



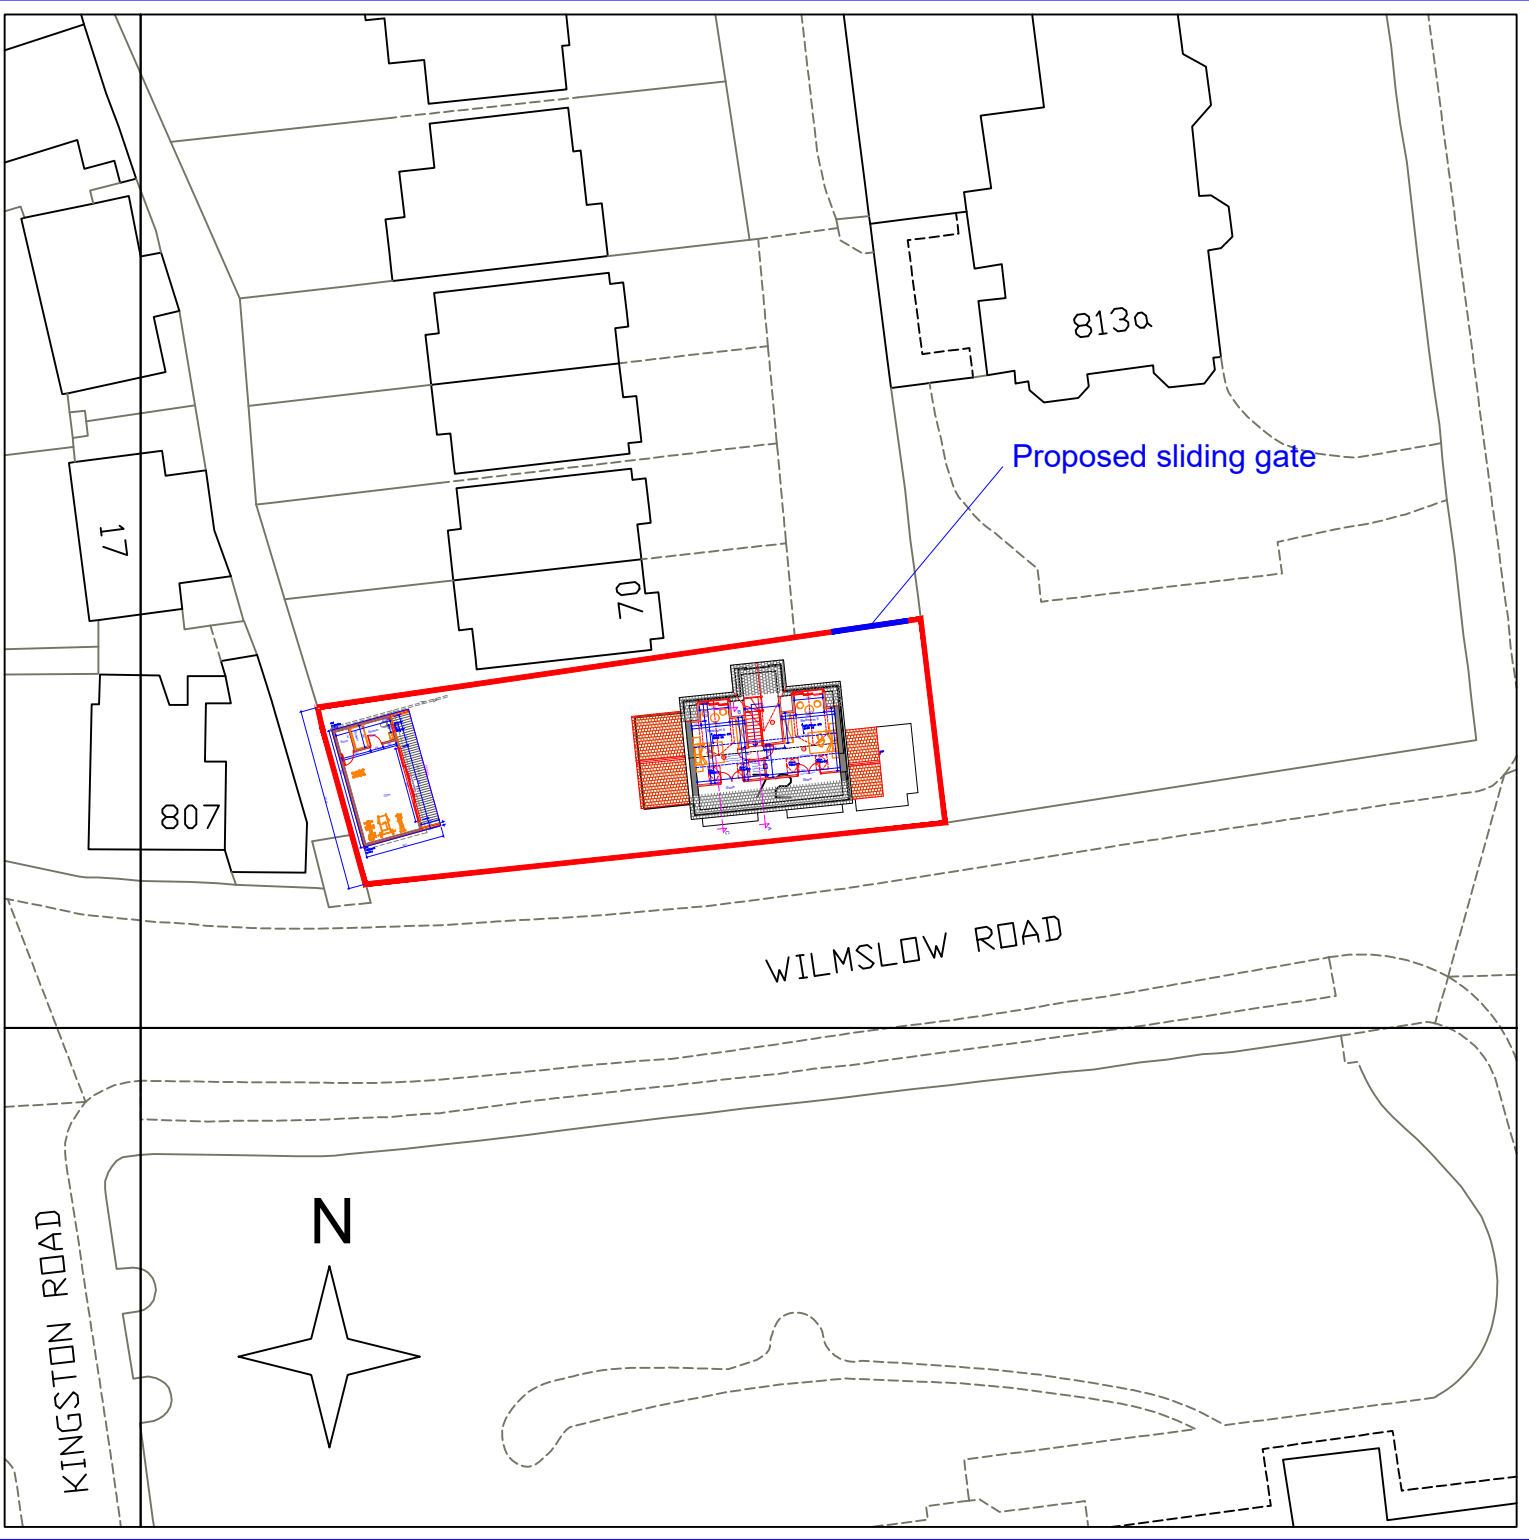

OS Map
Scale 1:500

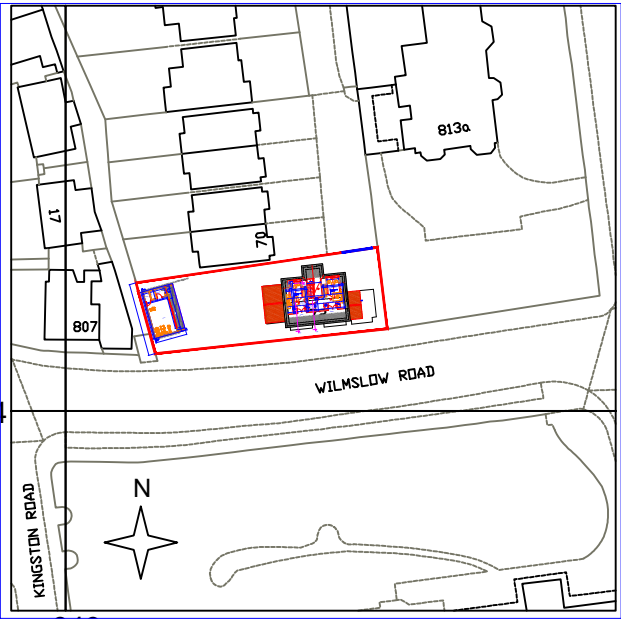

OS Map
Scale 1:1250

B	Feb 2023	Front dormers removed from loft conversion
Rev	Date	Description

Issued For : INFORMATION PURPOSES ONLY

Client
Mr. Billy Singh

Project
72 Bloomesbury Avenue, Didsbury, M20 2BN
Proposed roof conversion including internal and external alterations, erection of first floor side extensions, single storey outbuilding and installation of vehicular access gates and piers along with Garden Annex

Scheme - Drawing Title
OS Map

08	B	Date	08.11.22
Drawing No.	Revision	Scale	Various @A3



Plans To Build It Ltd
Tel: 0161 728 5730
Mob: 07741175755
www.planstobuildit.com