



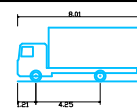


GREENBROW ROAD

Notes:

1. Do not scale from this drawing
2. This drawing is copyright and may not be copied or given to a third party without written authority from Ashley Helme Associates Ltd
3. Subject to detailed design
4. Based upon digitised OS plan, accuracy can not be guaranteed until checked with topographical survey

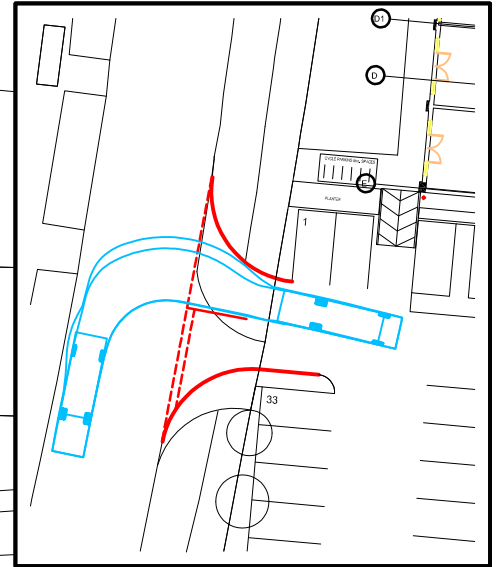

7.5t Box Van
Overall Length 8.010m
Overall Width 2.400m
Overall Body Height 2.556m
Min Body Ground Clearance 0.551m
Track Width 2.064m
Lock to lock time 4.00s
Kerb to Kerb Turning Radius 7.400m

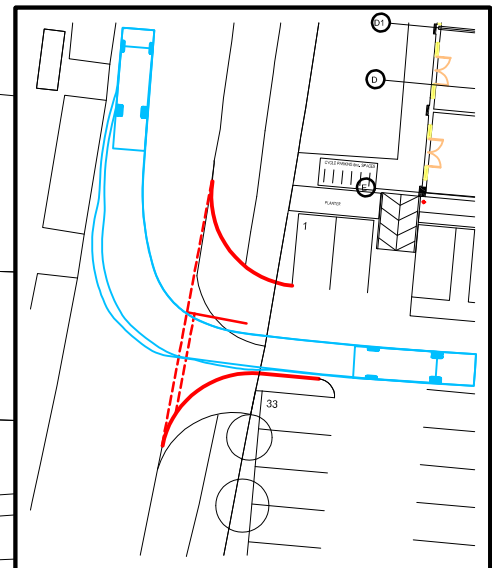

Based upon/reproduced from the Ordnance Survey Map with the Permission of the Controller of Her Majesty's Stationary Office.
© Crown Copyright Ashley Helme Associates Ltd, 76 Washway Road, Sale, Manchester, M33 7RE. Licence No AL100013126

Project GREENBROW ROAD, WYTHENSHAW

Client SEVA PATIDAR LTD

Drawing No 1777/SP/03



Rev

Title SWEPT PATH ANALYSIS: 7.5t BOX VAN

Date MAR 2022



Scale 1:500@A4



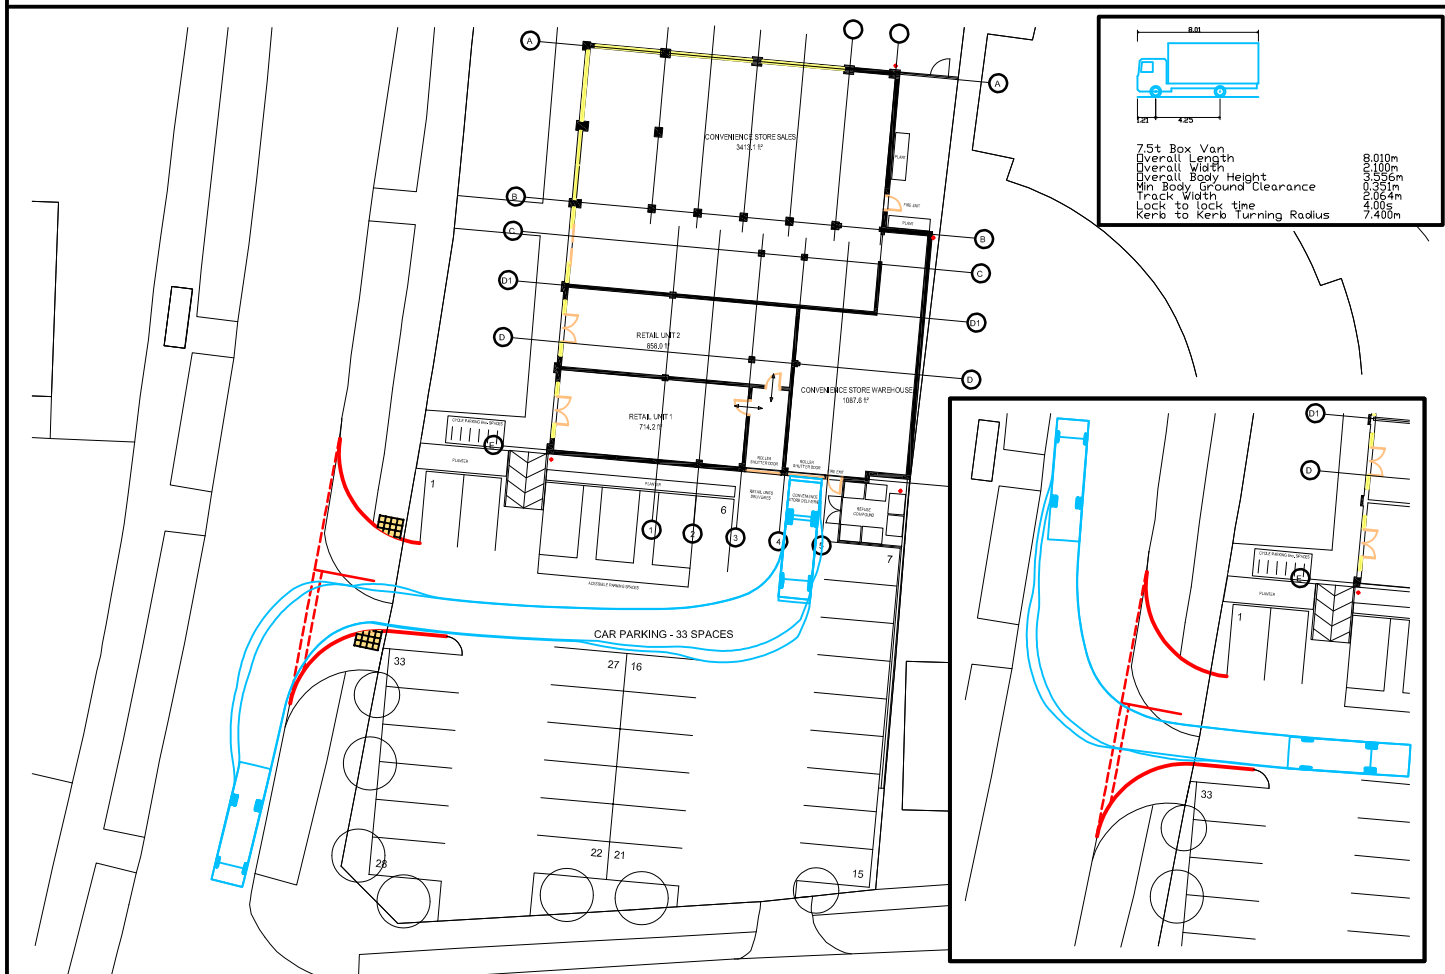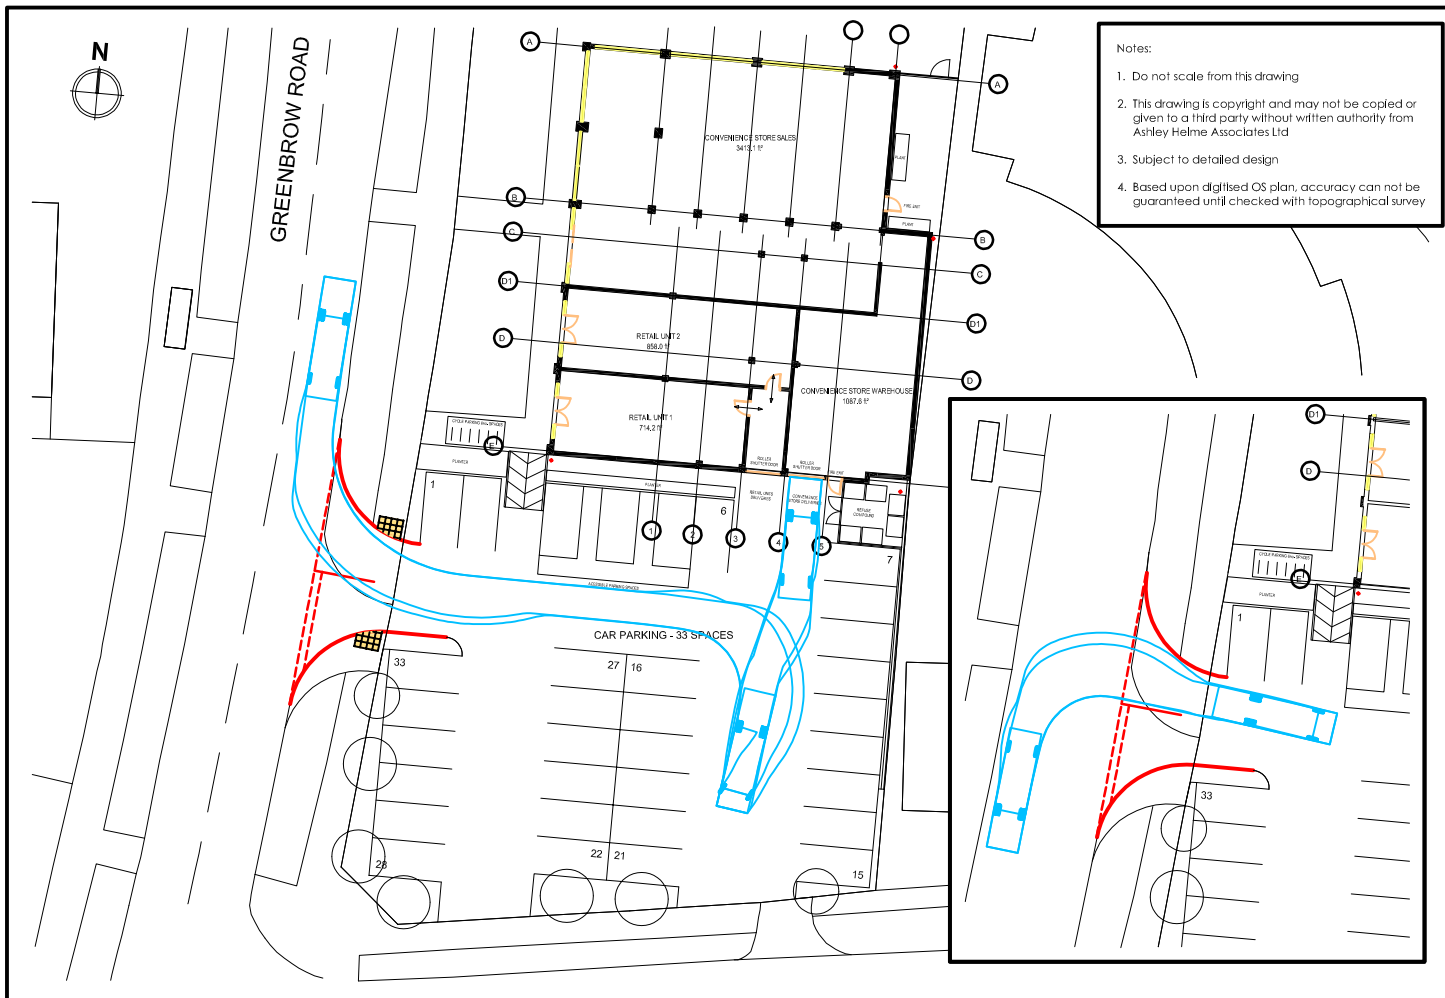

Based upon/reproduced from the Ordnance Survey Map with the Permission of The Controller of Her Majesty's Stationary Office.
© Crown Copyright Ashley Helme Associates Ltd, 76 Washway Road, Sale, Manchester, M33 7RE. Licence No AL100015126

Project	GREENBROW ROAD, WYTHENSHAW	Client	SEVA PATIDAR LTD	Drawing No	1777/SP/04	Rev	
Title	SWEPT PATH ANALYSIS: 7.5t BOX VAN	Date	MAR 2022	Scale	1:500@A4	 ASHLEY HELME ASSOCIATES	

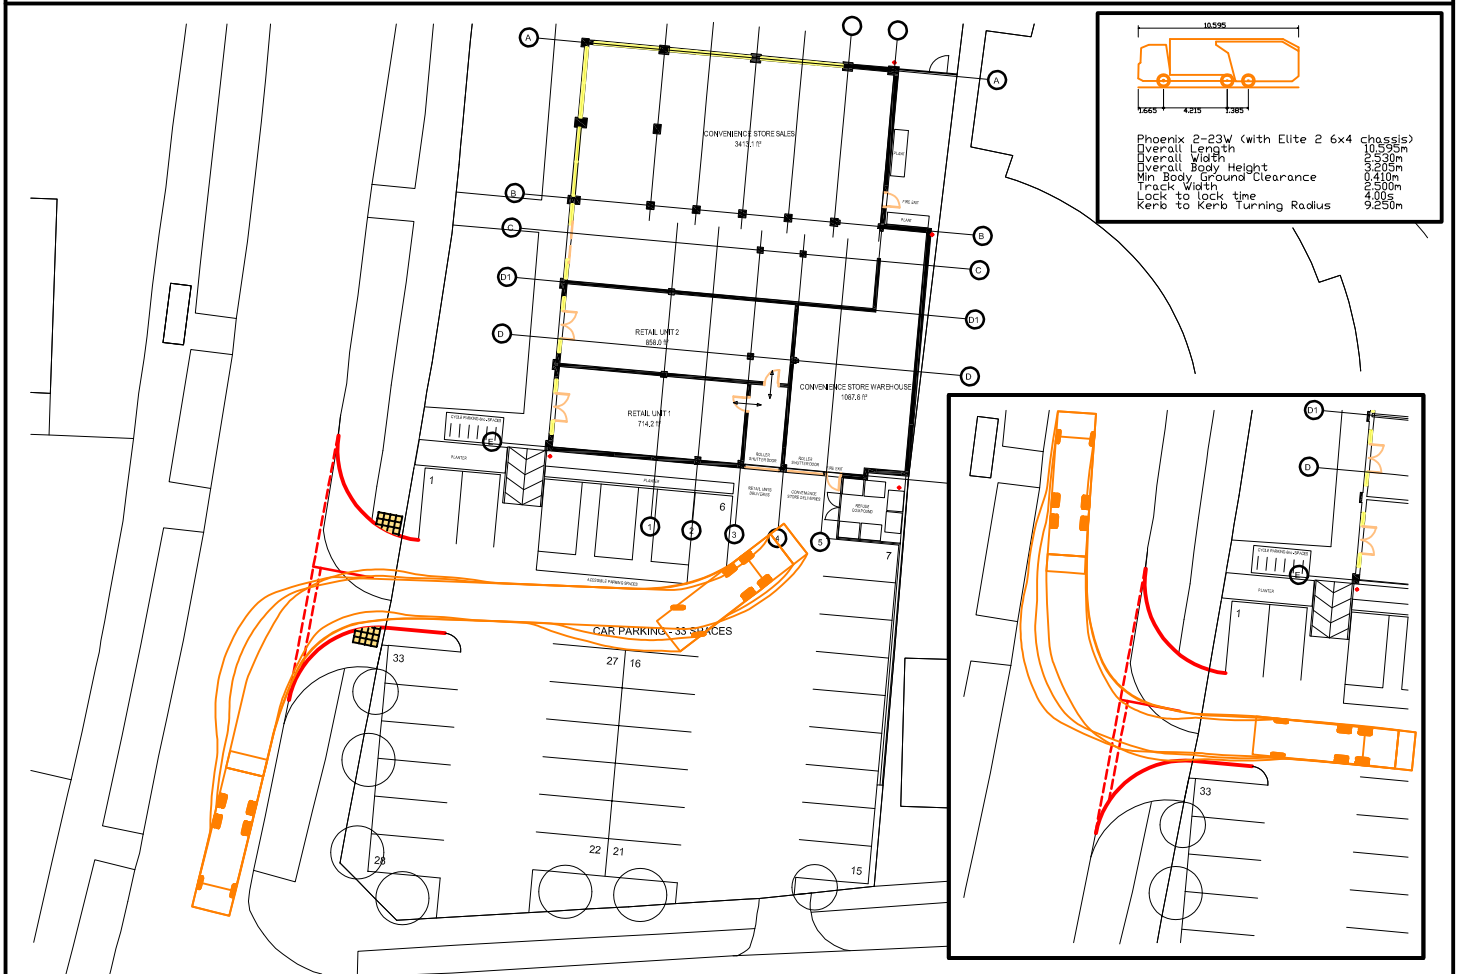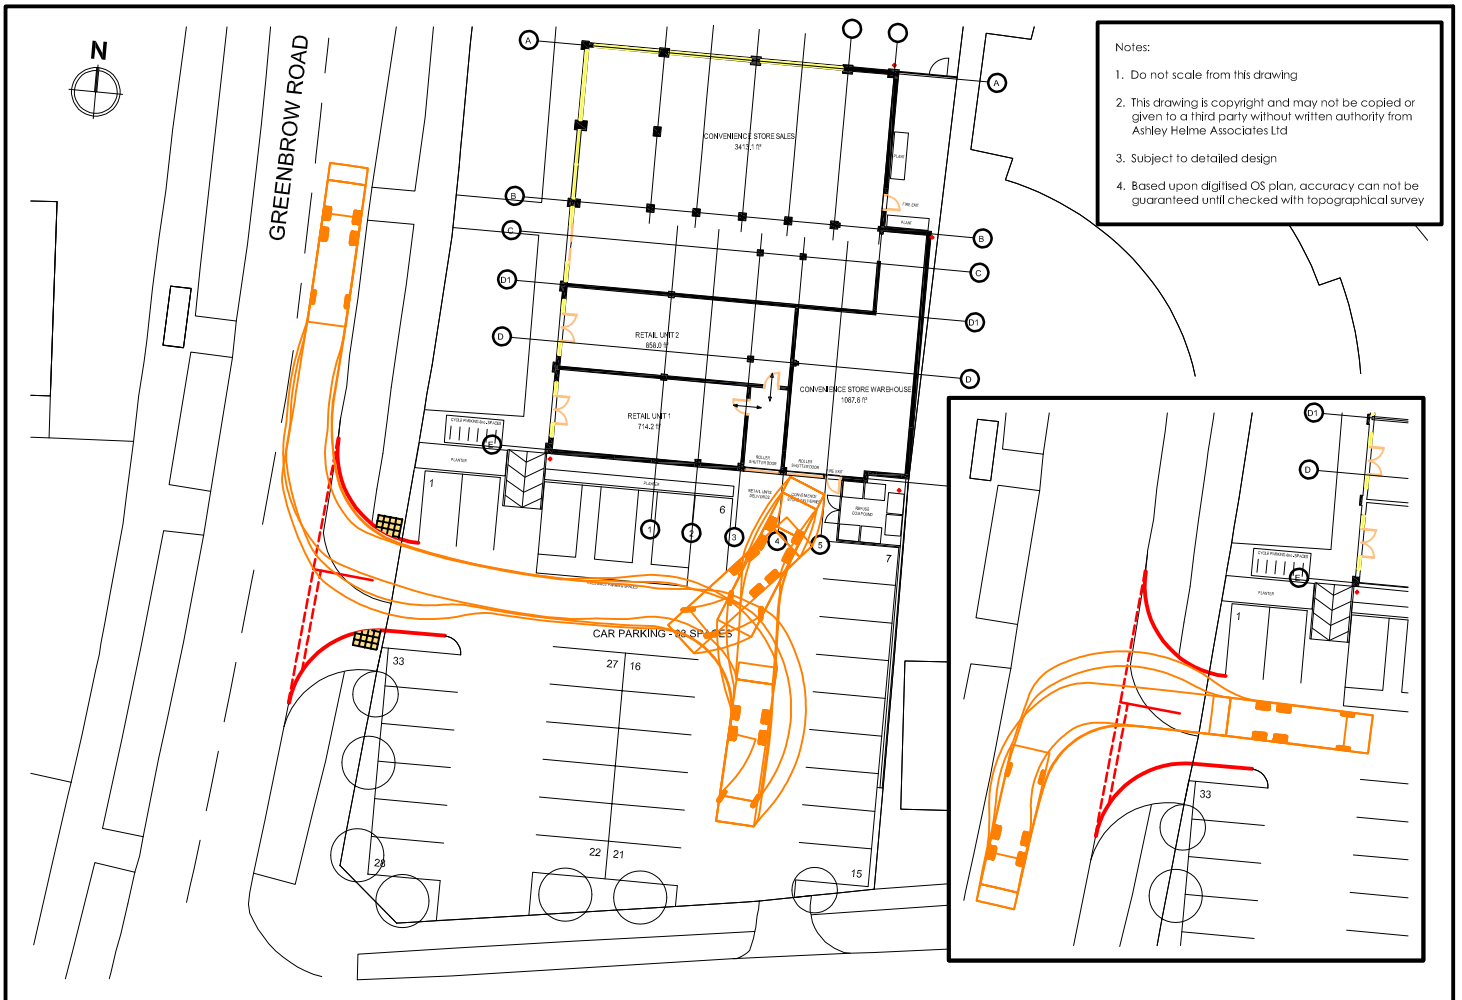

Based upon/reproduced from the Ordnance Survey Map with the Permission of the Controller of Her Majesty's Stationary Office.
 © Crown Copyright Ashley Helme Associates Ltd, 76 Washway Road, Sale, Manchester, M33 7WE. Licence No AL100015126.

Project	GREENBROW ROAD, WYTHENSHAW	Client	SEVA PATIDAR LTD	Drawing No	1777/SP/05	Rev	
Title	SWEPT PATH ANALYSIS: 10.6m REFUSE VEHICLE	Date	MAR 2022	Scale	1:500@A4	 ASHLEY HELME ASSOCIATES	