

Notes


This drawing is for design intent only and is not for construction. Do not scale from this drawing.

This drawing remains the copyright of FAIRHURSTS DESIGN GROUP.

Scale Bars


TO BE USED ONLY AS GUIDANCE

1:100	mm	0	1000	2000	3000	4000	5000
1:200	mm	0	1000	2000	3000	4000	5000
1:500	M	0	5	10	15	20	25
1:1250	M	0	10	20	30	40	50

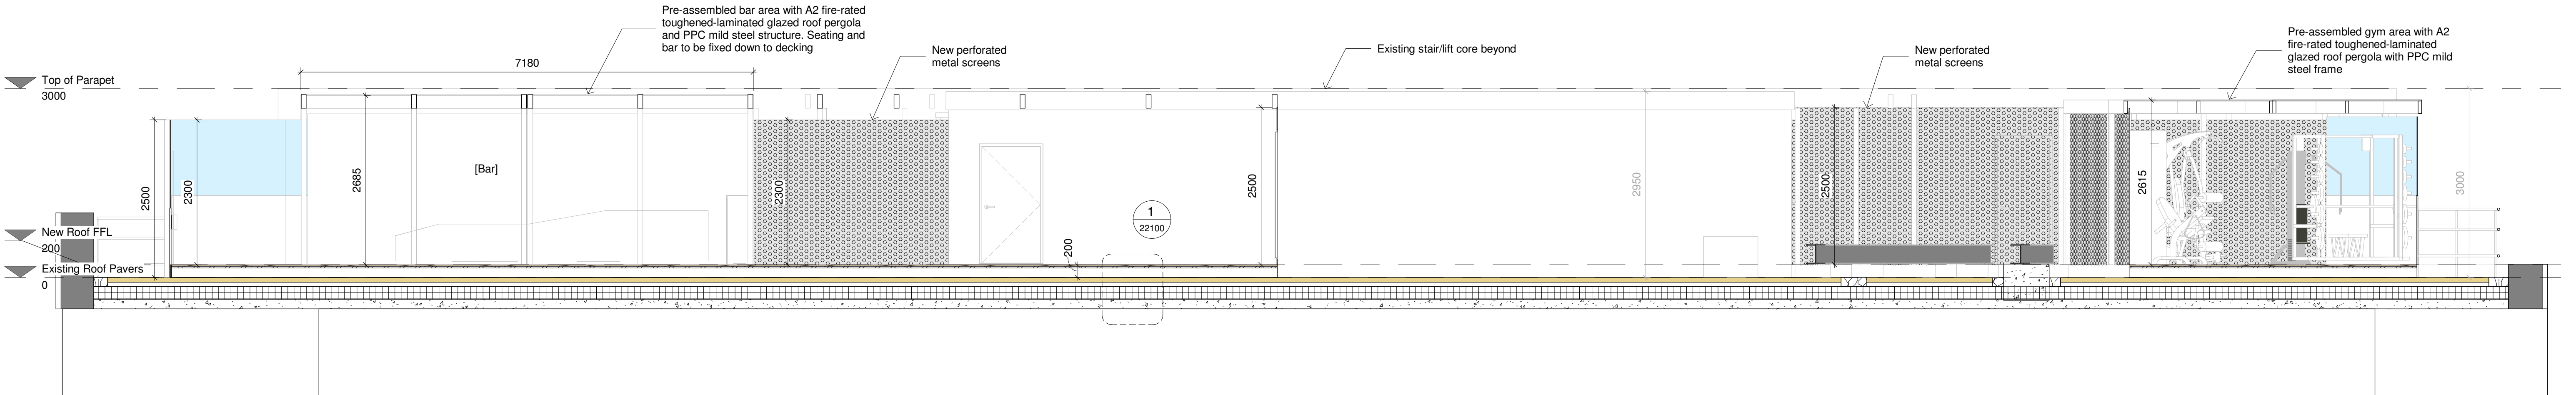


A GA Section A

1 : 50

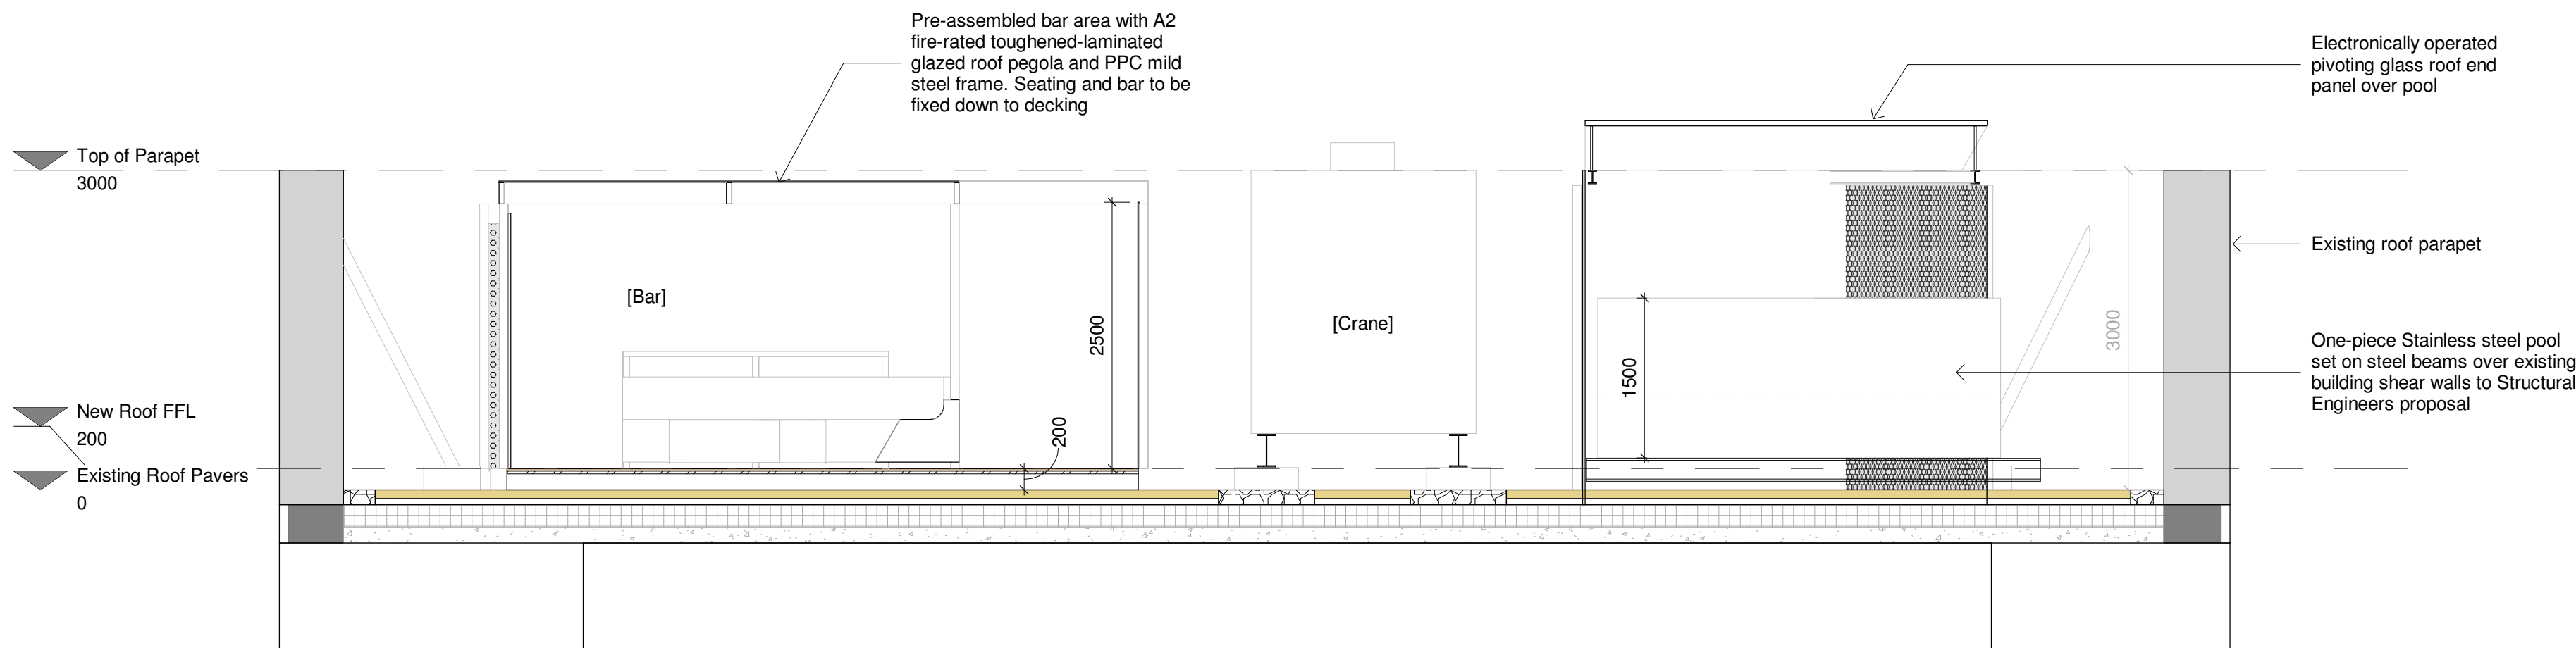


B GA Section B

1 : 50

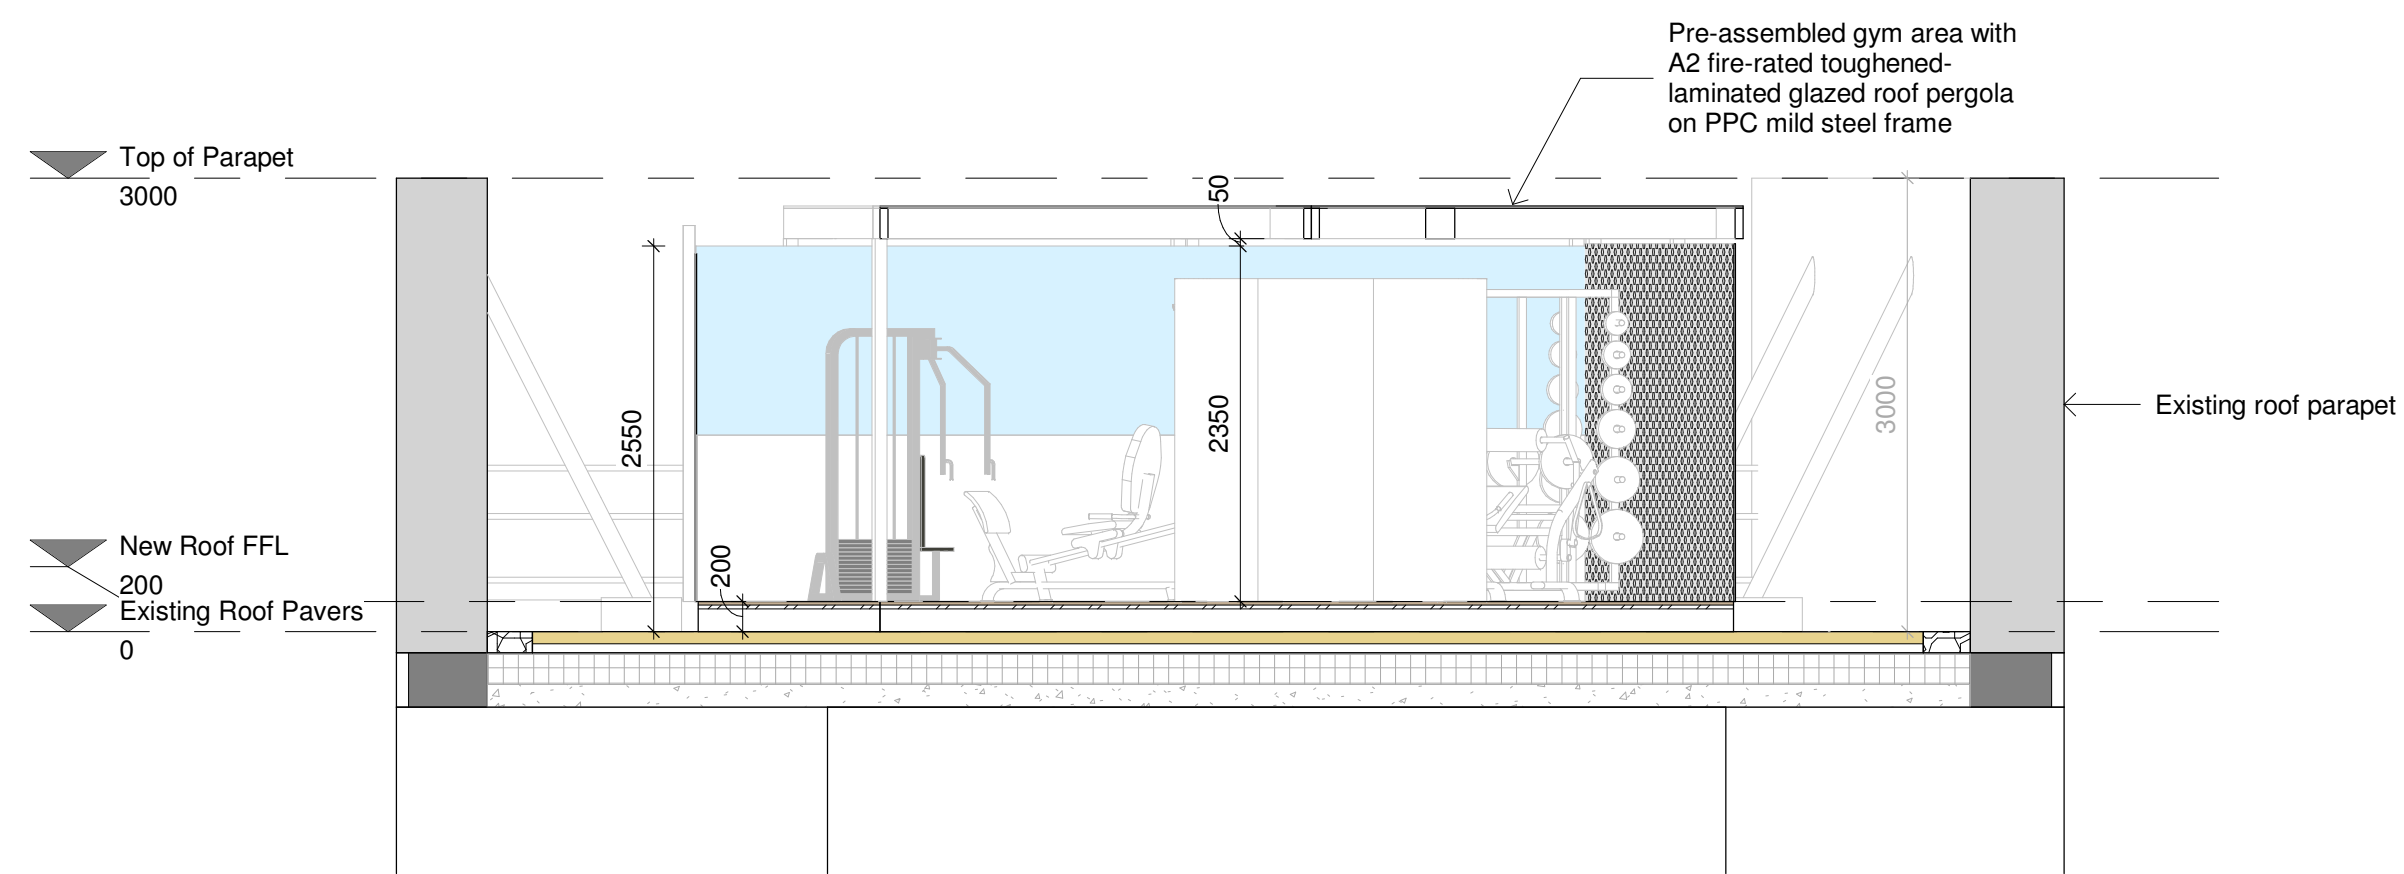

C GA Section C

1 : 50

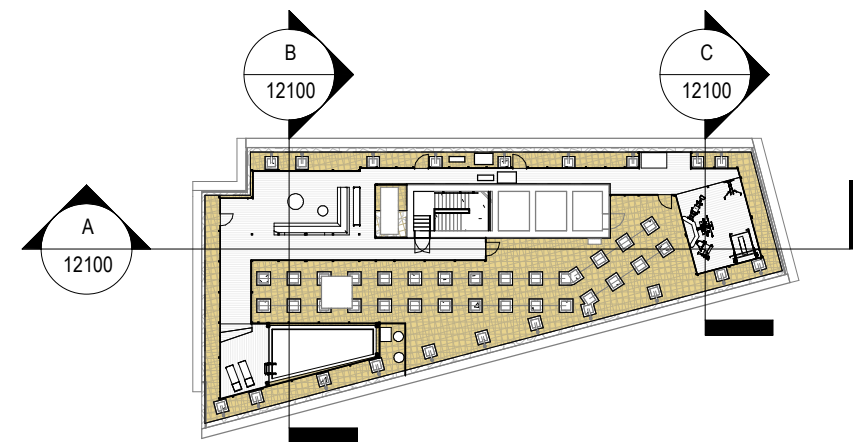

P03	Updated design	IW	12/03/23
P02	Updated design	GW	27/02/23
P01	First Issue	GW	17/02/23
Rev	Description	By	Date
Project Status		Drawing Status	
S0		P1	
This information, whether drawn or as a data file, is copyright and issued strictly for use on the project for which it is provided			
Client / Project			
Private Client 14			
Drawn			
GA Sections			
Date	17/02/23	Scale	As indicated
Drawn By	MCA	Drawn By	GW
Checkd		Checkd	IW
Manchester: 5th Floor, 31 Dale St Manchester M1 1EY +44 (0)161 851 7300			
Southampton: Manor Park Minstead Southampton SO43 7FY +44 (0)23 8081 7900			
Cambridge: CB1 Business Centre 20 Station Road Cambridge CB1 2JD +44 (0)1223 863 868			
			
www.fairhursts.com			
Project	P0000-12100	Status	S0
Rev	7767-FDG-Z1-L1-DR-A-12100	Rev	P03