



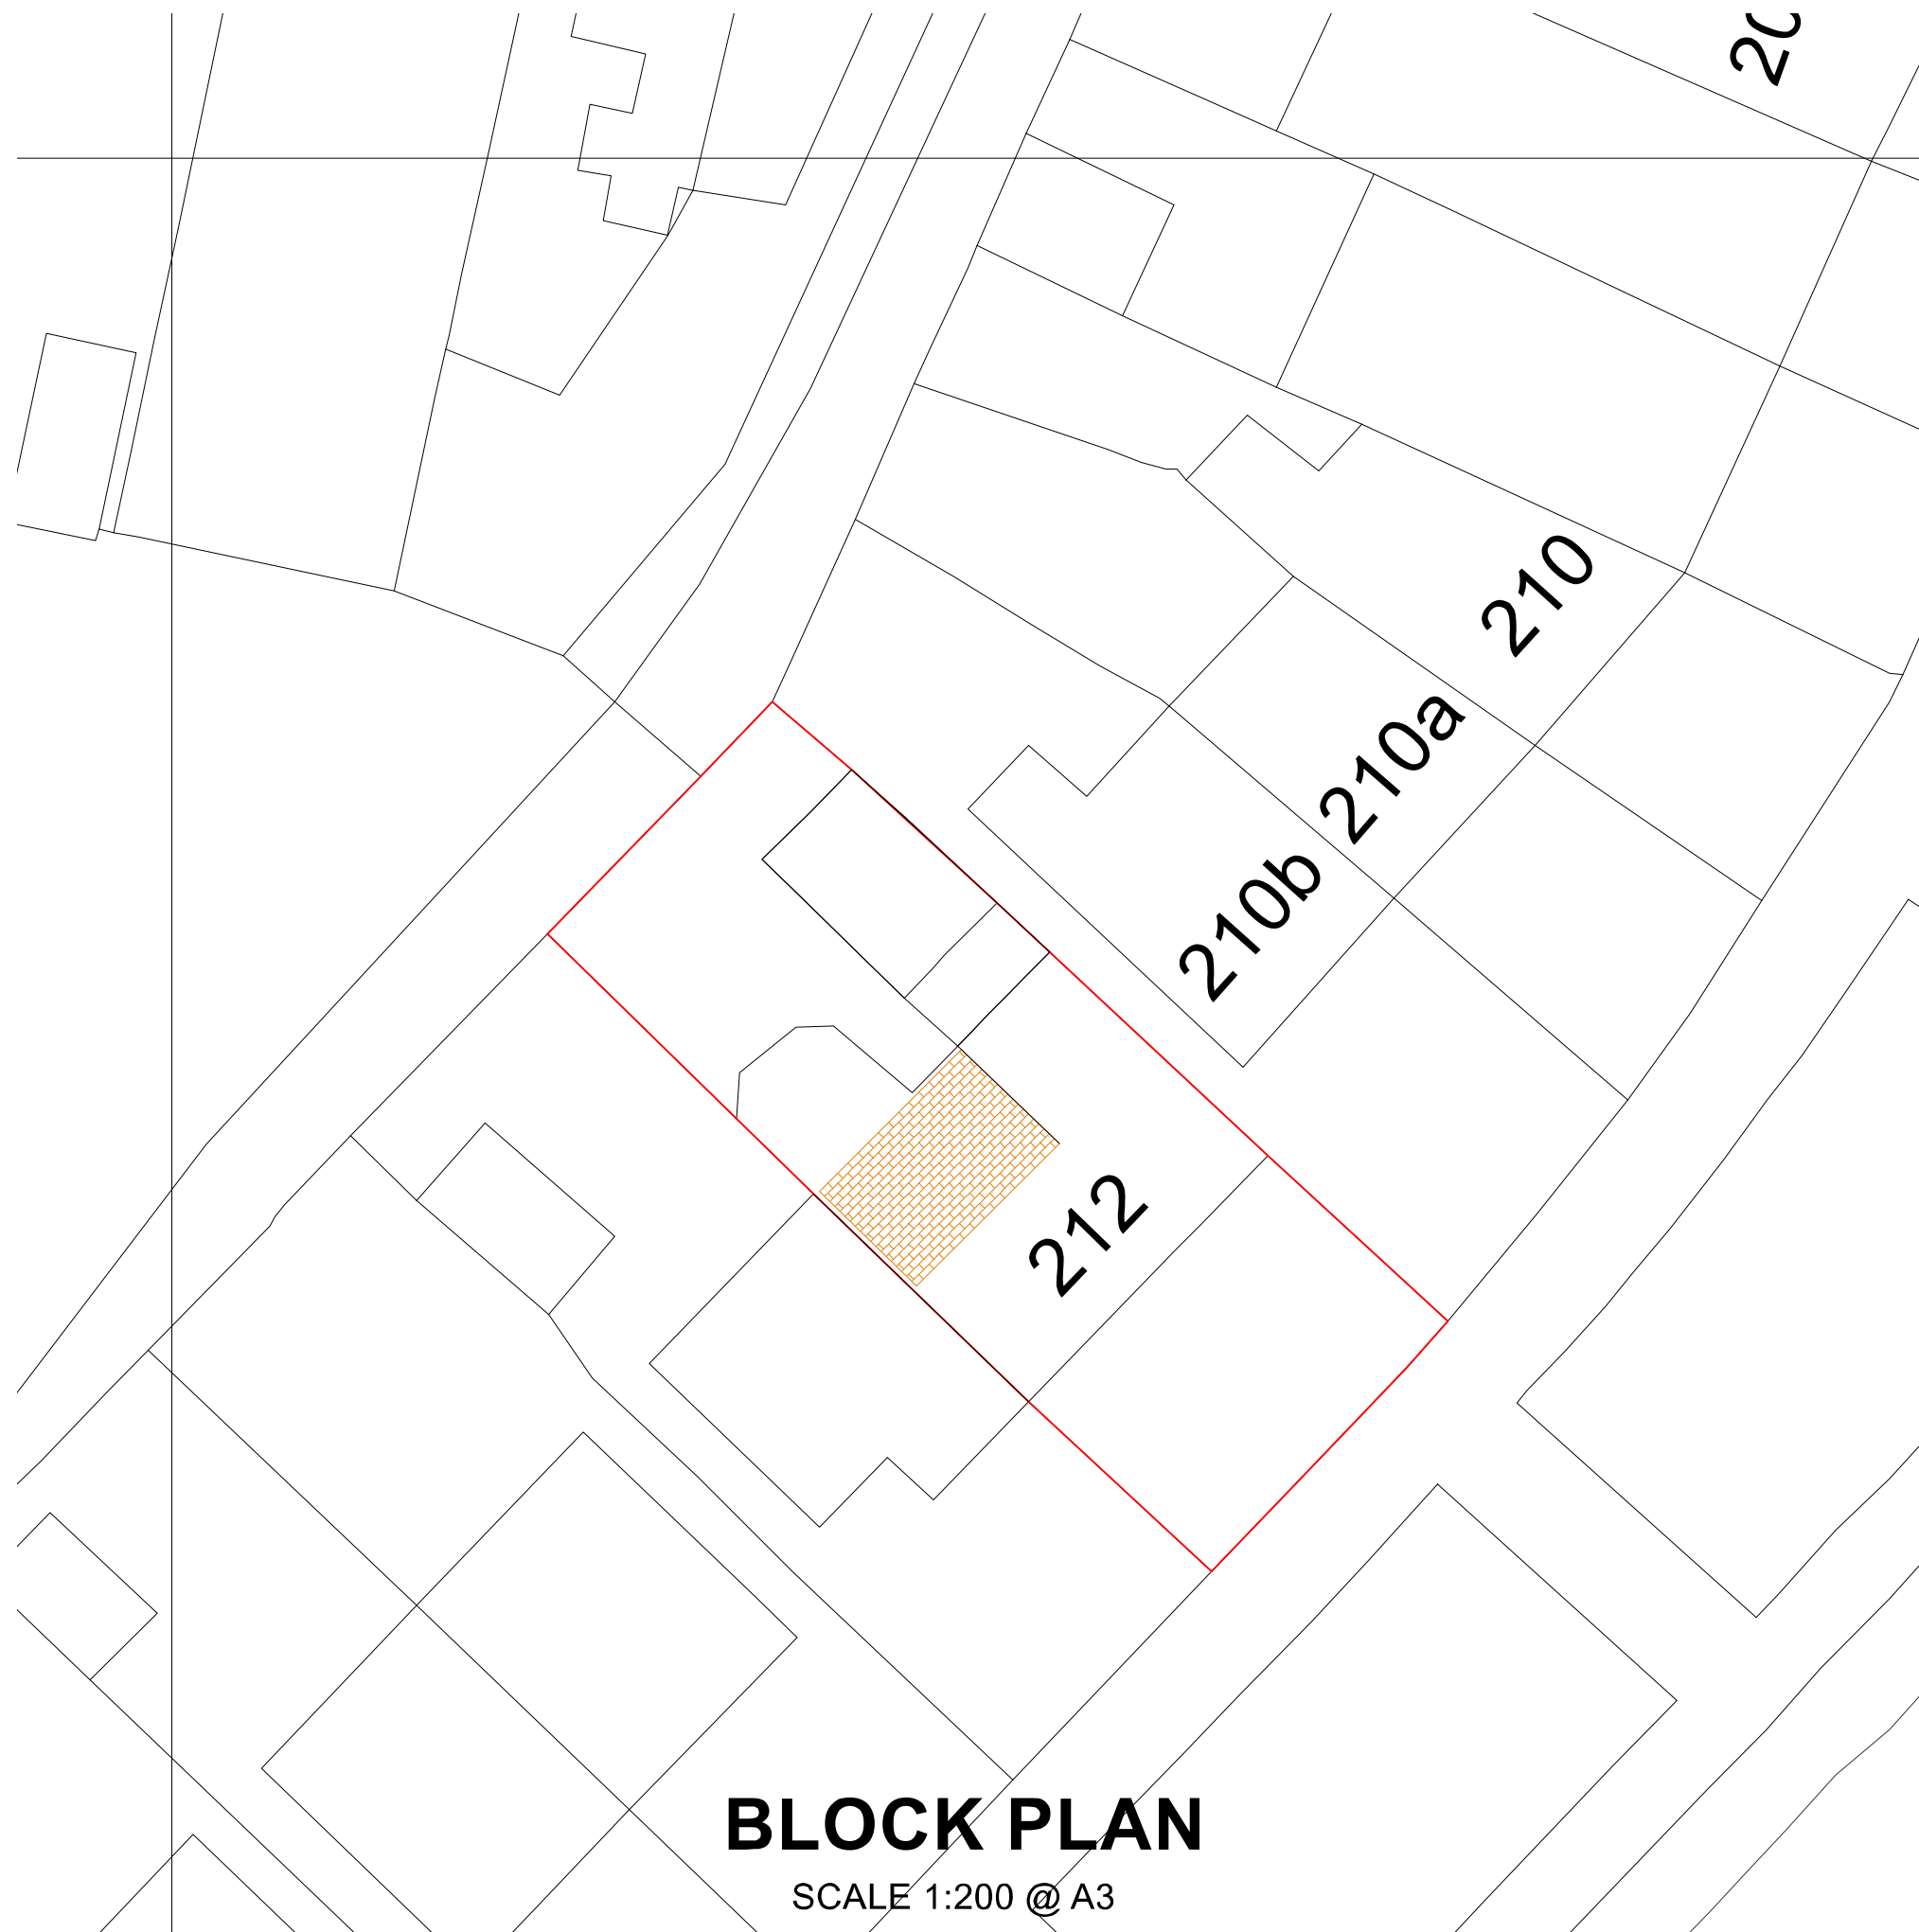

BLOCK PLAN KEY

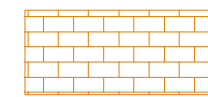

Proposed dormer loft conversion
to form additional living accomodation.

BLOCK PLAN

SCALE 1:200 @ A3

Drawing title: Dormer conversion at 212 Errwood road - Block Plan		
Client: Afia Kamal 212 Errwood Road Manchester M19 1HX	Drawing no. 2022/212 EWR/014 Rev A	Scale: 1:200
	Date created:01/12/2022	
General notes: 1. This drawing is intended for the use in planning ONLY at this stage. 2. Do not Scale this drawing. 3. All dimensions provided are in meters Until Noted Otherwise.	 SR ENGINEERING SERVICES LIMITED srenggandservices@gmail.com Contact:07809569032	