


110 Dickenson Road, Fallowfield, Manchester, M14 5HS

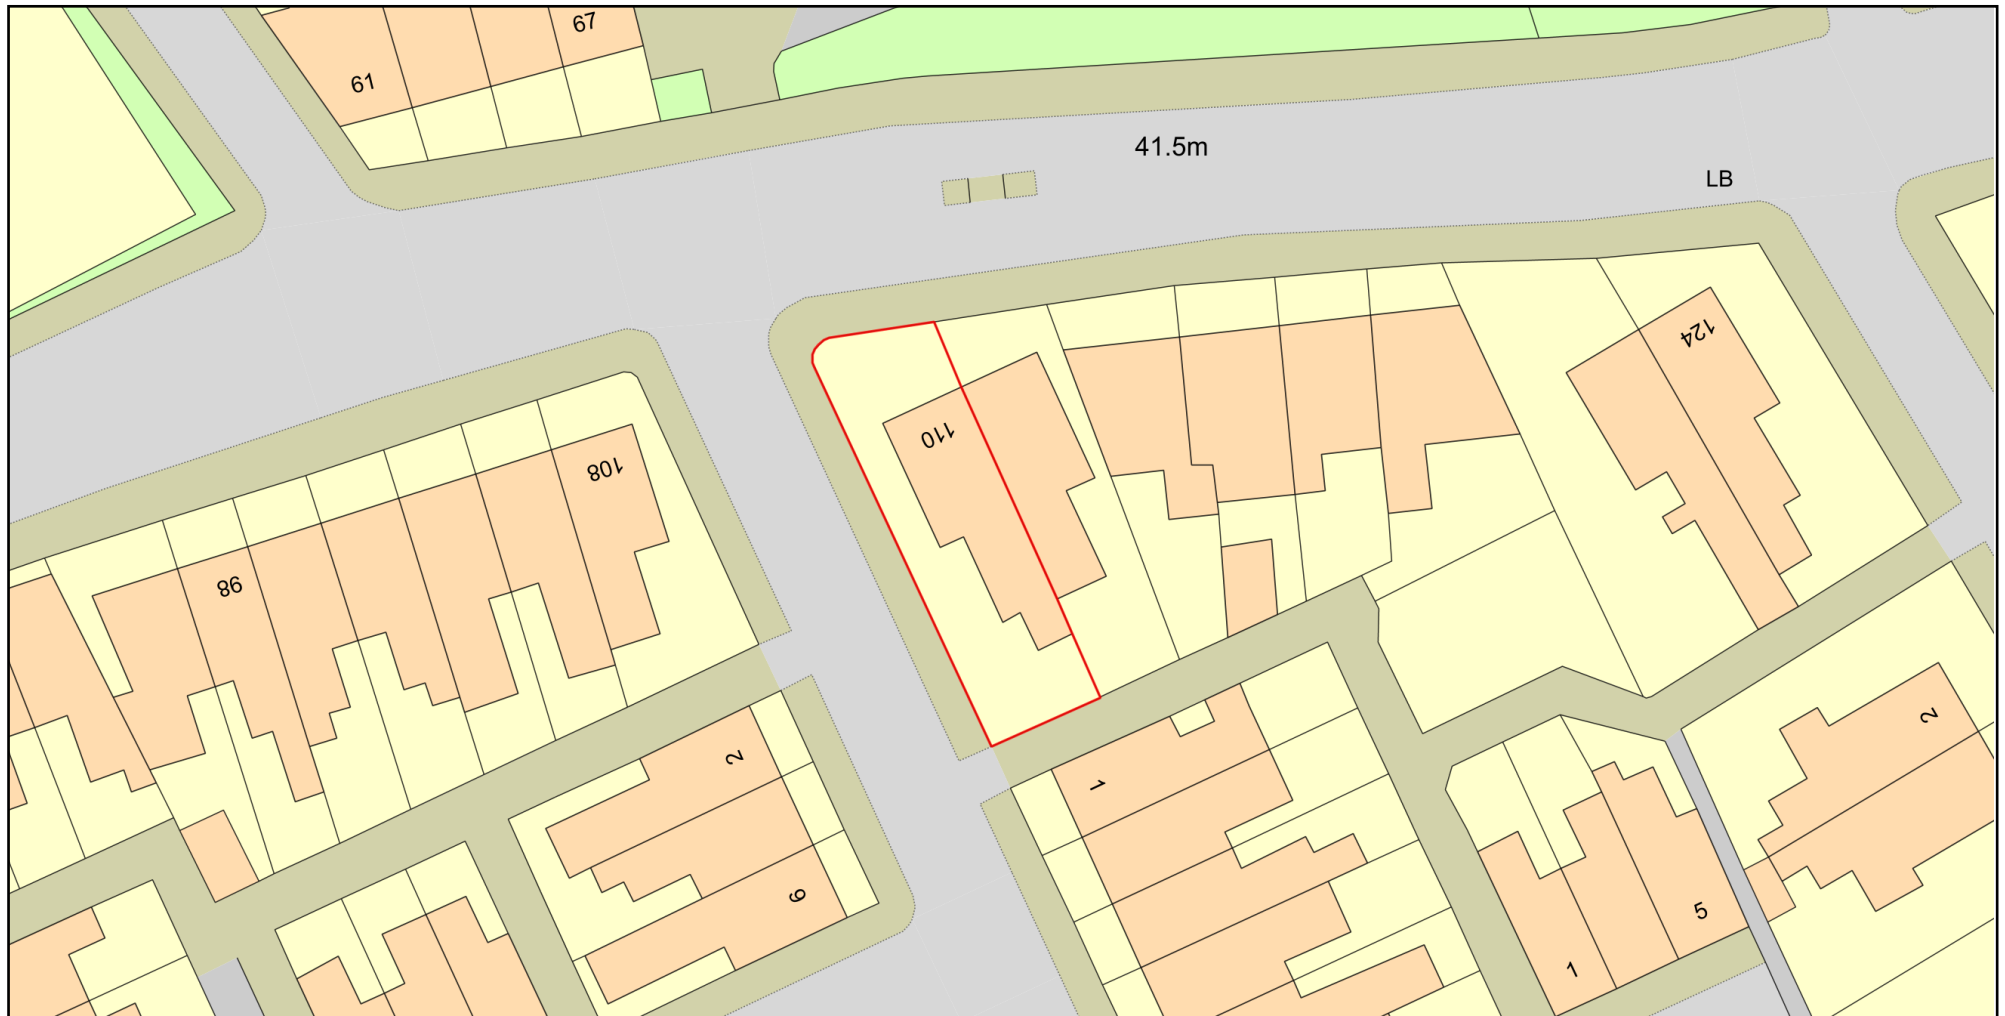

0 20
Metres



Plan Produced for: Howard Ratcliffe

Date Produced: 23 Feb 2023

Plan Reference Number: TQRQM23054170136618

Scale: 1:500 @ A4

© Crown copyright and database rights 2023 OS 100042766

