
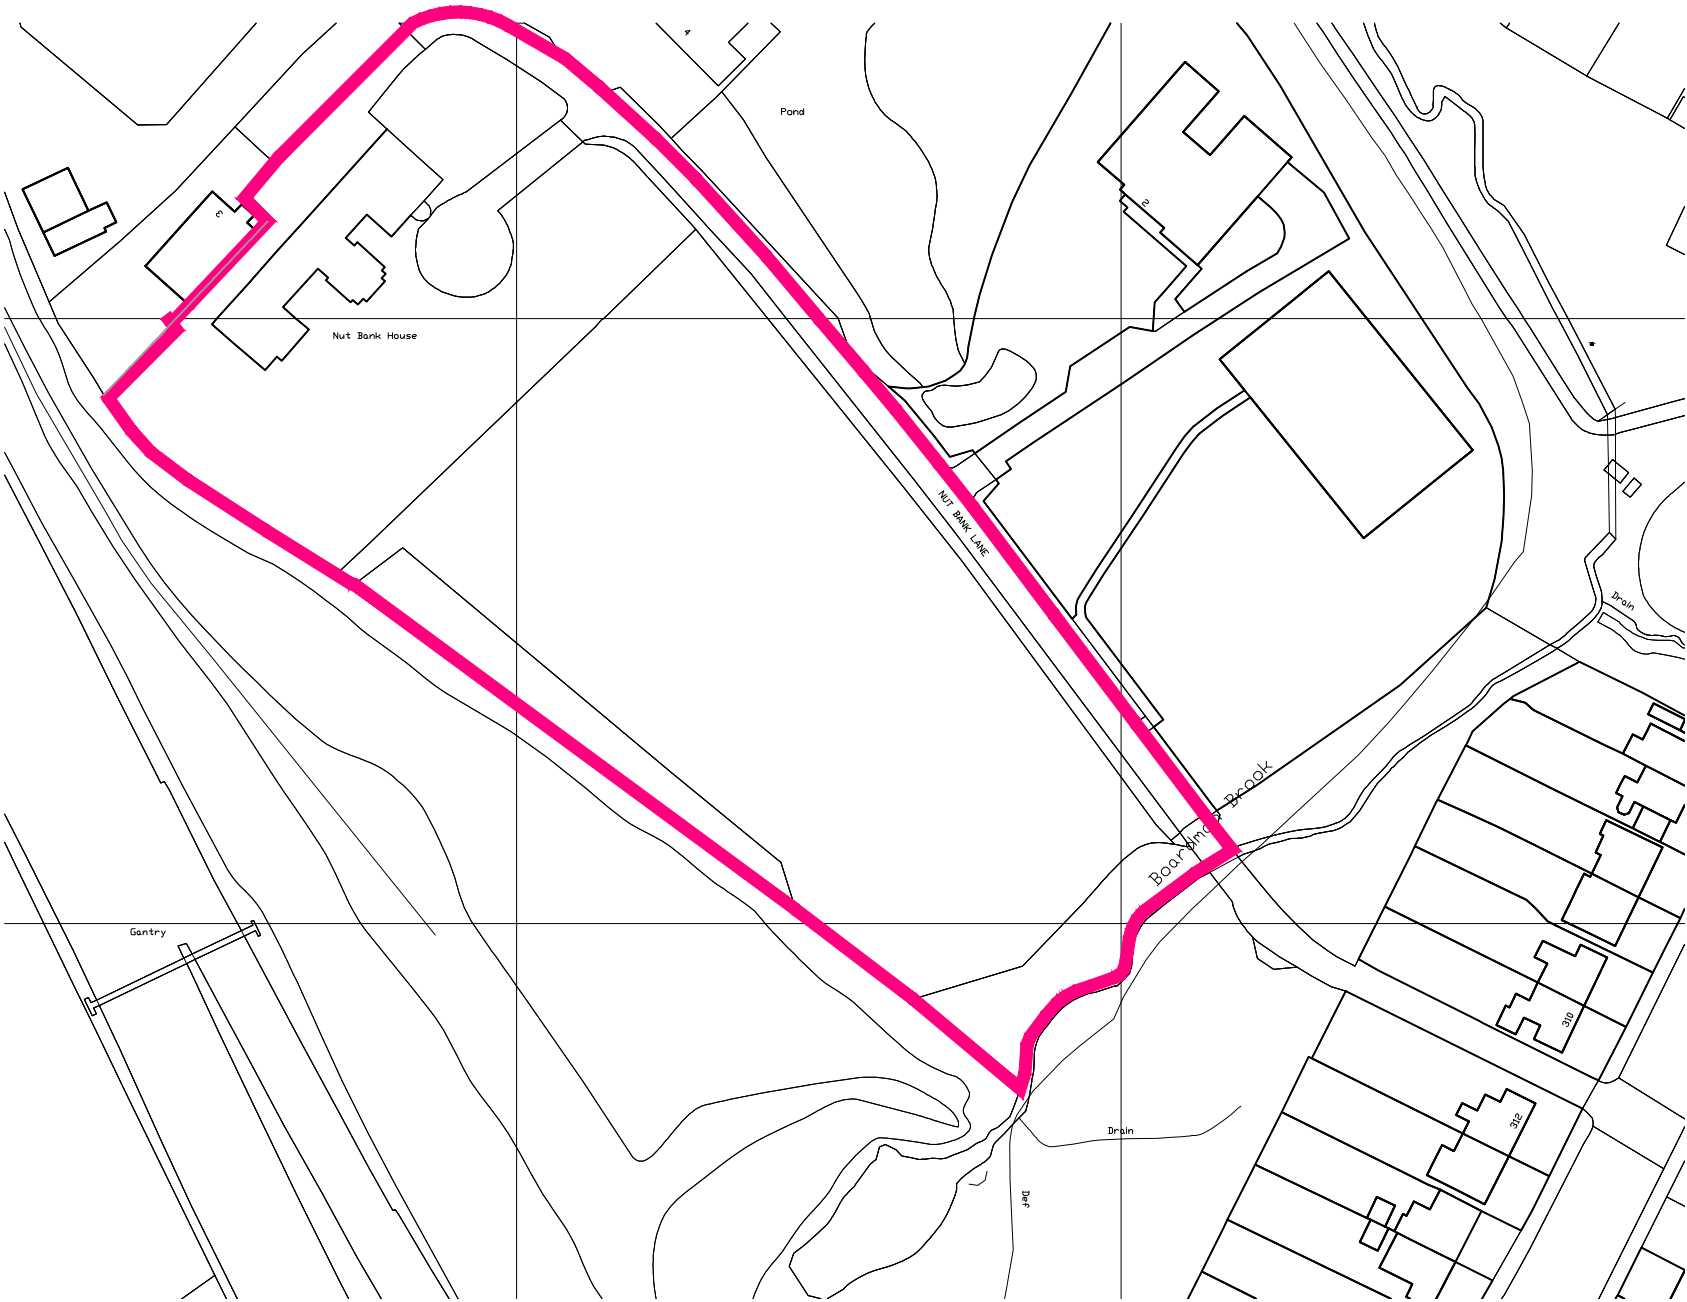


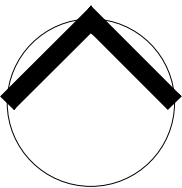

LOCATION PLAN
SCALE 1:100 @ A3

the **CAVE**
THE COLONY ALTRINCHAM RD WILMSLOW SK9 4
01625 838 632 www.the-cave.co.uk mail@the-cave.co

PROJECT :

1 NUTBANK LANE
PROPOSED OUBUILDING

DRAWING TITLE :

LOCATION PLAN

SCALE : DRAWN BY : DATE :
1:1250 A3 CAJ APR 22

DWG N° : REVISION : CHECKED :
103.46- LP . JPH