




IMAGE SHOWING
EXISTING BUT
NON-ORIGINAL
STUD WALL

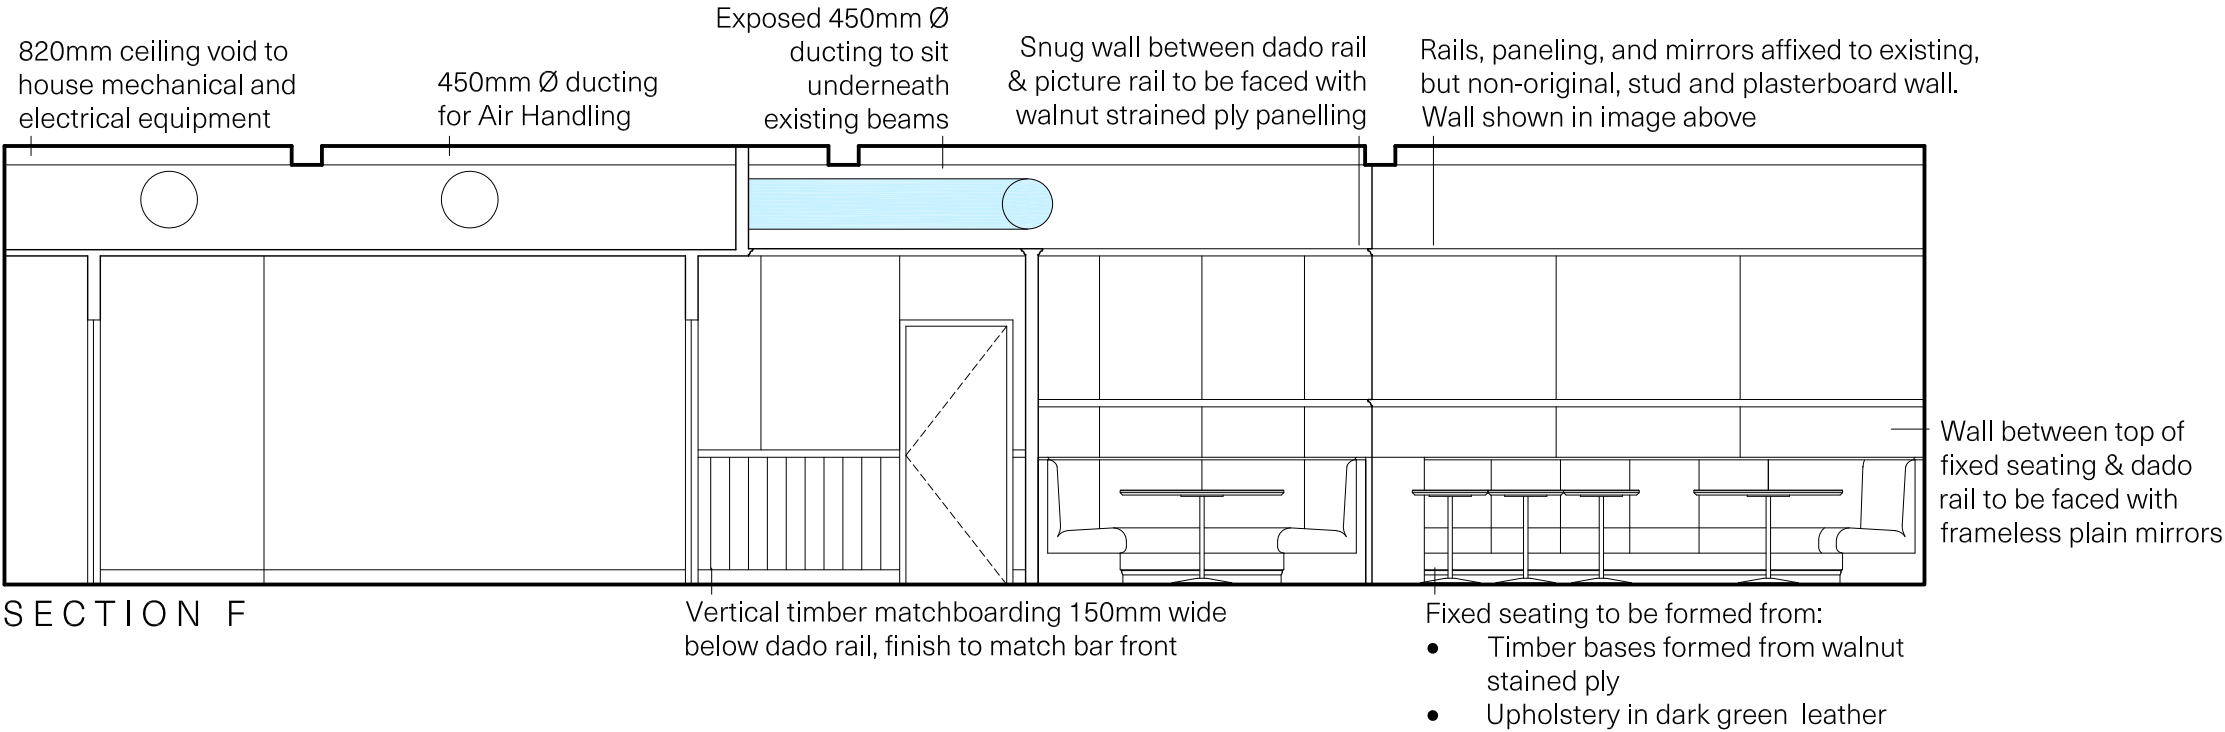

All dimensions are to be checked on site, any discrepancies are to be reported to the Architect before work commences. Do not scale from this drawing. This drawing is to be read in conjunction with all relevant consultants and specialists drawings / documents, any discrepancies are to be reported to the Architect before the affected work commences. All structural components shown are indicative only. Details / calculations of structural members are to be provided by the Structural Engineer. THIS DRAWING NOT FOR CONSTRUCTION	Revisions A 20/01/23 -Provided additional notes, added image showing existing wall B 03/02/23 - Amended Notes, added ducting C 15/02/23 -Ducting highlighted in blue for clarity D 17/02/23 -Changed Ducting			Project, location North-Westward Ho!, Pall Mall	Up North Architects Up North Architects Ltd. Plane Tree House, Oldham Street, Manchester UK M1 1JG Company No. 10437056 TEL: 0161 237 1871 E-MAIL: mail@upnortharchitects.com				
				RIBA Workstage 3 - Spatial Coordination	Client Pomona		Drawing Title Proposed Section FF		
				Drawing purpose For information This drawing copyright 2020 by Up North Architects Ltd. and is licensed to the client for the purposes related to the RIBA work stage above only	Job No. M867	Drawing no. 016	Revision D	Scale 1:60 @ A3	Date Sep 2022