



Principal Rooms

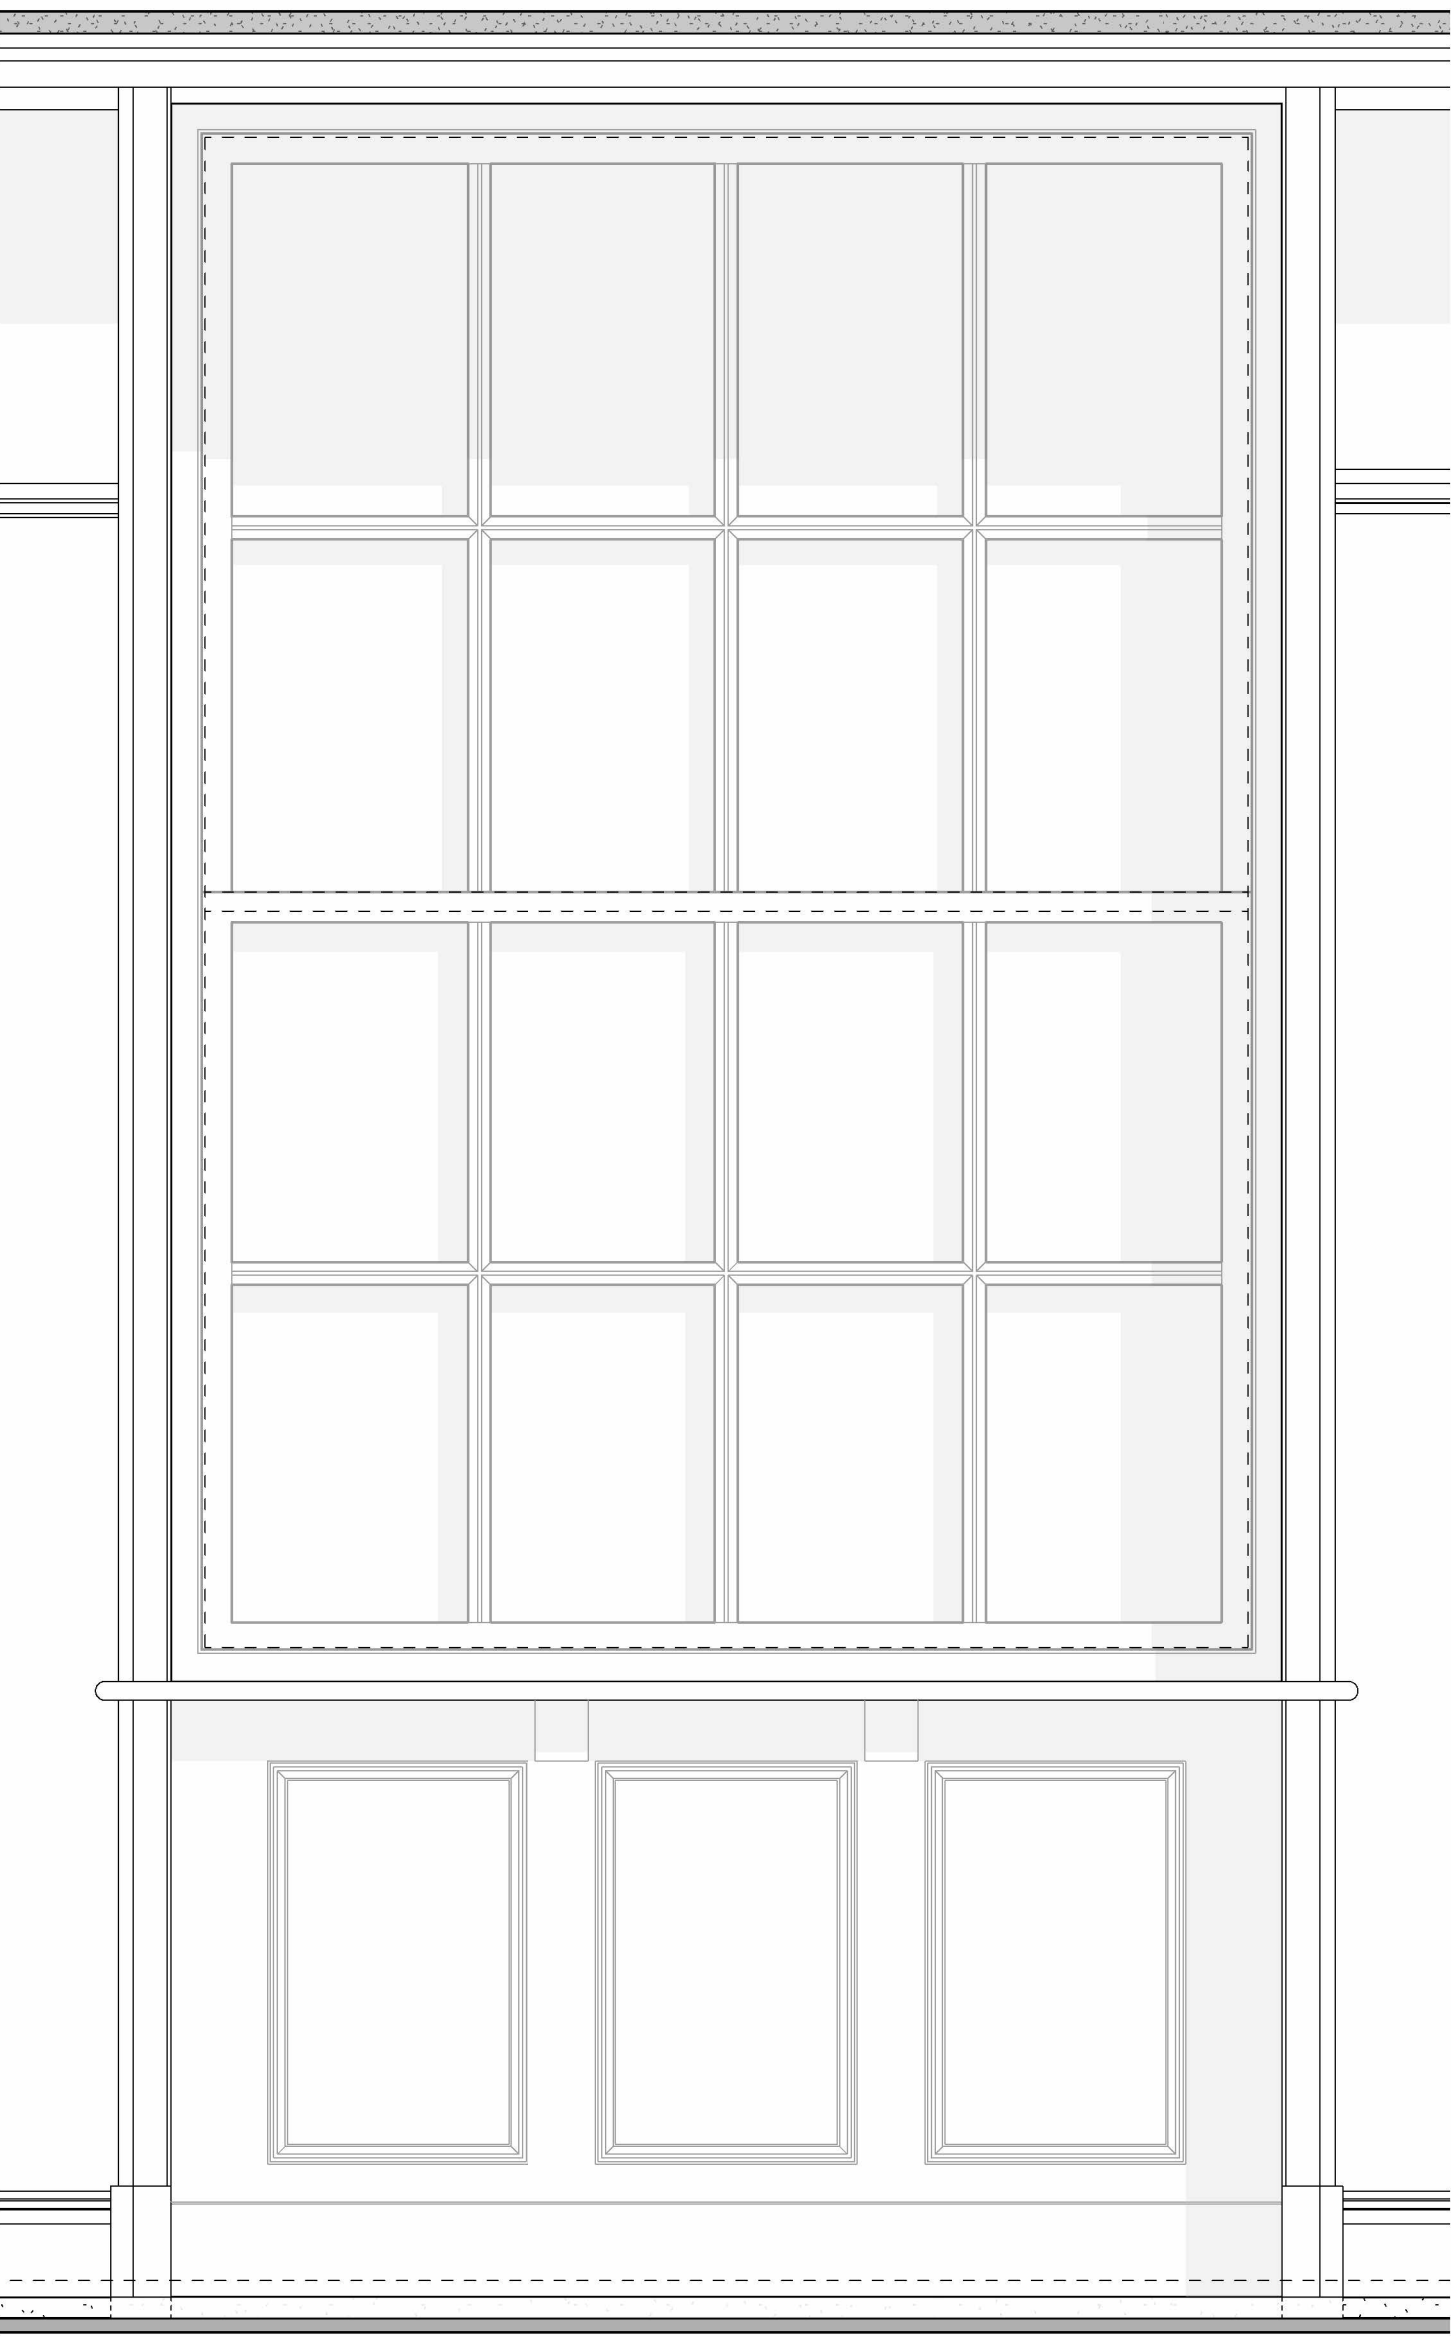


1 Typical Panelled Window - Elevation (Principal Room)
1 : 10

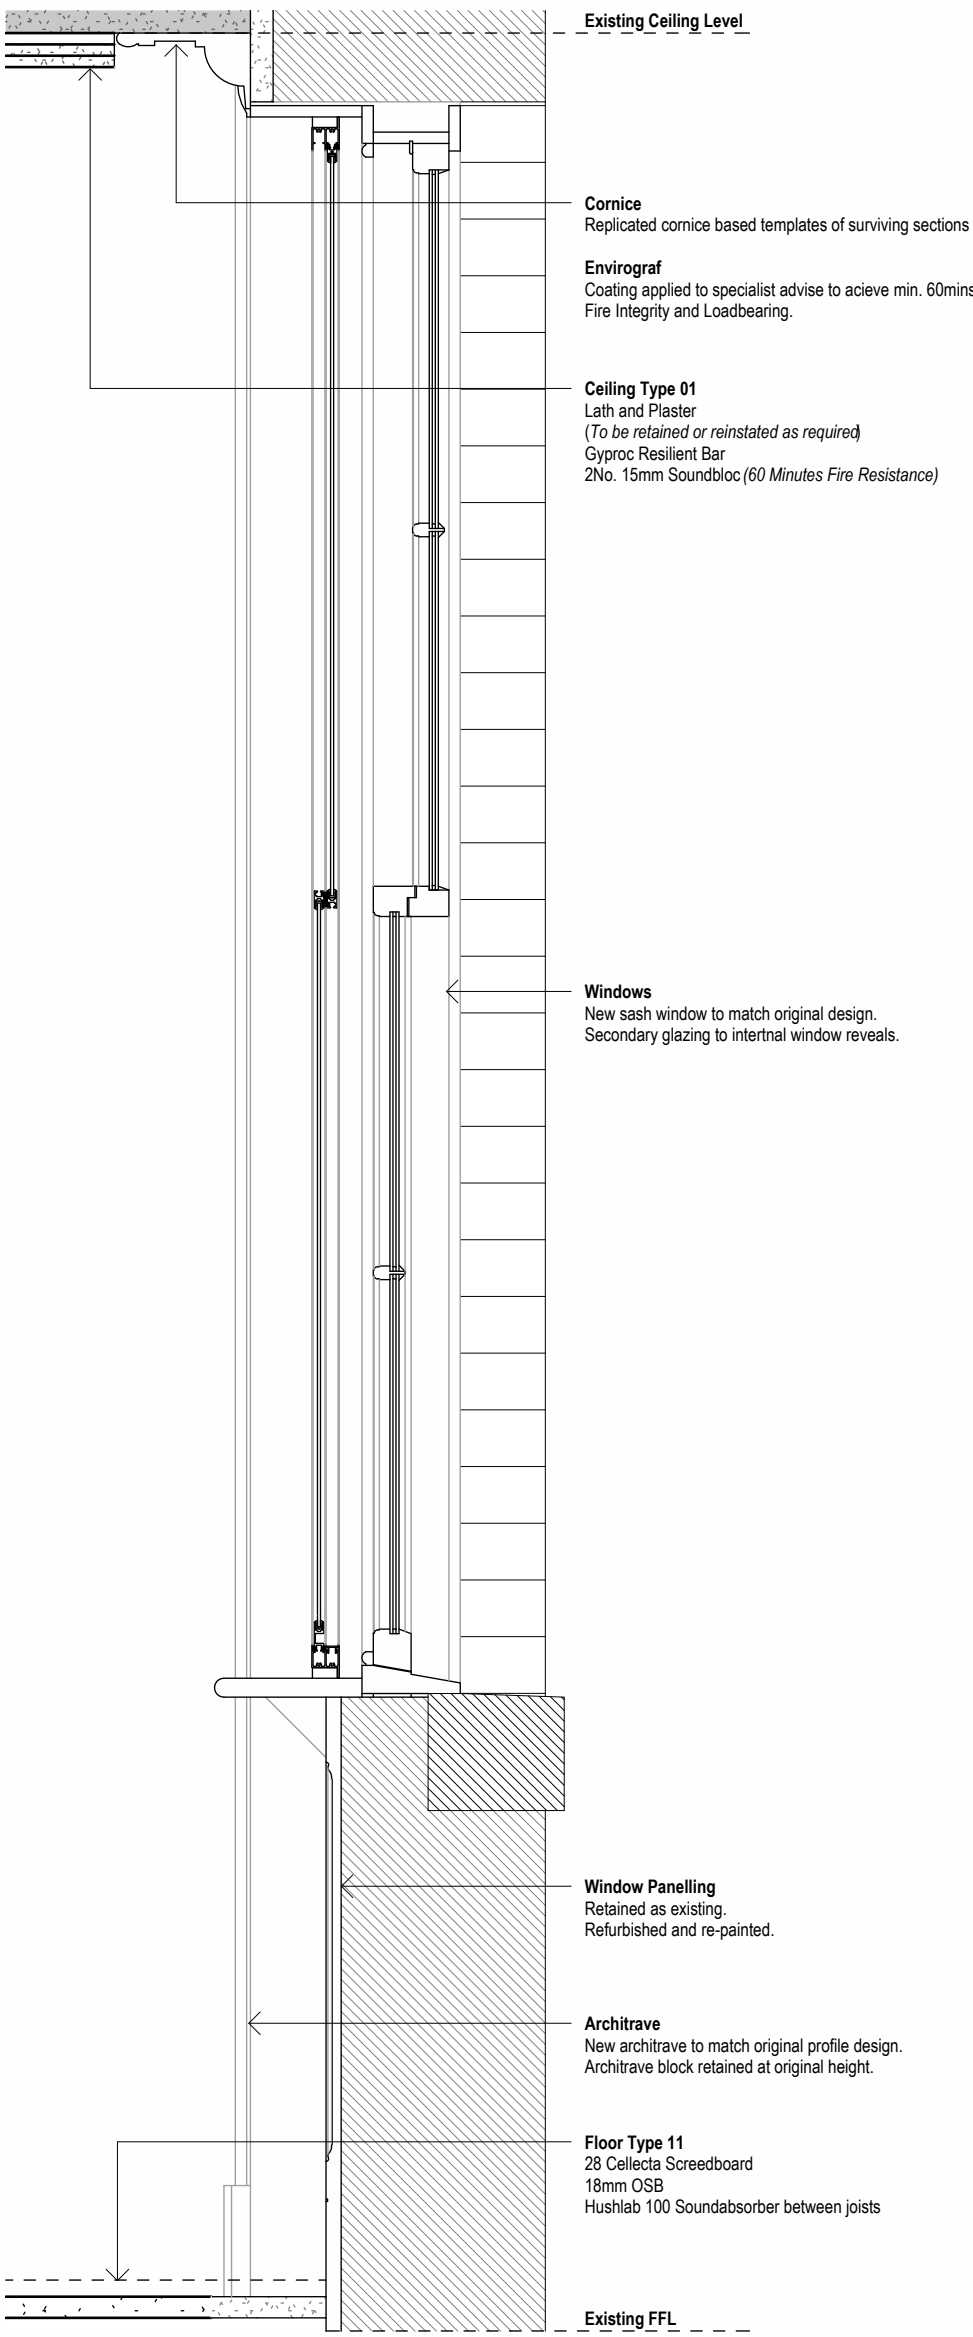


3 Typical Panelled Window - Section (Principal Room)
1 : 10


Typical Rooms

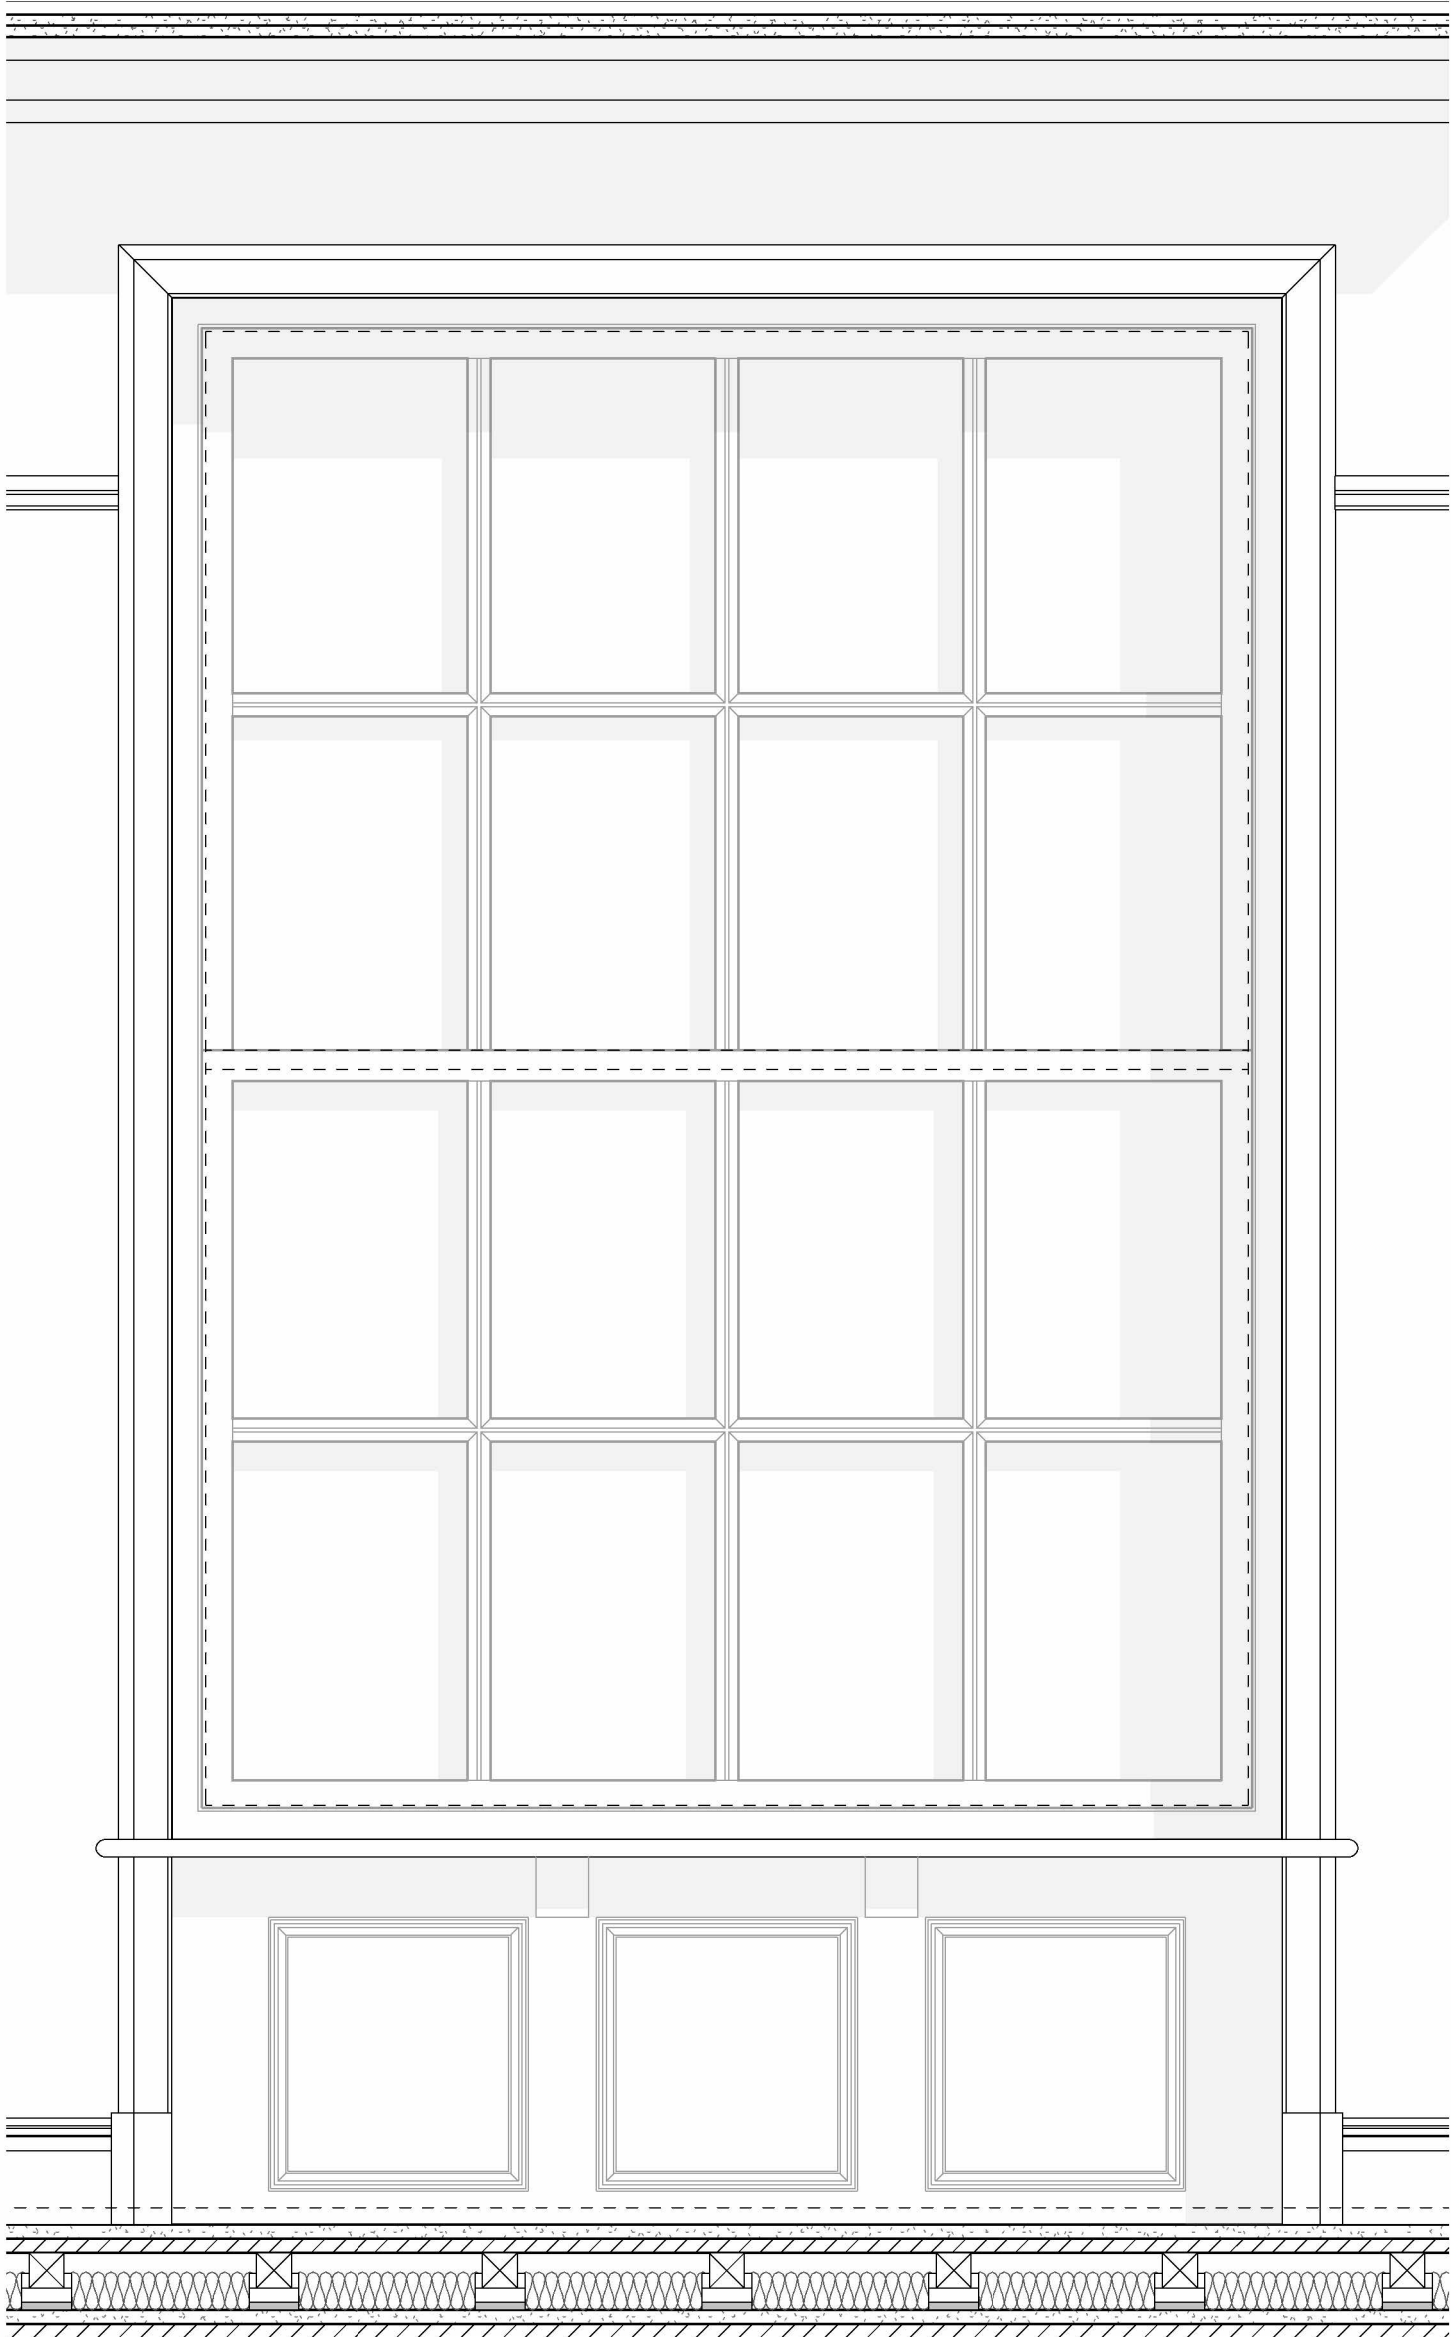


5 Typical Panelled Window - Elevation (Typical Rooms)
1 : 10

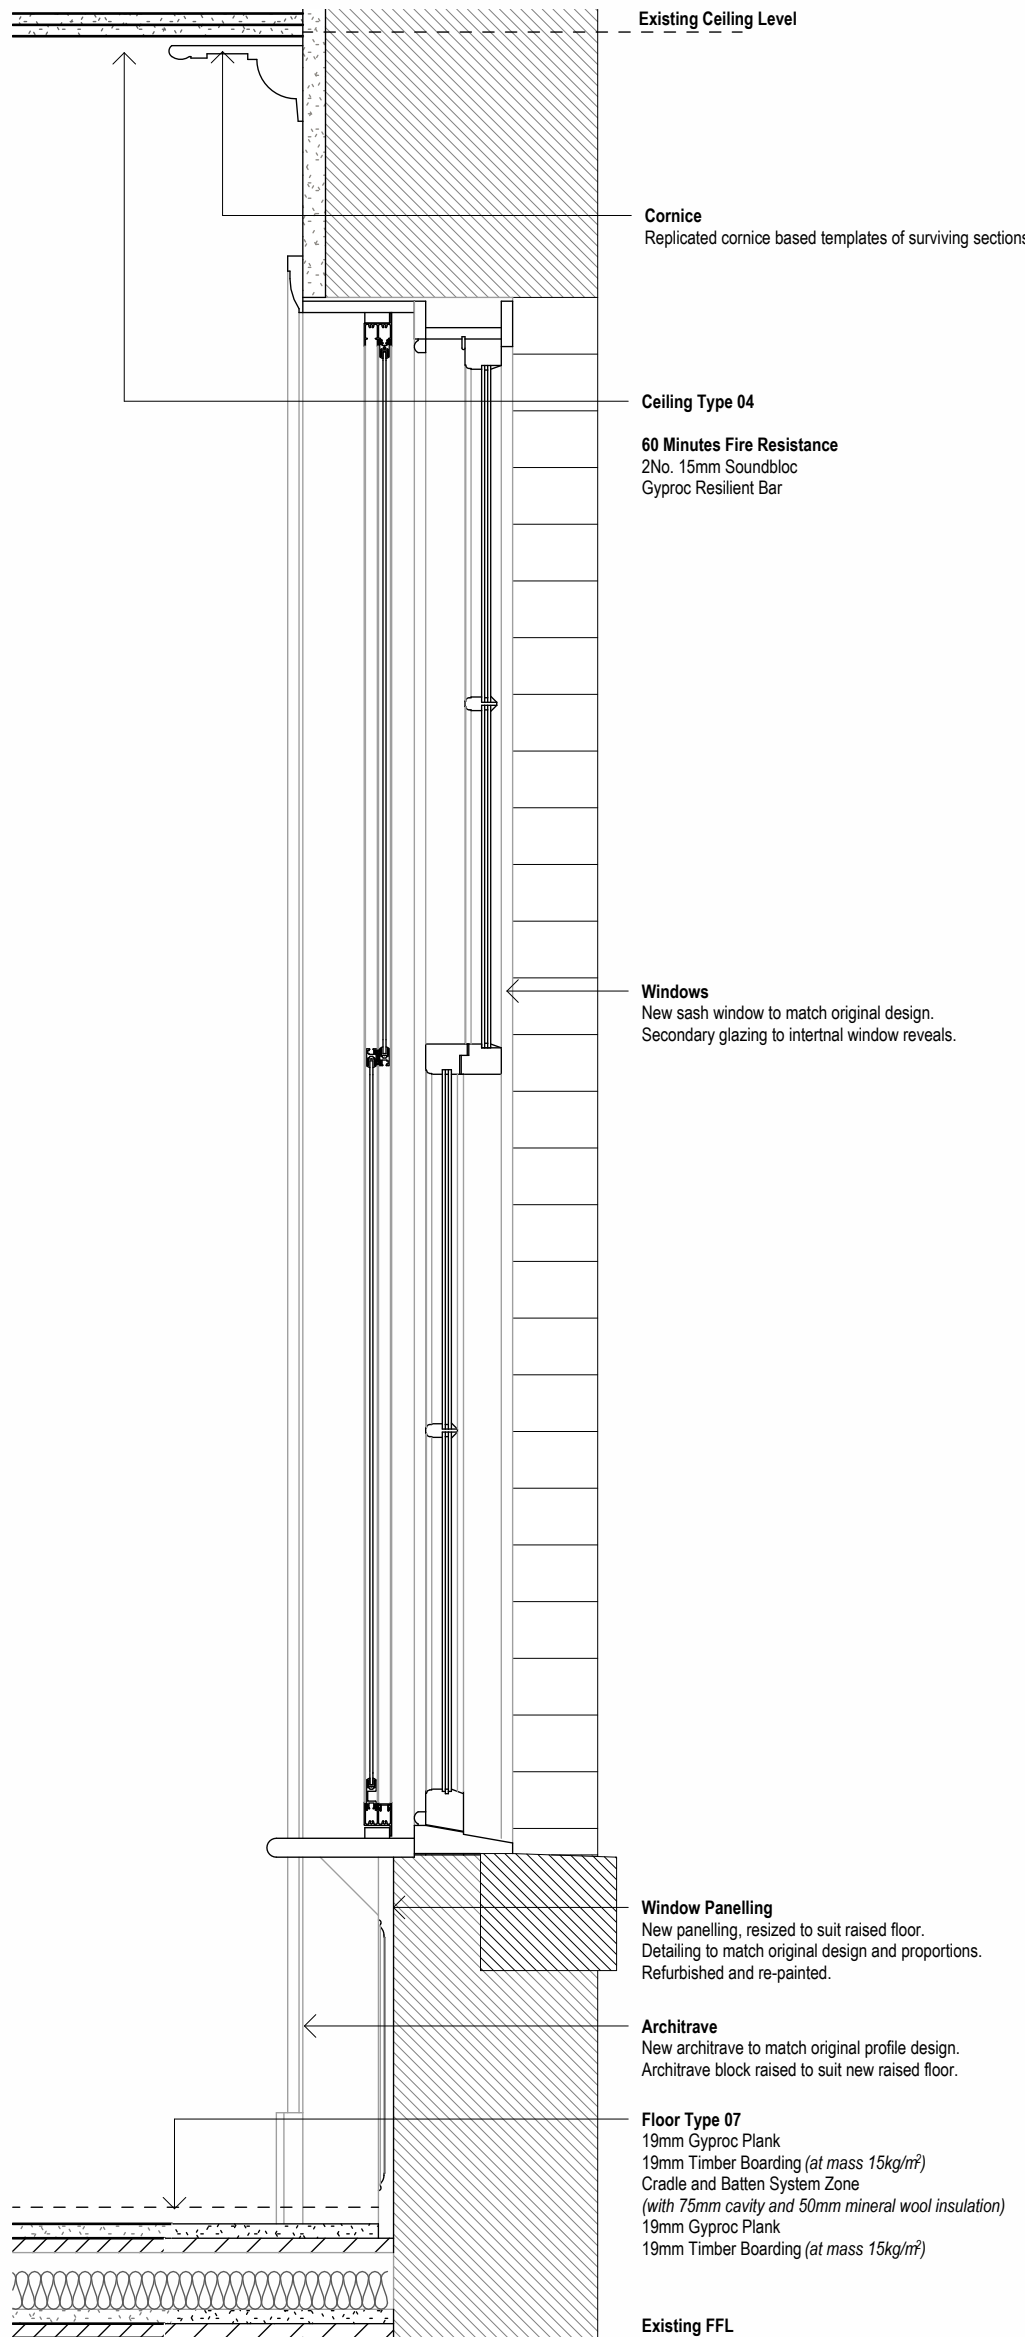

6 Typical Panelled Window - Section (Typical Rooms)
1 : 10

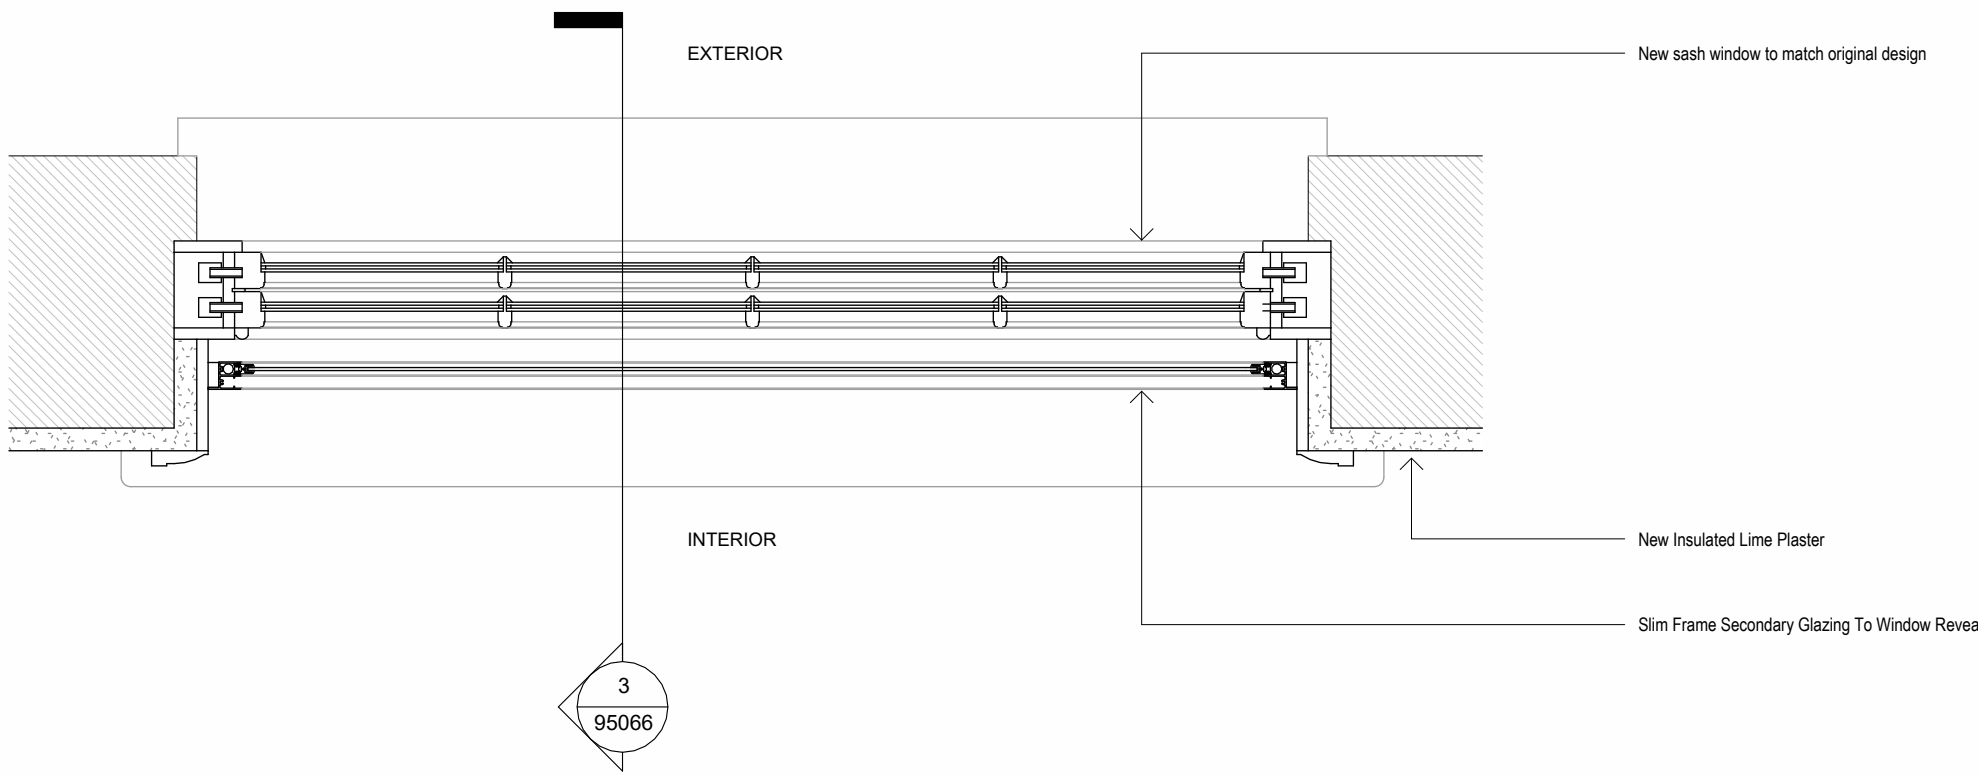

2 Typical Panelled Window - Plan (Principal Room)
1 : 10

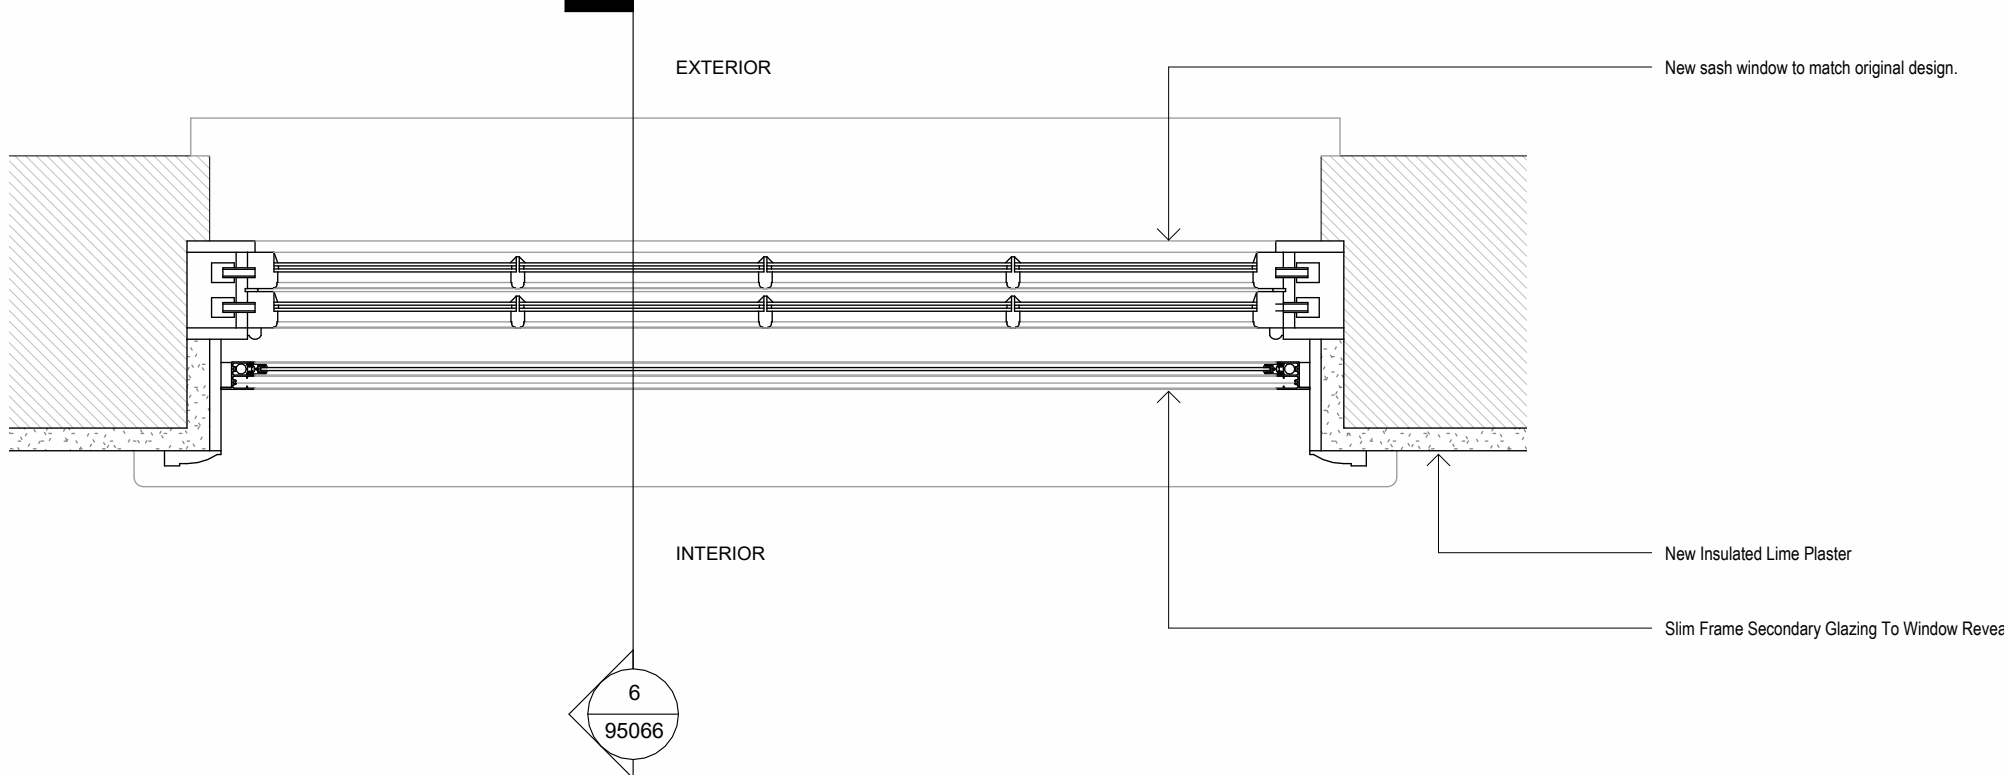

4 Typical Panelled Window - Plan (Typical Rooms)
1 : 10

General Notes

Use figured dimensions only. Do not scale off this drawing. All dimensions must be set out and checked by the contractor on site prior to commencement of construction. Any variations between drawings and site must be reported to TGA before work proceeds.

Drawings to be read in conjunction with Architectural Specification, Structural Engineer's Drawings and Specifications, Mechanical & Electrical Engineer's Drawings and Specifications, all Supplemental Information, including but not limited to: Detailed Fire Strategy, Acoustic Report, Thermal Report & Overheating Report.

No portion of the Works to commence without acceptance of the required submittals by the Employer.

Main Contractor to submit relevant documents to building regulation and legislation approval authorities as required to comply with the Specification.

Rev	Description	Date	By
P01	Planning Issue	02.06.23	LS

Title			
Intervention Details - Typical Panelled Windows			
Drawing No.	Revision		
1073-TGA-XX-01-DR-A-95066	P01		
Status	Scale		
Stage 03	1 : 10@A1		
Project	Client		
Liverpool Road	DOMIS Construction		

TIM GROOM ARCHITECTS

Eastgate, 2 Castle Street, Manchester, M3 4LZ 0161 870 1152
Copyright © Tim Groom Architects Ltd ('TGA'). All rights reserved. No part of these drawings or designs may be copied, reproduced or stored in any form without written consent. No works of construction relying on these drawings or designs are permitted without the express written consent of TGA.