

SOUTH KING STREET

CAFE
ENTRANCE



4992

3762

6475

1200

CROSS STREET

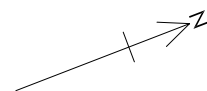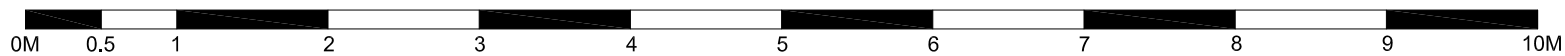

KNOOPS

Expertly crafted
chocolate drinks

CJS

CONSTRUCTION. JOINERY. SHOPFITTING.
WEB: www.cjsnw.co.uk/ - EMAIL: info@cjsnw.co.uk



© PUFFIN.DESIGN • INFO@PUFFIN.DESIGN

Site Address

68 CROSS STREET
MANCHESTER
M2 4JQ

Drawing Name

PROPOSED AREA FOR
EXTERNAL CHAIRS AND
TABLES

Quote Date 05/05/2023 Drawn By SUE JONES

Scale(s) 1:50 @ A3

Drawing Number 5555_PROP_L002

© Copyright Puffin Design Limited/CJS (NW) Ltd.