




SIDE (WEST) ELEVATION