


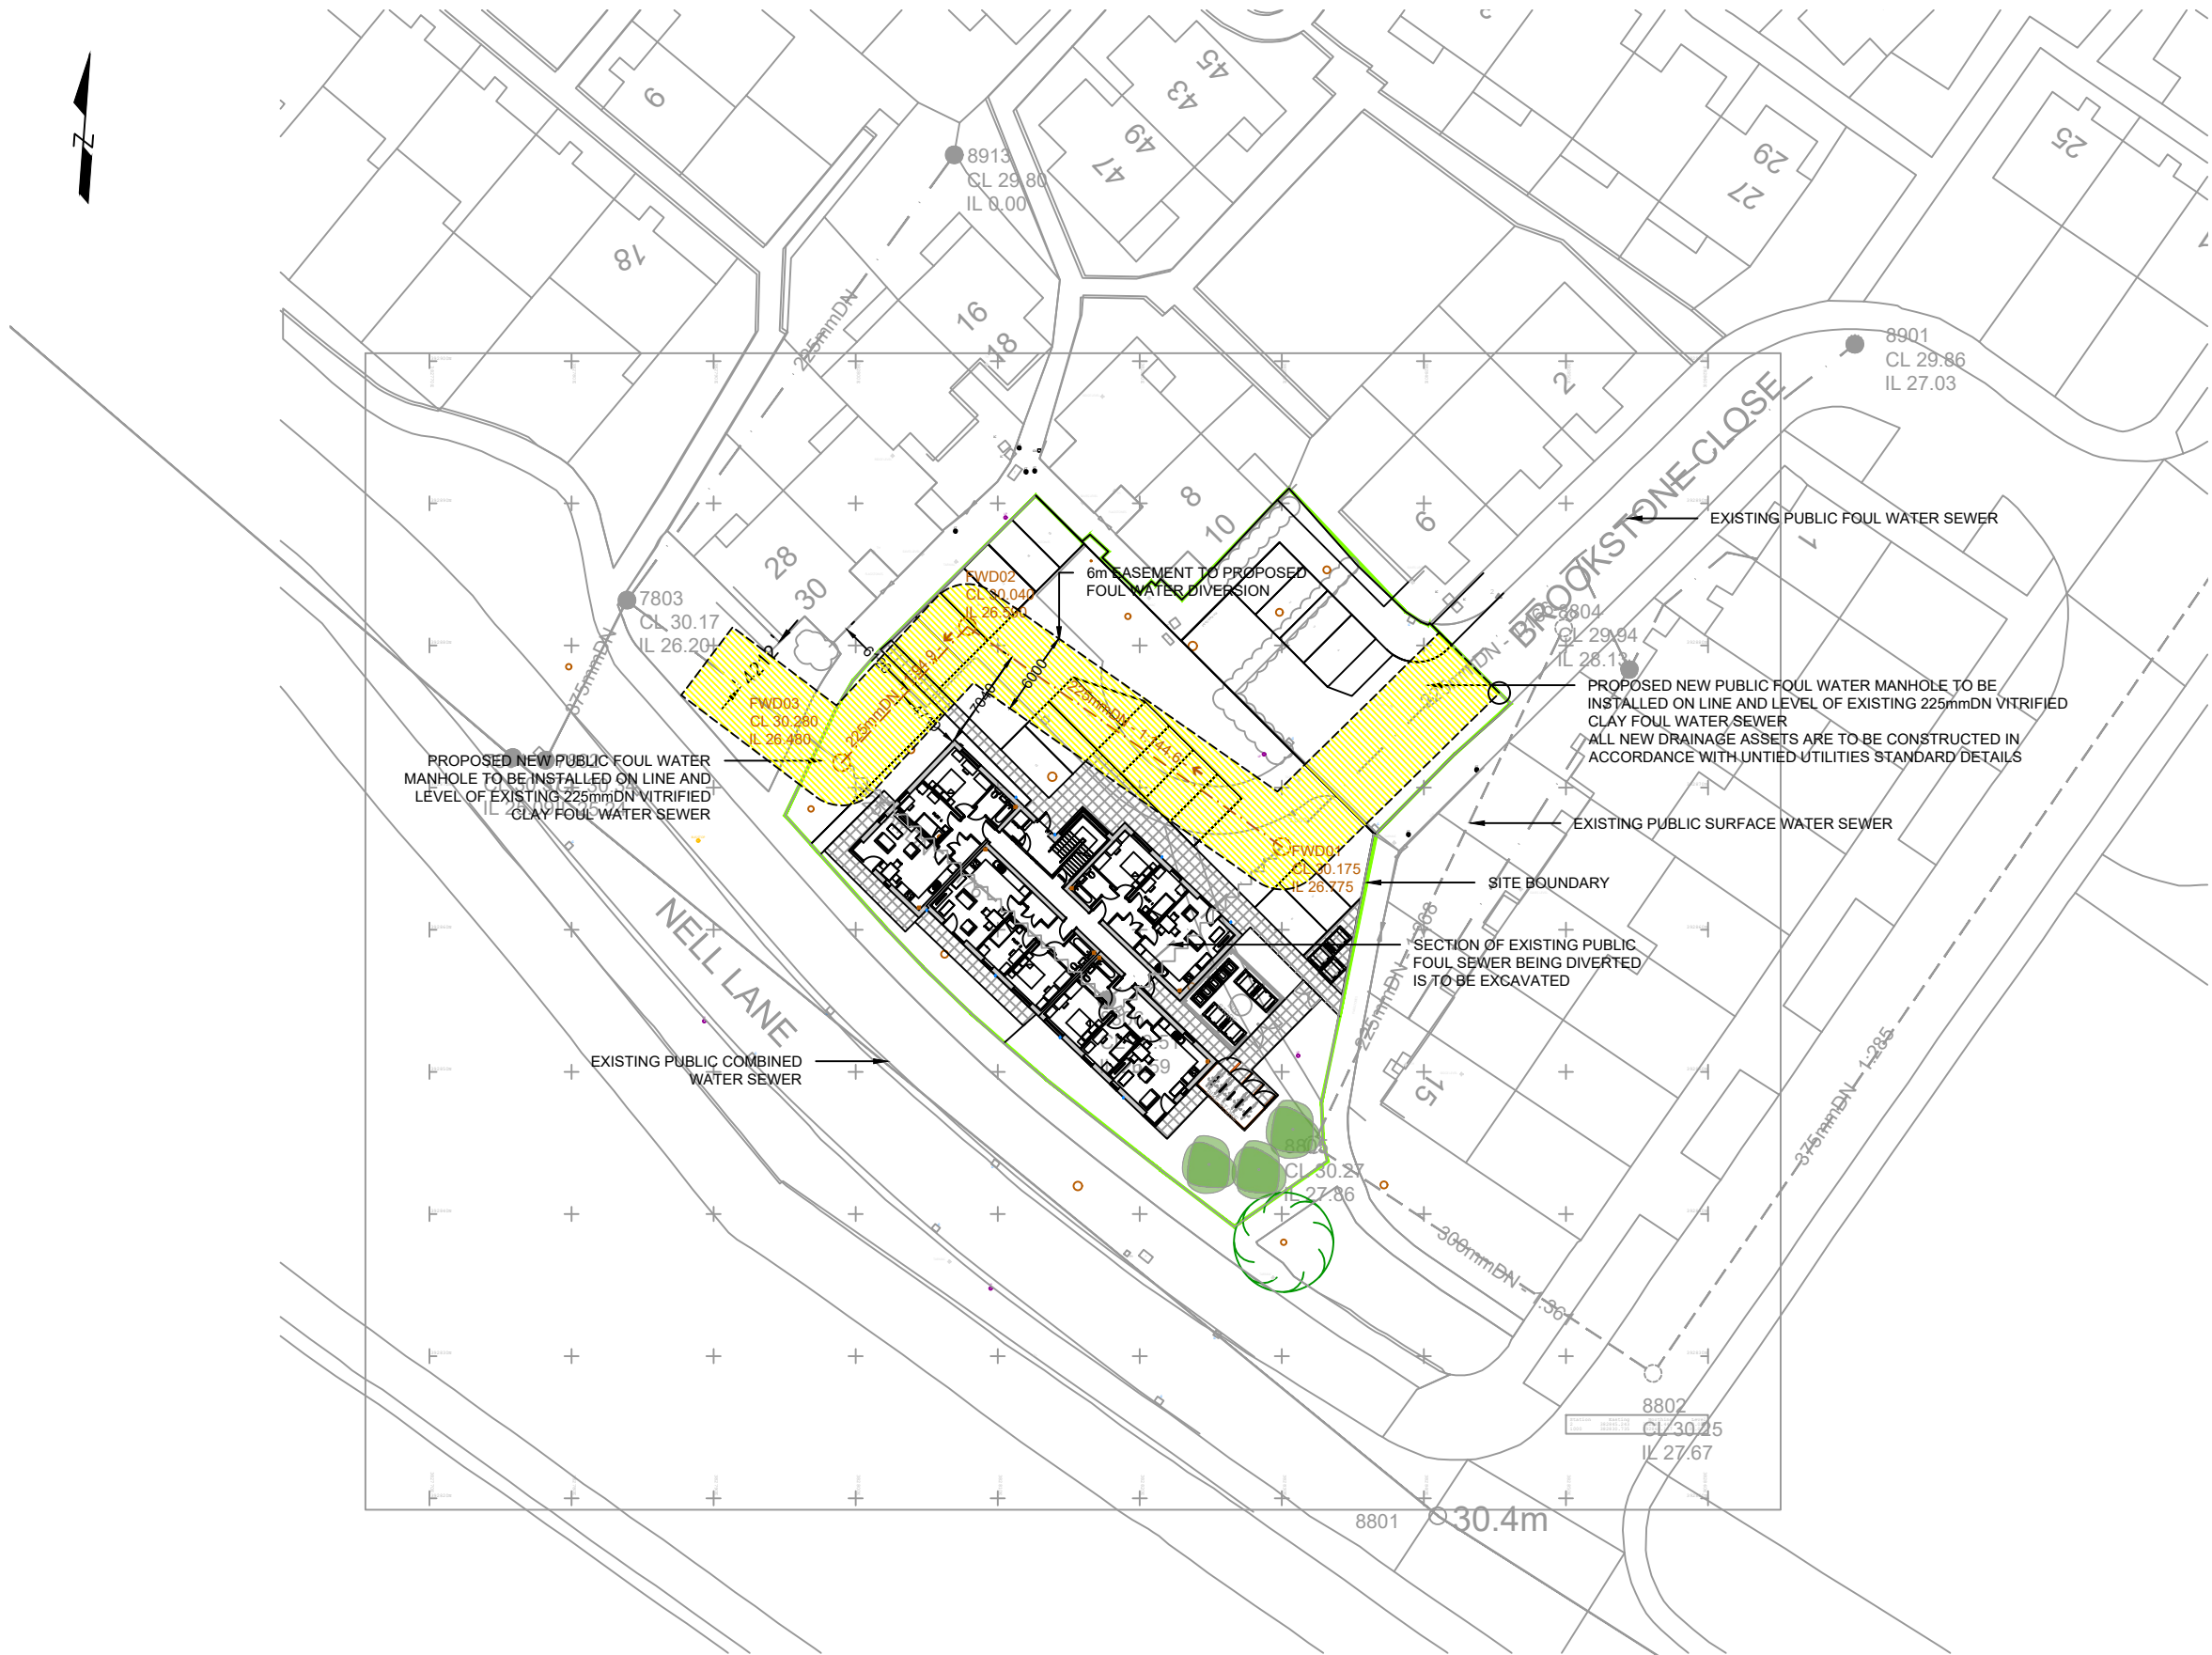

Ordnance Survey, (c) Crown Copyright 2018. All rights reserved. Licence number 100022432

THIS DRAWING IS TO BE READ IN CONJUNCTION WITH
ALL OTHER HBL DRAWINGS ISSUED FOR THIS PROJECT

P06	MAY'23	AP	DIVERSION ADJUSTED	AP	AP
P05	FEB'22	AP	DIVERSION ADJUSTED	AP	HL
P04	JAN'22	AP	EASEMENT ADJUSTED	AP	HL
P03	DEC'21	AP	DIVERSION DETAILS ADDED	AP	HL
P02	NOV'21	AP	DIVERSION DETAILS ADDED	AP	HL
P01	SEPT'21	AP	FIRST ISSUE	AP	HL
REV.	DATE	DRAWN	DESCRIPTION	CHKD	APPRD

STATUS	DESCRIPTION	STATUS
	FOR APPROVAL	S2

HBL

Brook House
Weybrook Road,
Manchester M19 2QD
+44 (0)161 432 9977 | www.hbl.td
Consulting Civil & Structural Engineers

PROJECT
**NEW APARTMENTS
NELL LANE, CHORLTON**

DRAWING TITLE
**SECTION 185
PROPOSED SEWER DIVERSION**

CLIENT
SOUTHWAY HOMES

HBL REF. 8796	DATE SEPTEMBER' 21	SCALE(S) 1:500	A3
DRAWN A. PRINCE	CHECKED A. PRINCE	APPROVED H. LONG	

DRAWING No. 8796-HBL-XX-XX-DR-D-0509	REV P06
---	------------