



Copyright of this drawing is vested in Jon Matthews Architects and it must not be copied or reproduced without written consent. All dimensions are to be taken from this drawing. Do not scale from this drawing.

All Contractors must visit the site and are responsible for taking and checking all dimensions relative to their work. Jon Matthews Architects are to be advised of any variation between drawings and site conditions.


Contractors must ensure that the proposed works are within the scope of a competent Contractor and as such no variations should be implemented without the written consent of the Contractor.

CONSTRUCTION: It is considered that the proposed works are within the scope of a competent Contractor and as such no variations should be implemented without the written consent of the Contractor.

KEY:

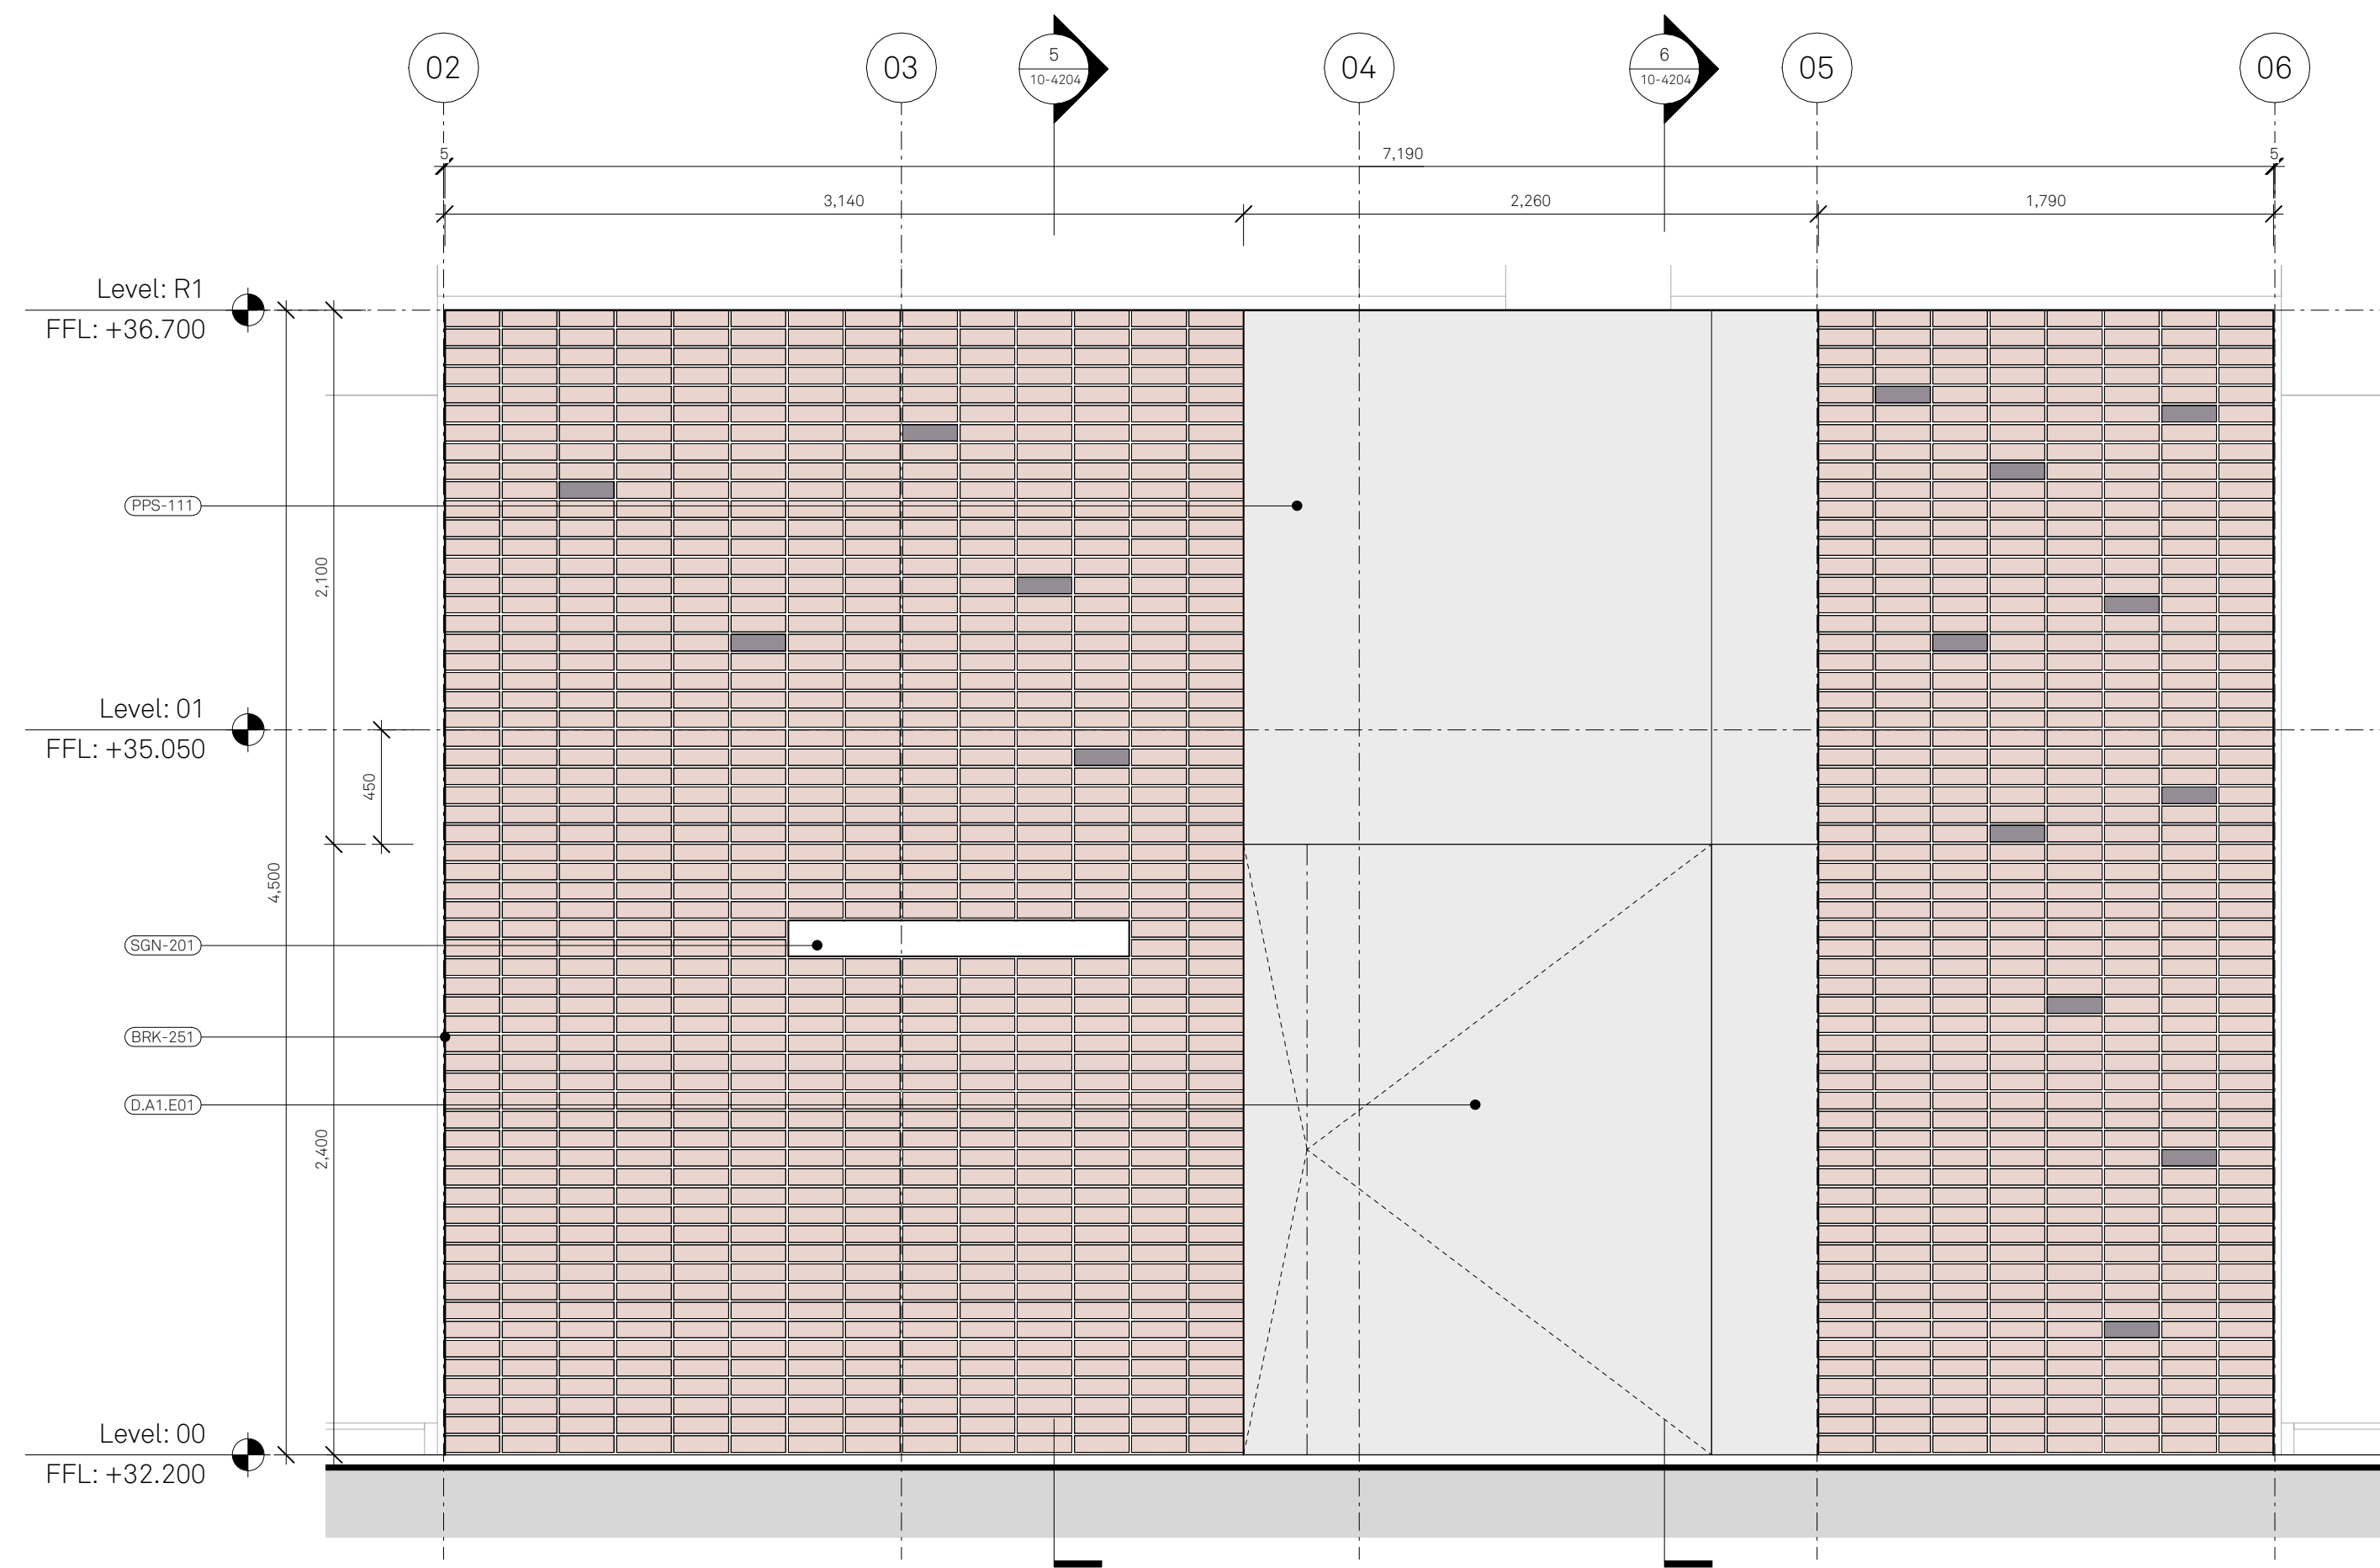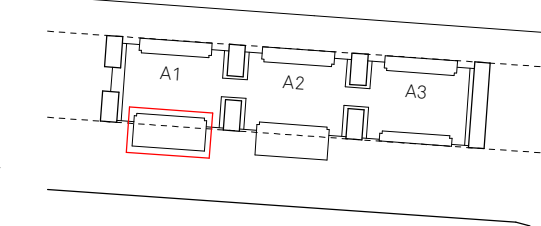


1 EXTERNAL ELEVATION
LOOKING FROM HOME

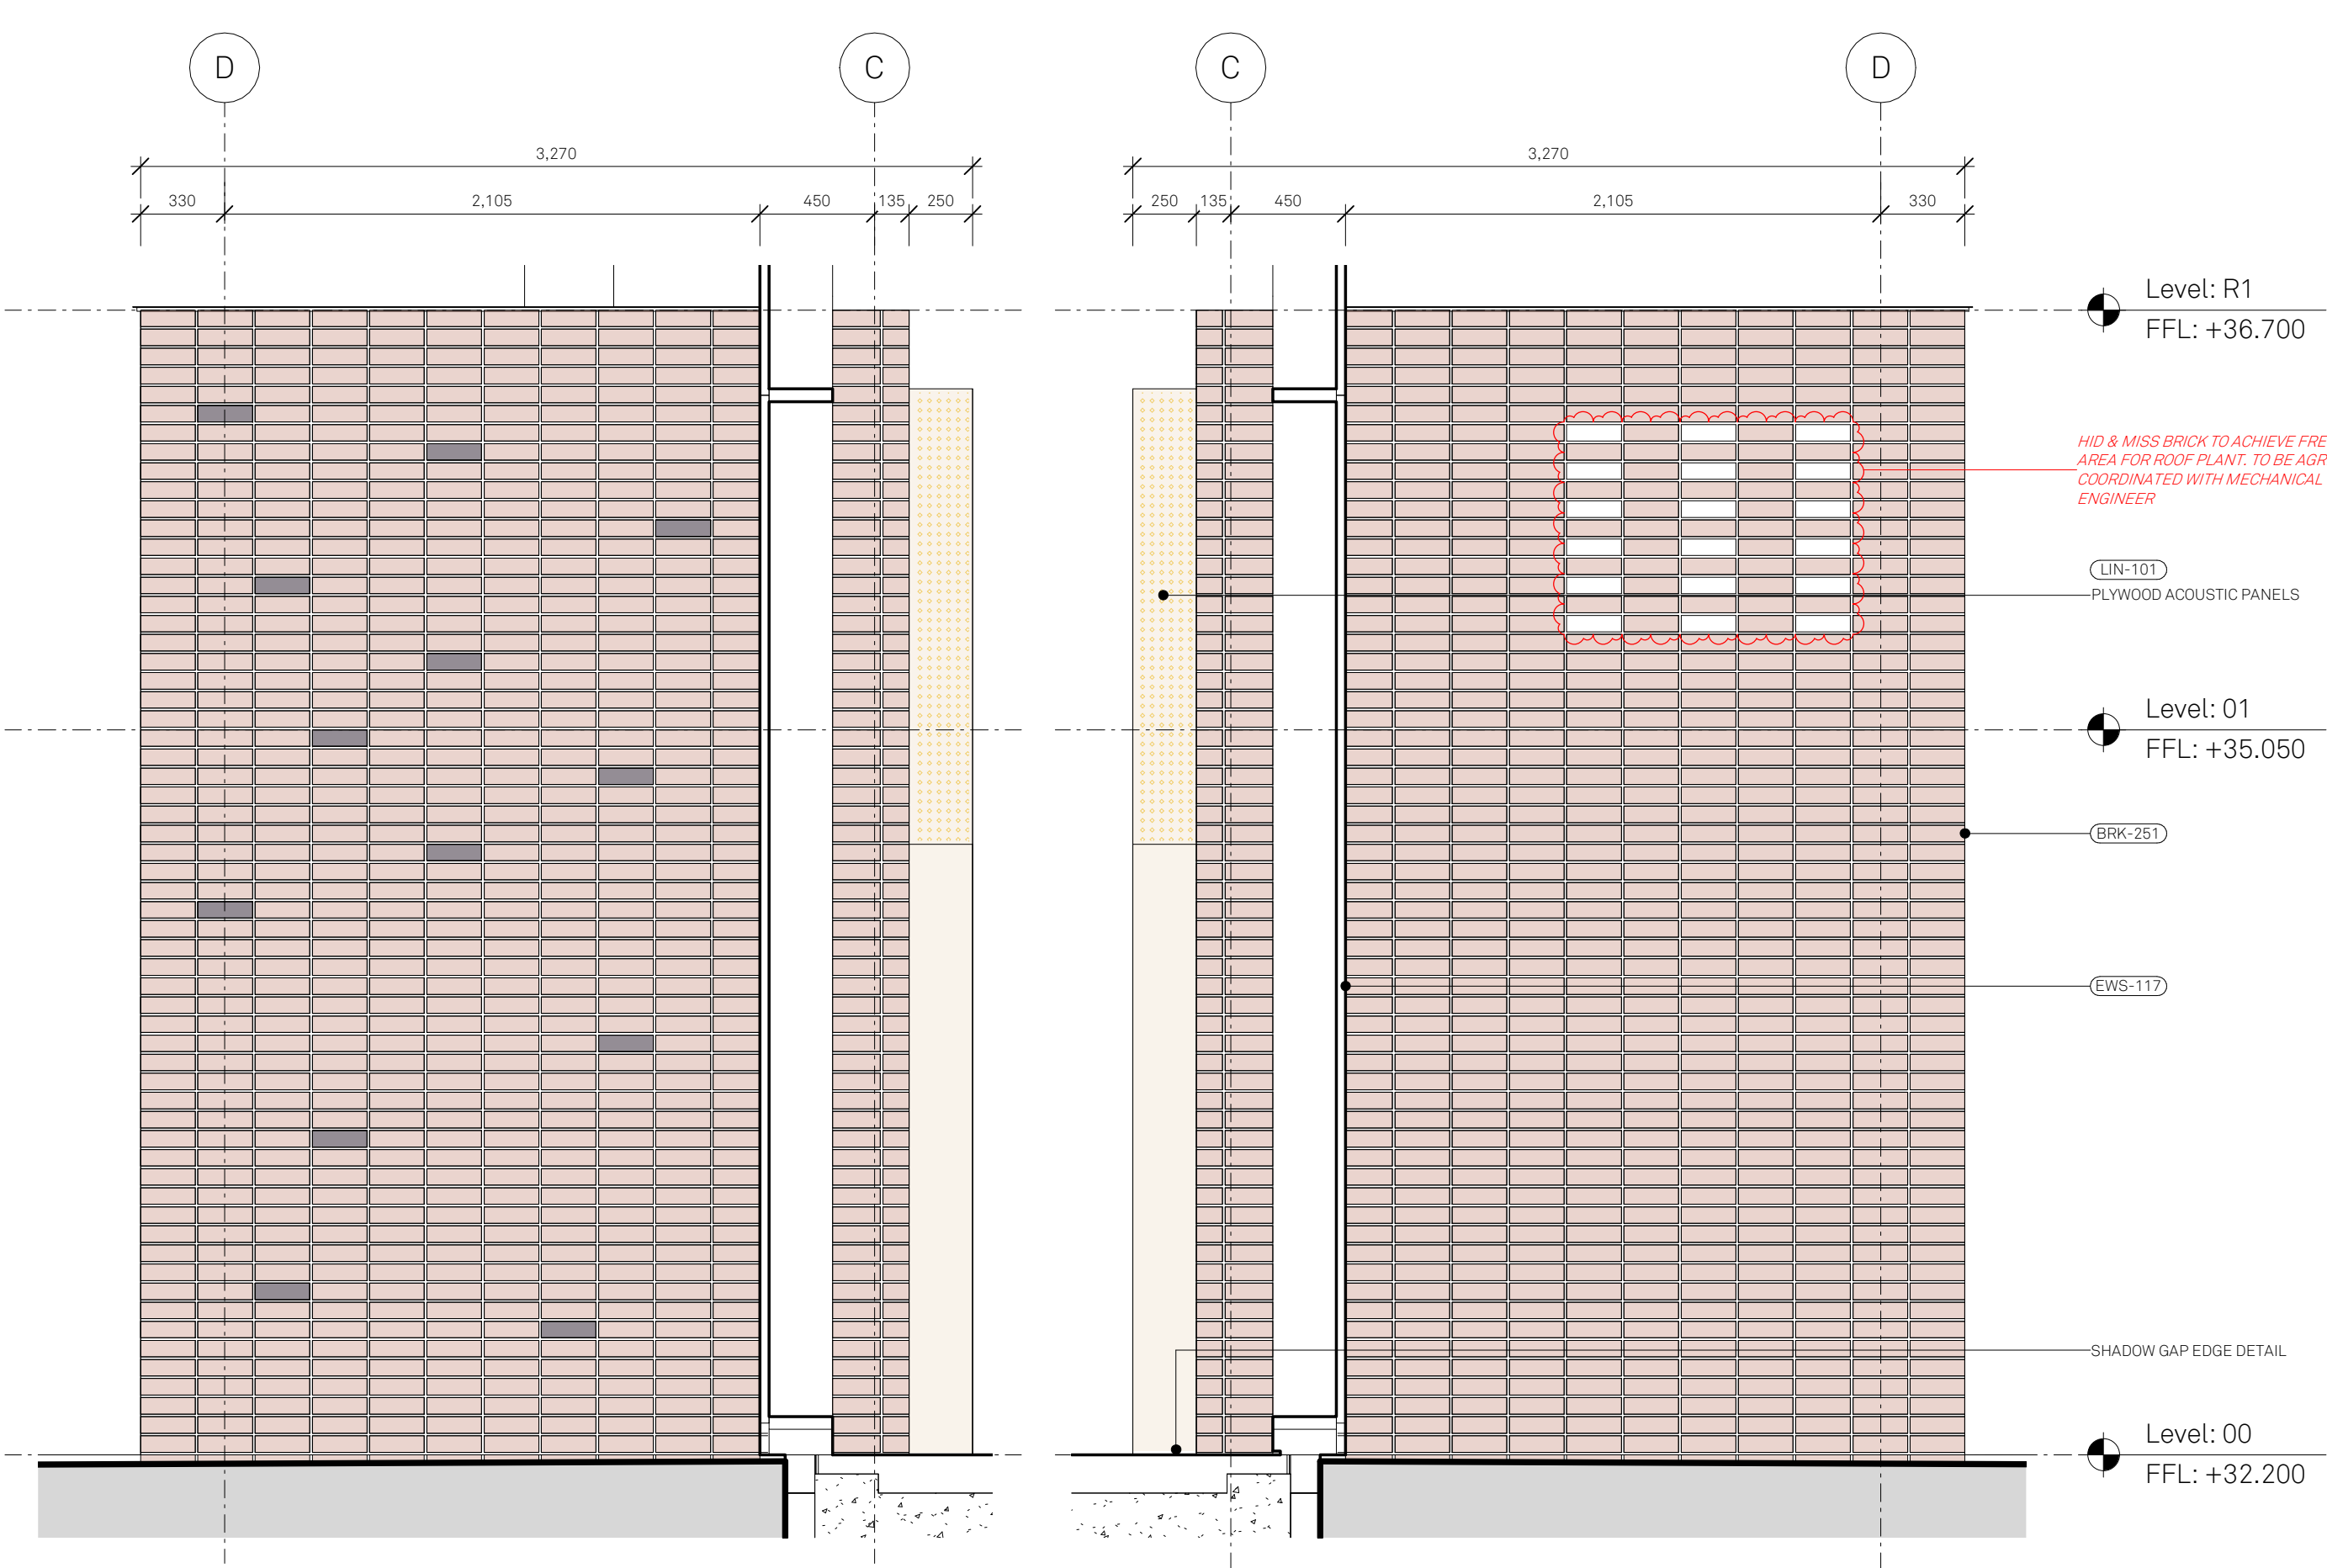


3 SIDE ELEVATION A
HOME

4 SIDE ELEVATION B
HOME

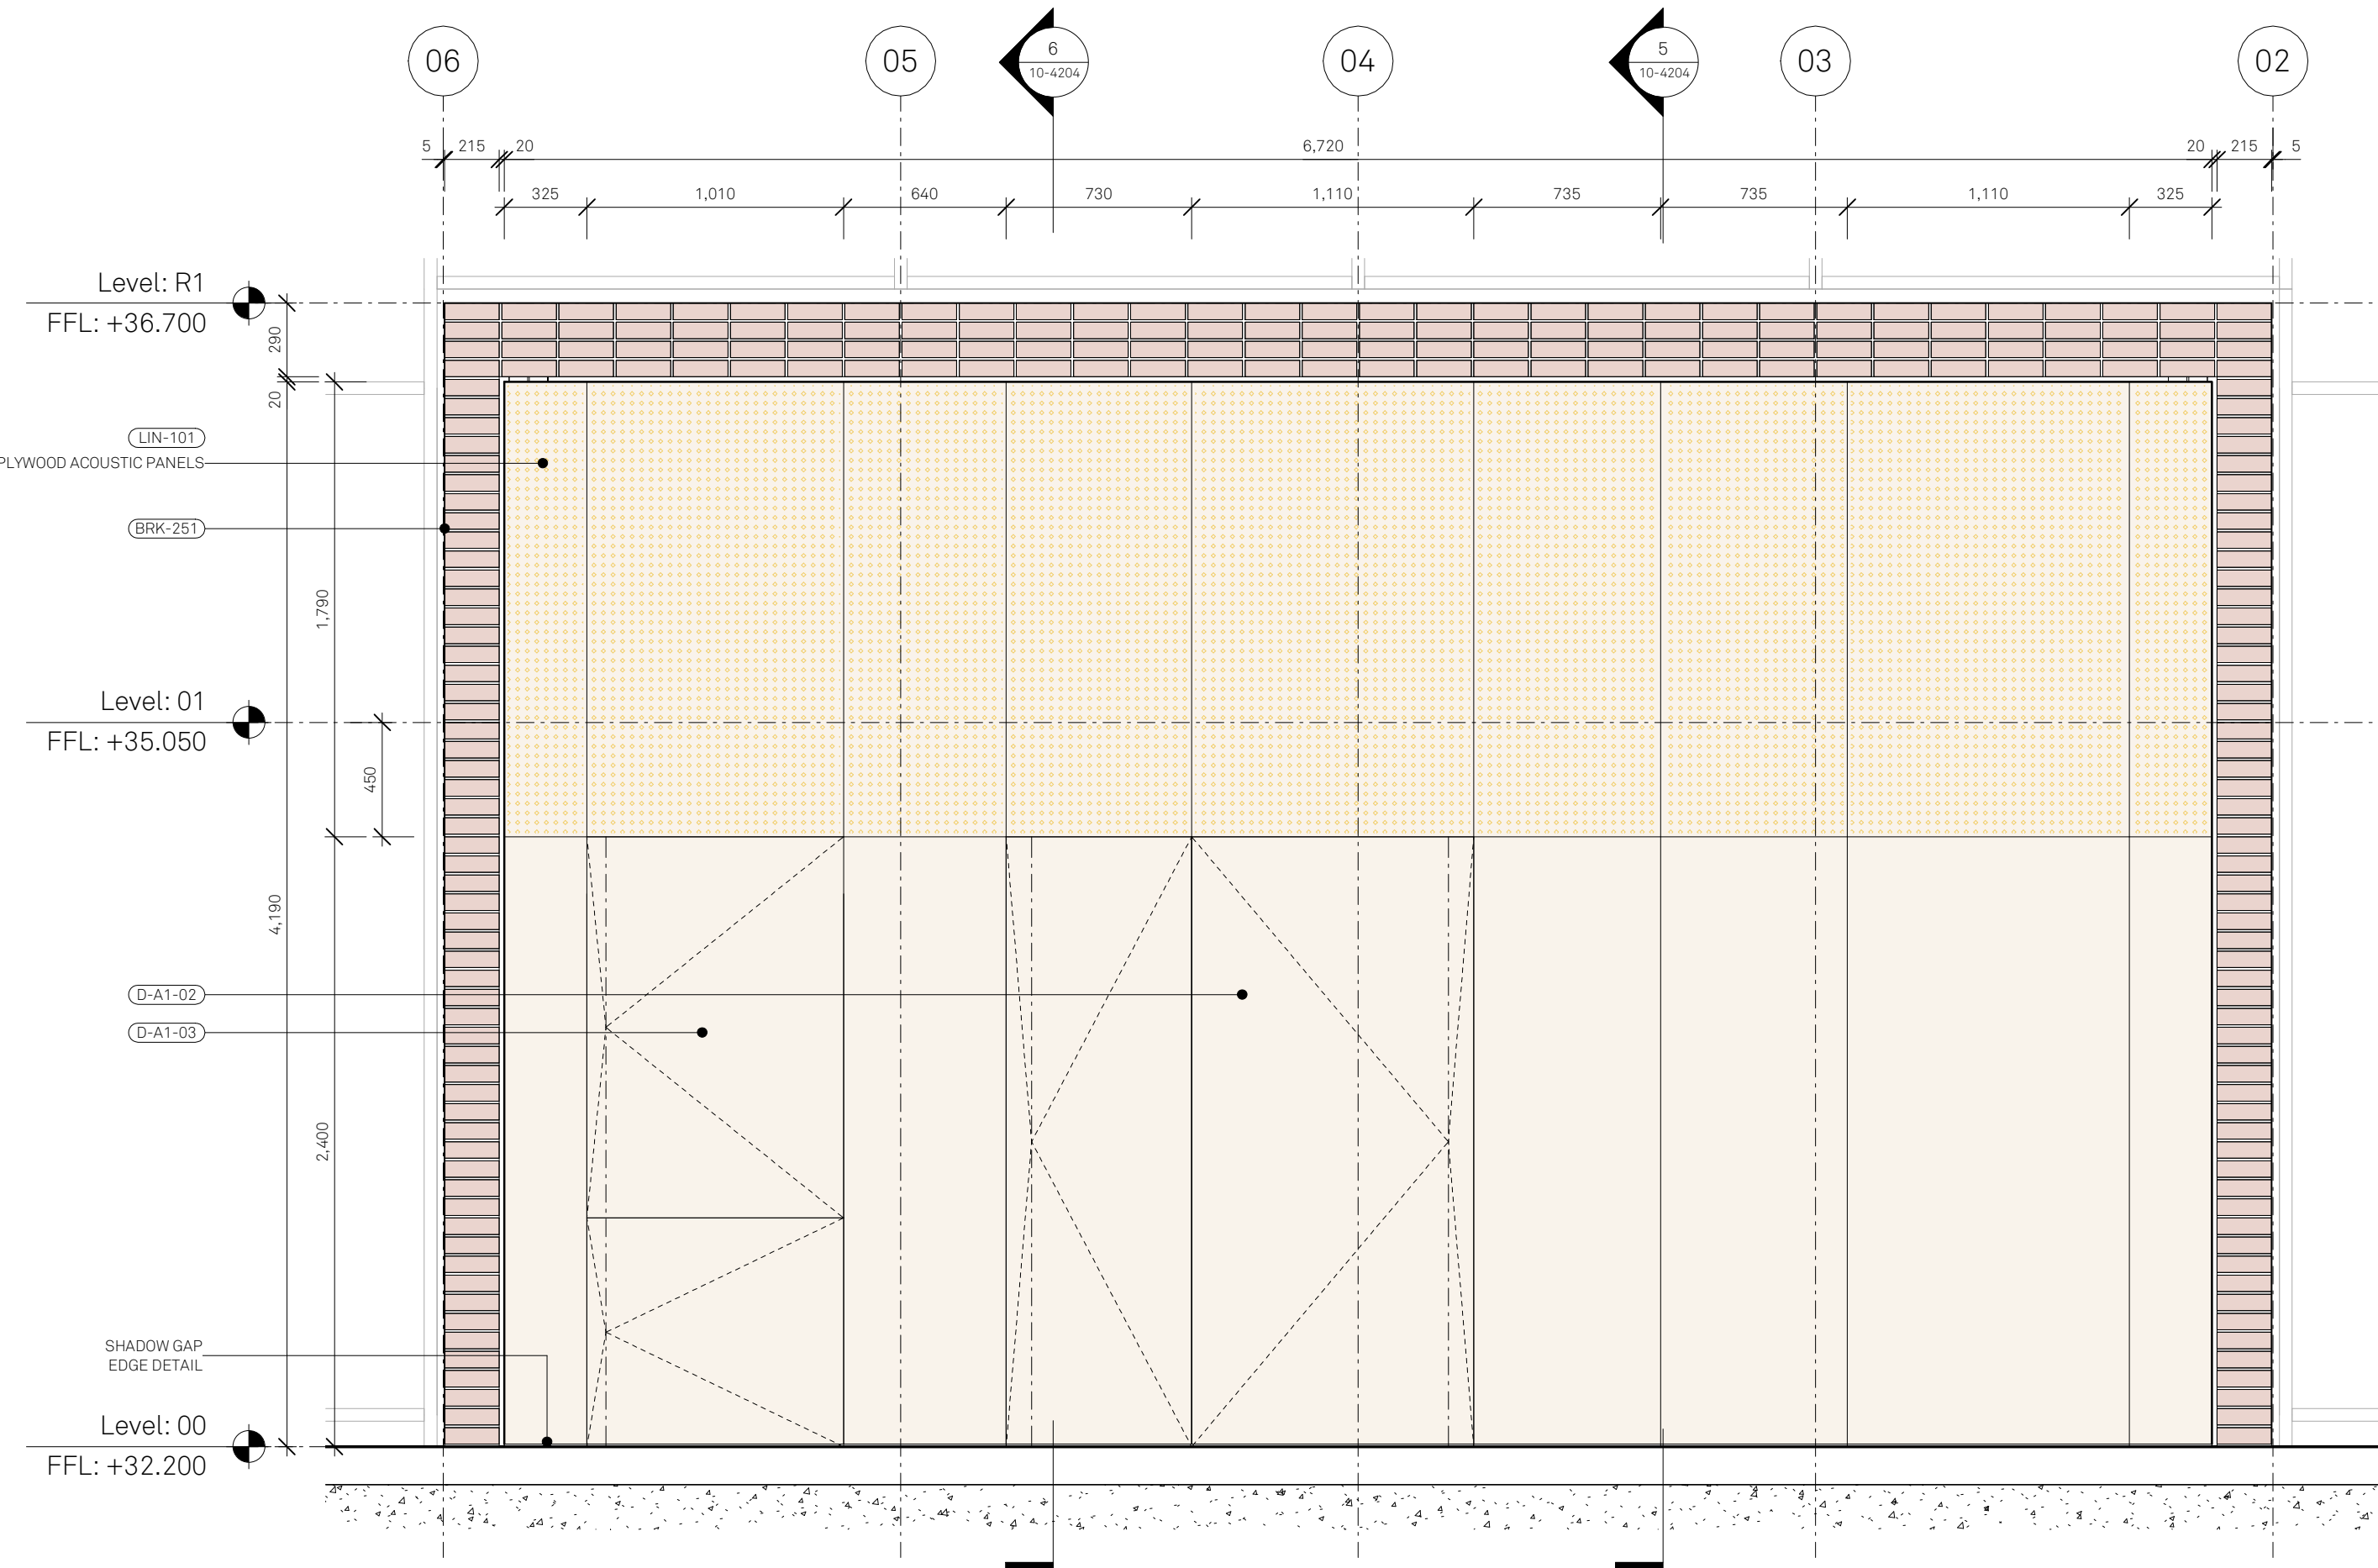

2 INTERNAL ELEVATION
LOOKING TOWARDS HOME

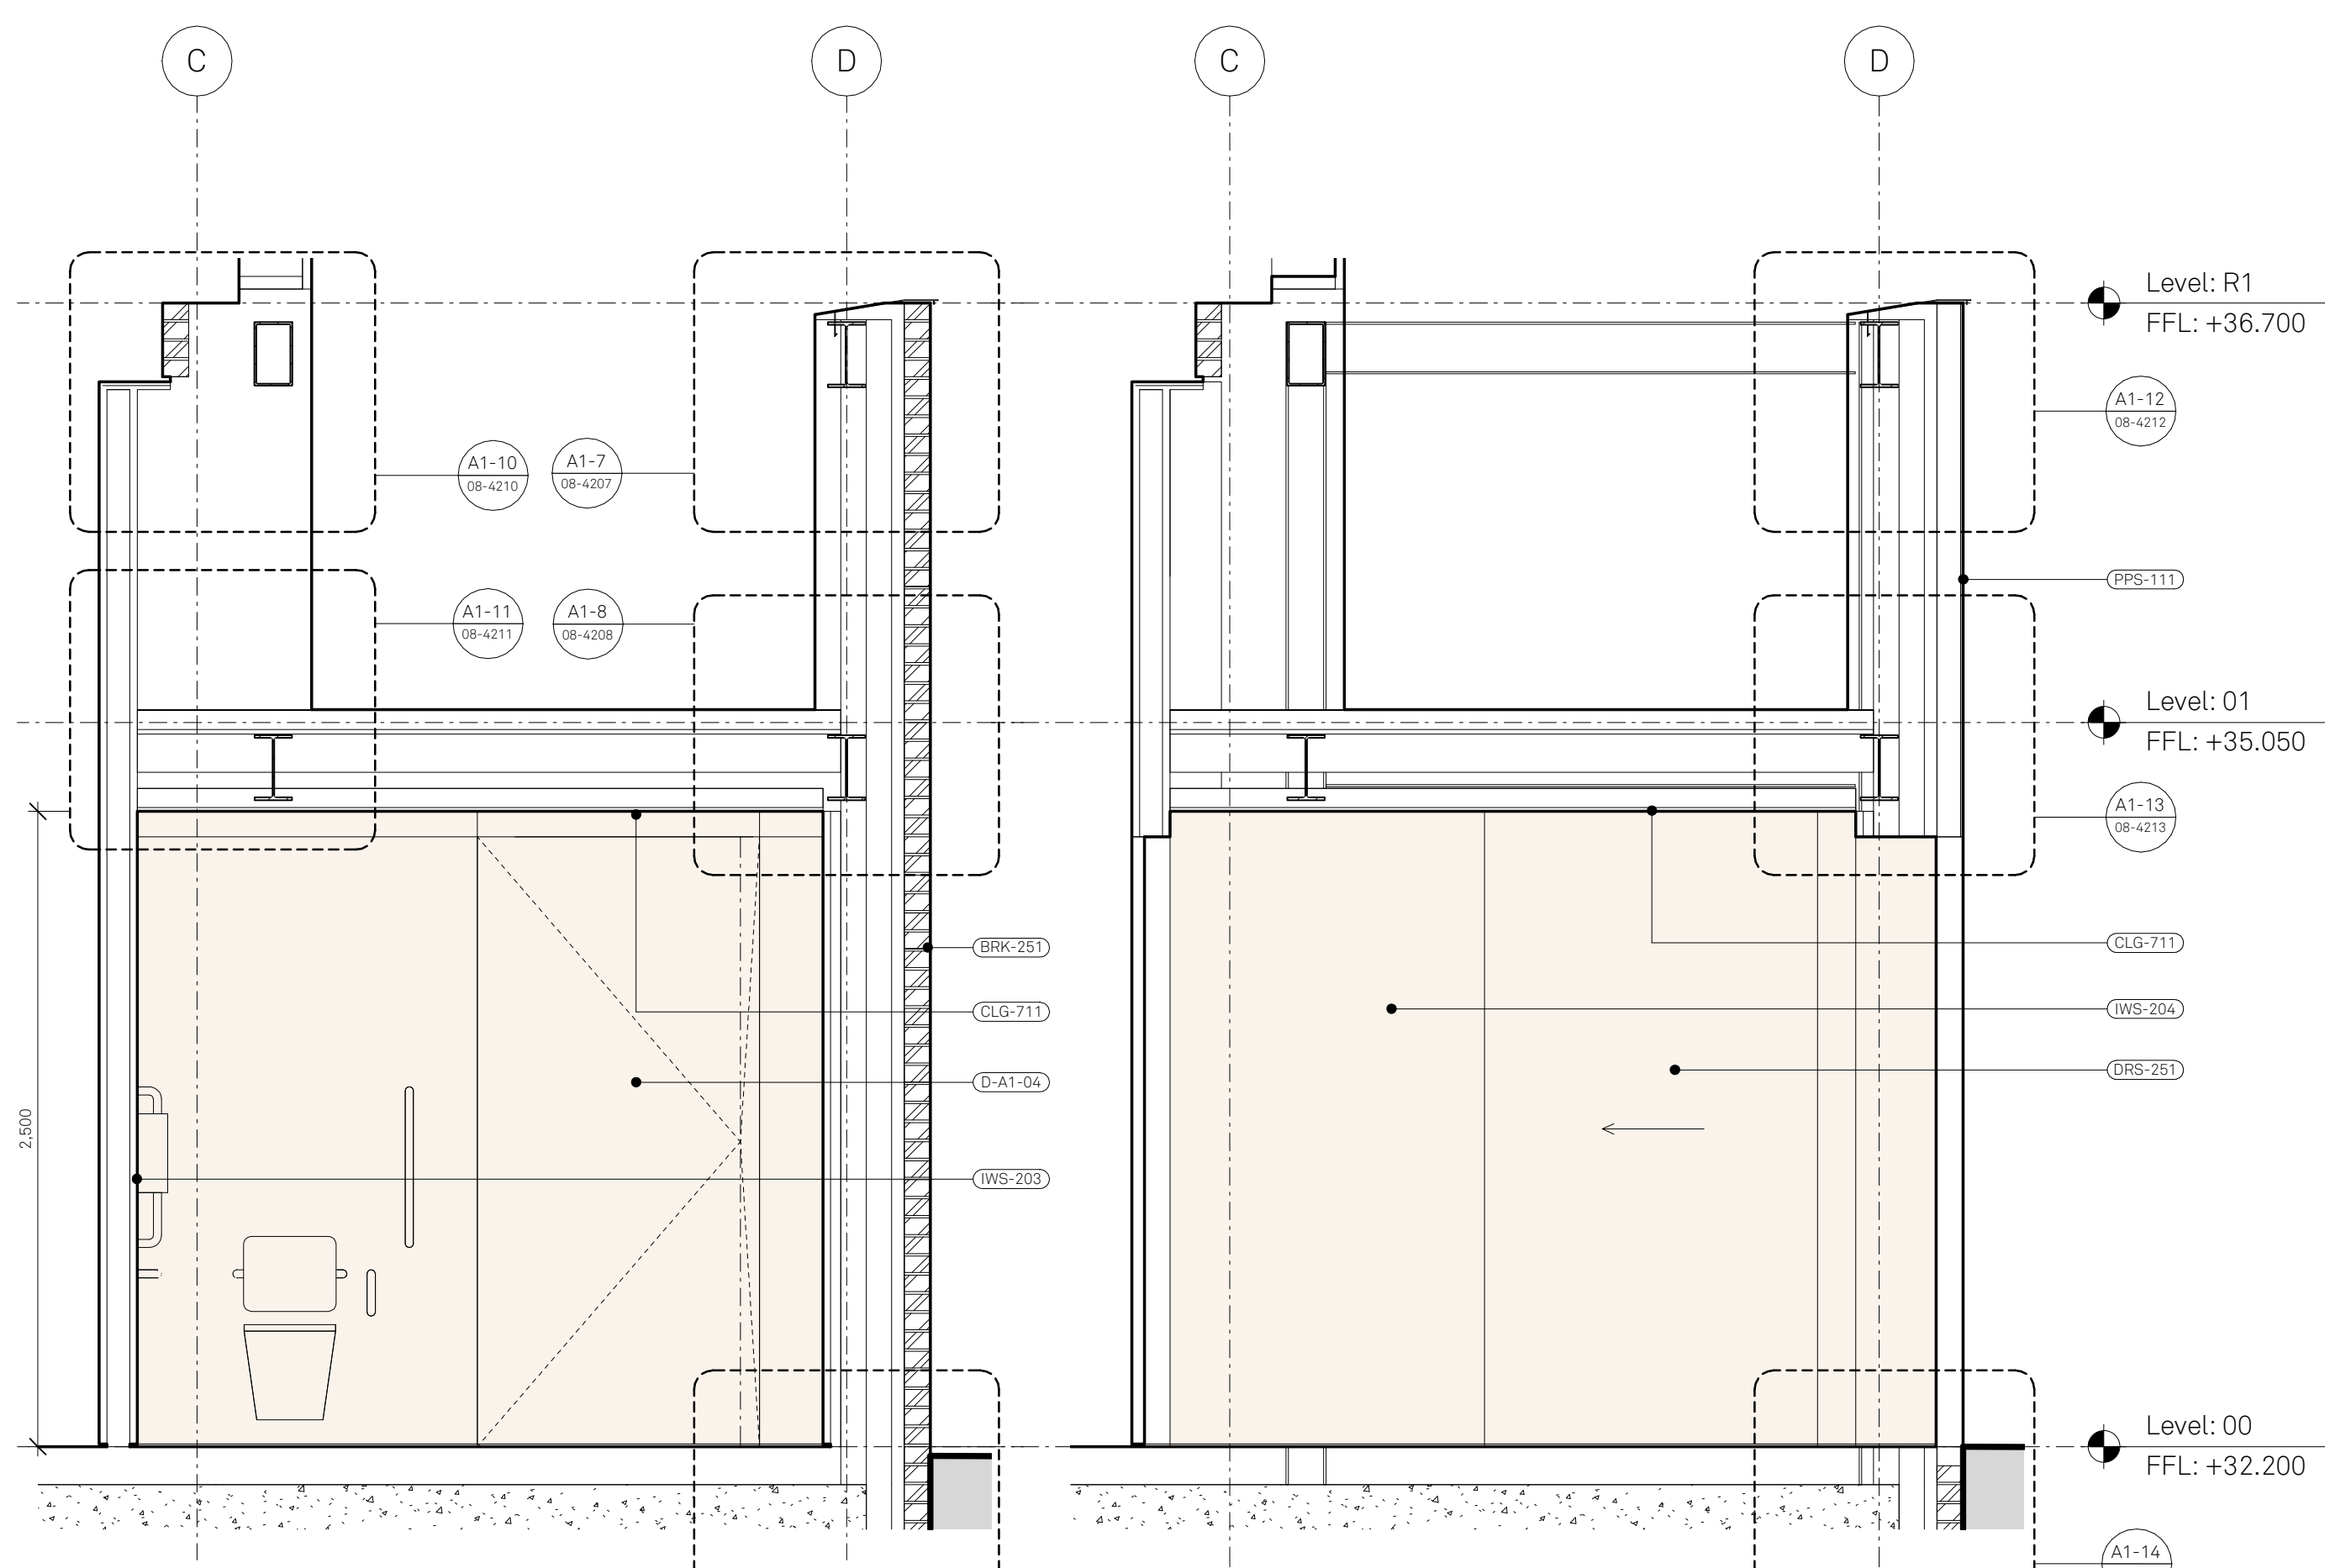

5 SECTION A
THROUGH POD: BRICKWORK

6 SECTION B
THROUGH POD: ACCESS DOOR

10/06/2022 PRELIMINARY
08/04/2022 TENDER
01/04/2022 PRELIMINARY
Date: Details:

Jon Matthews Architects
Union, 2-10 Albert Square, Manchester, M2 6LW

Project:
HOME Arches

Title:
Pod H-A1
Enlarged sections & elevations

Scale: 1:25 @ A1
Origin Date: 22/02/2022
Drawn: ER
Checked: SA

Status:
S3

Drawing No:
HAP-JMA-A1-XX-DR-A-10-4204

Rev:
P03