


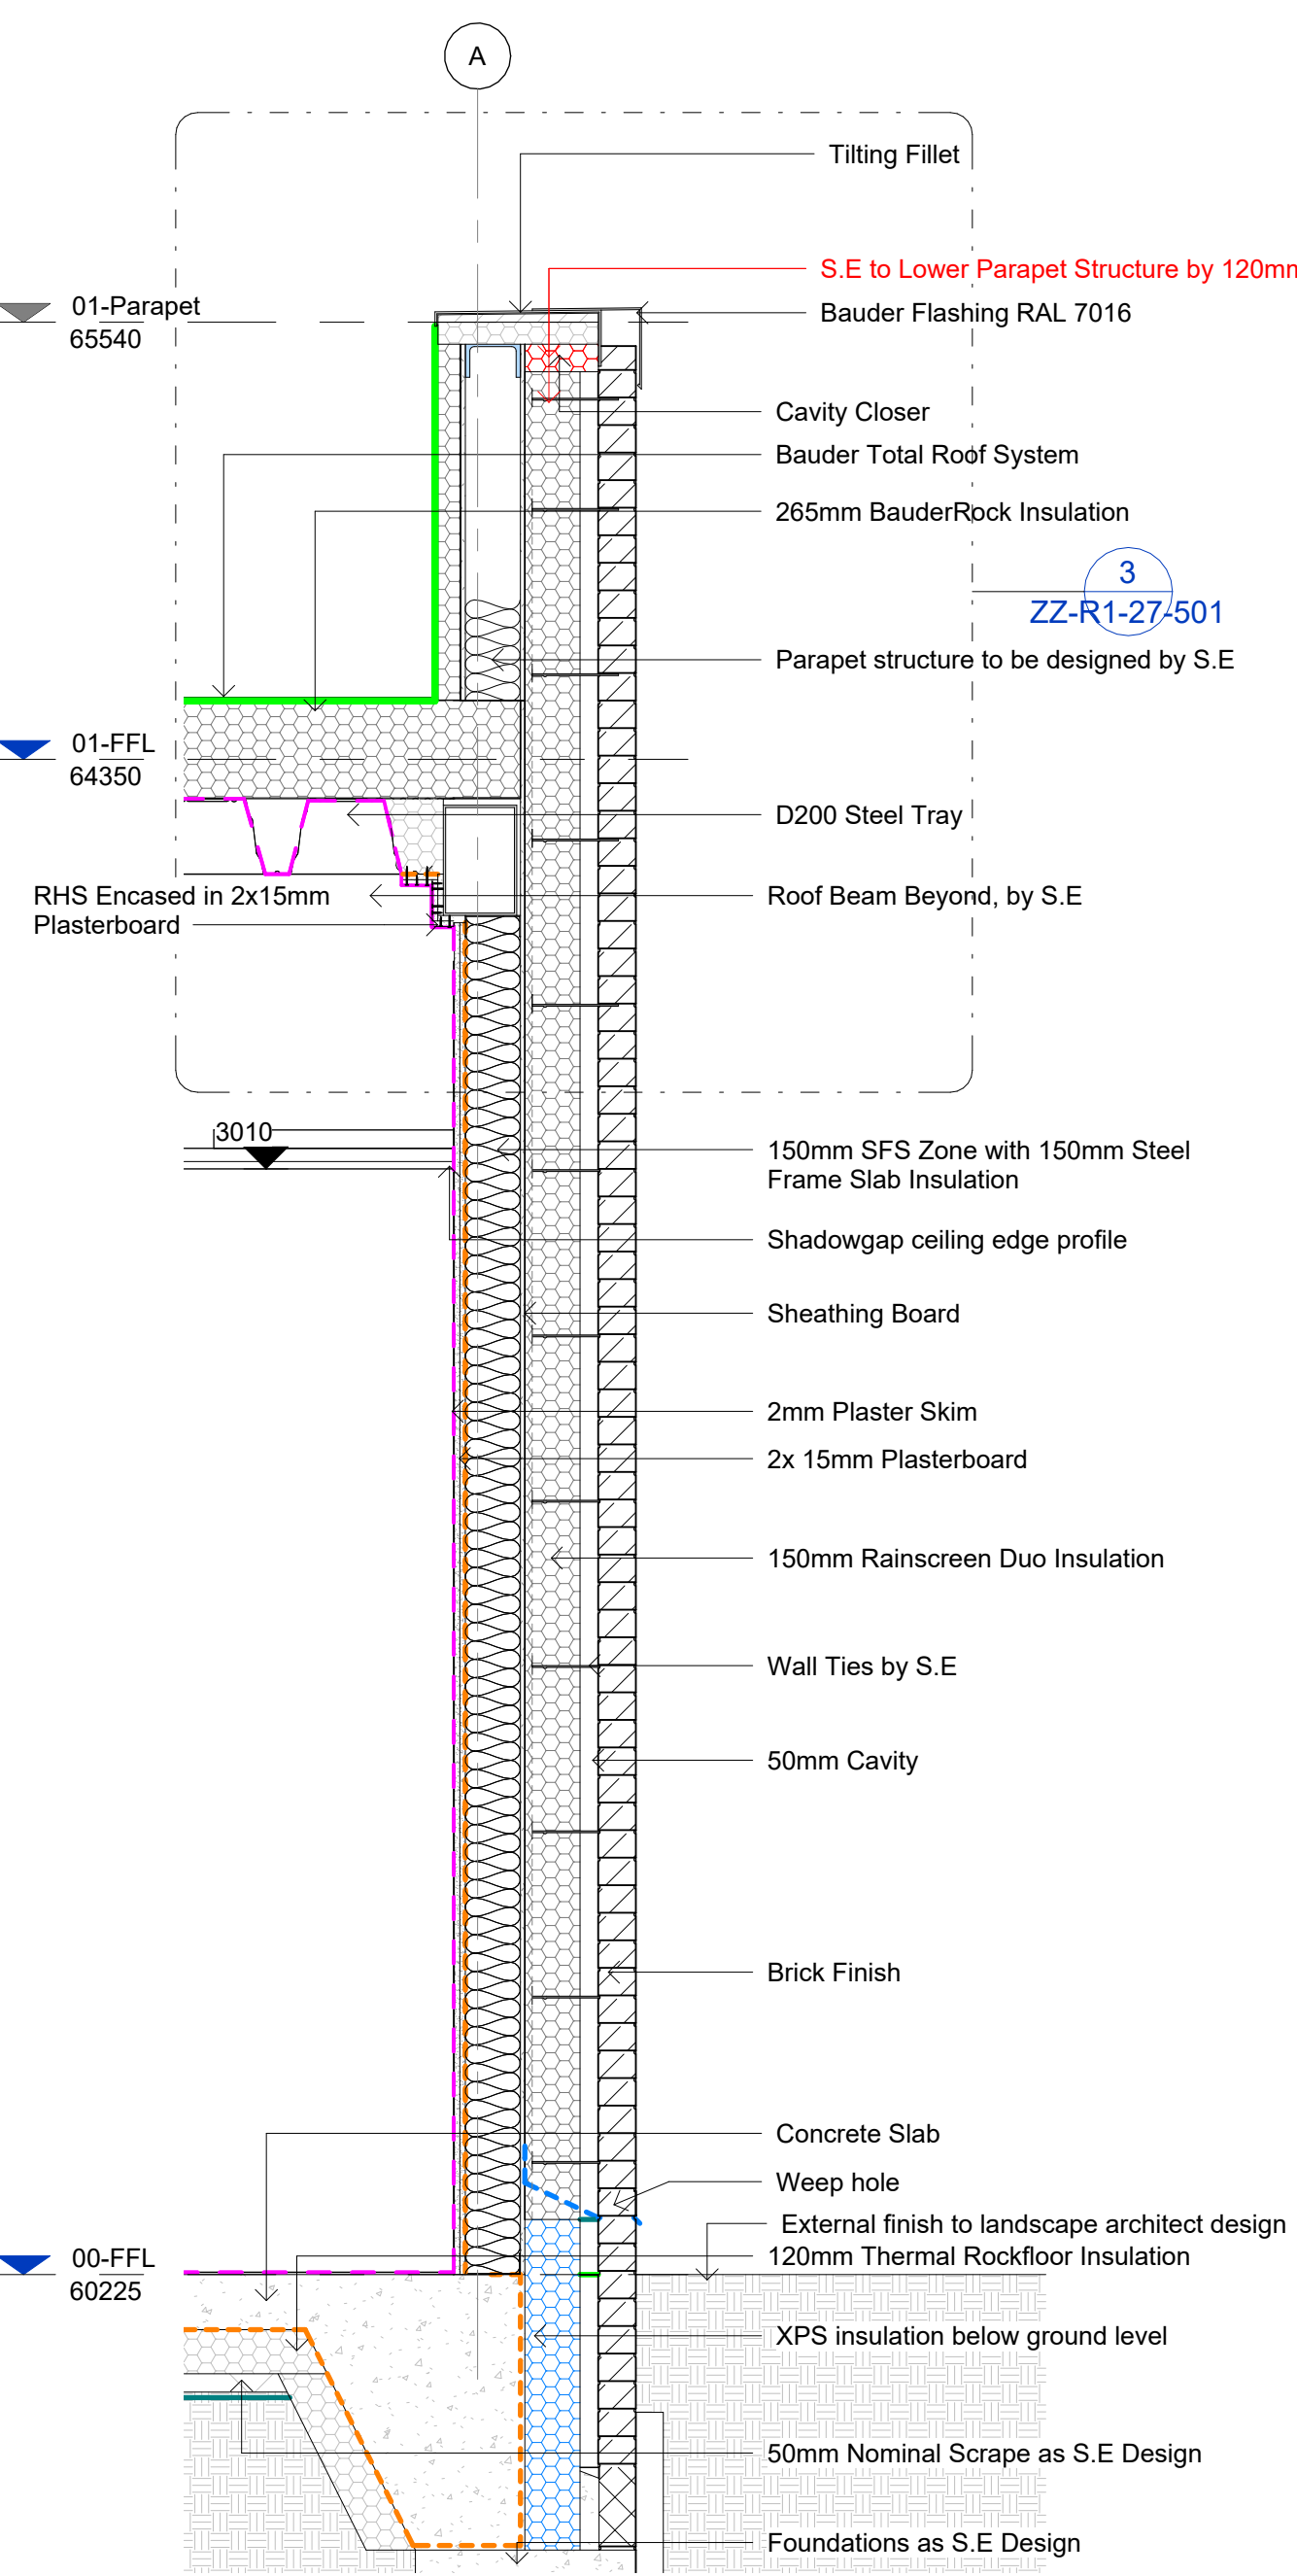


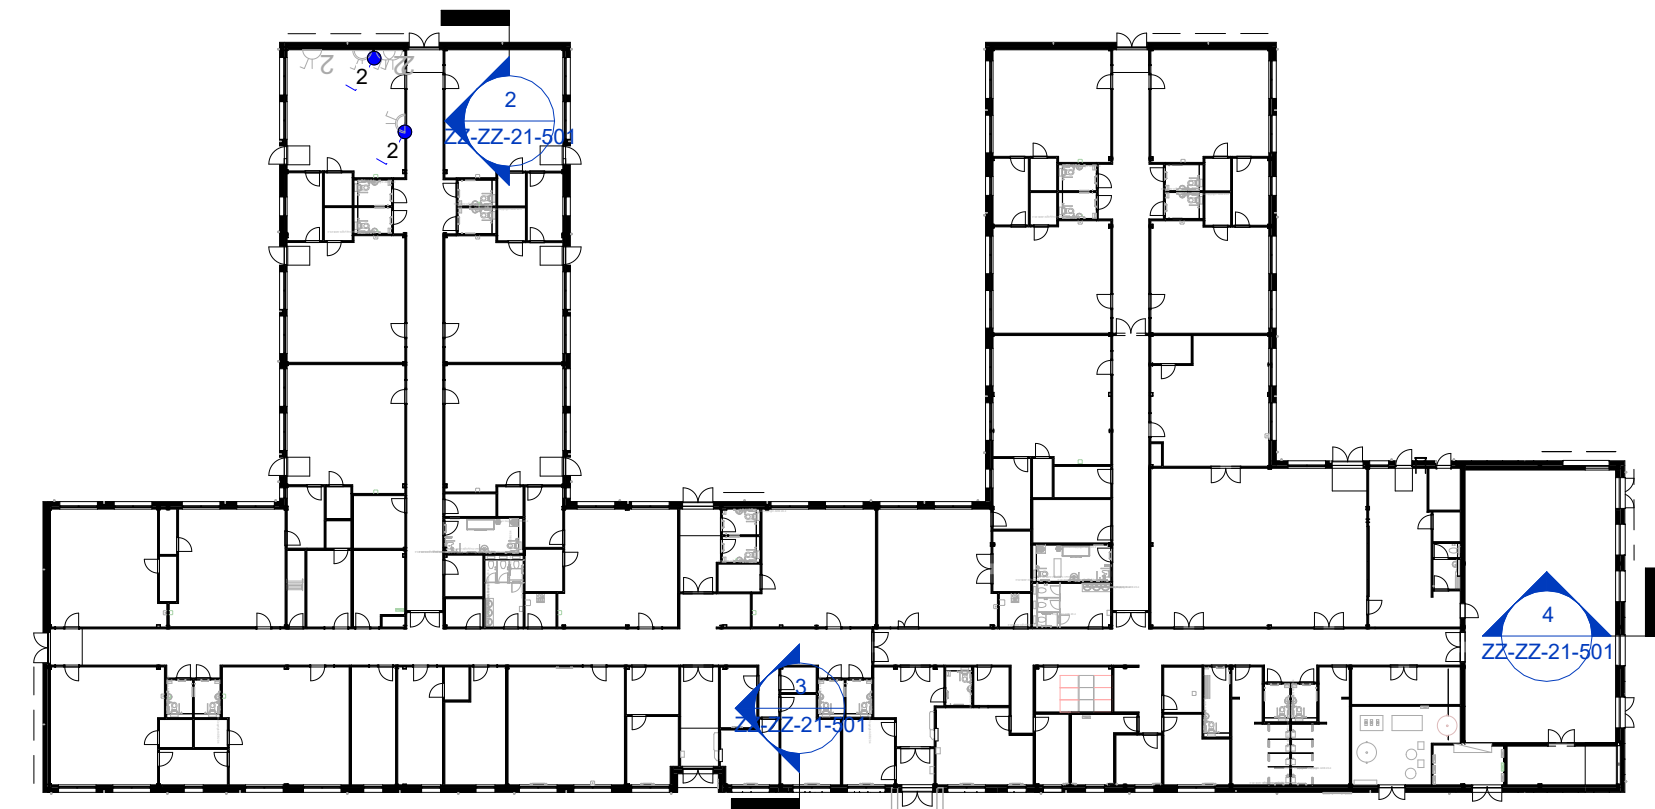

Construction Section - Brick
1 : 20

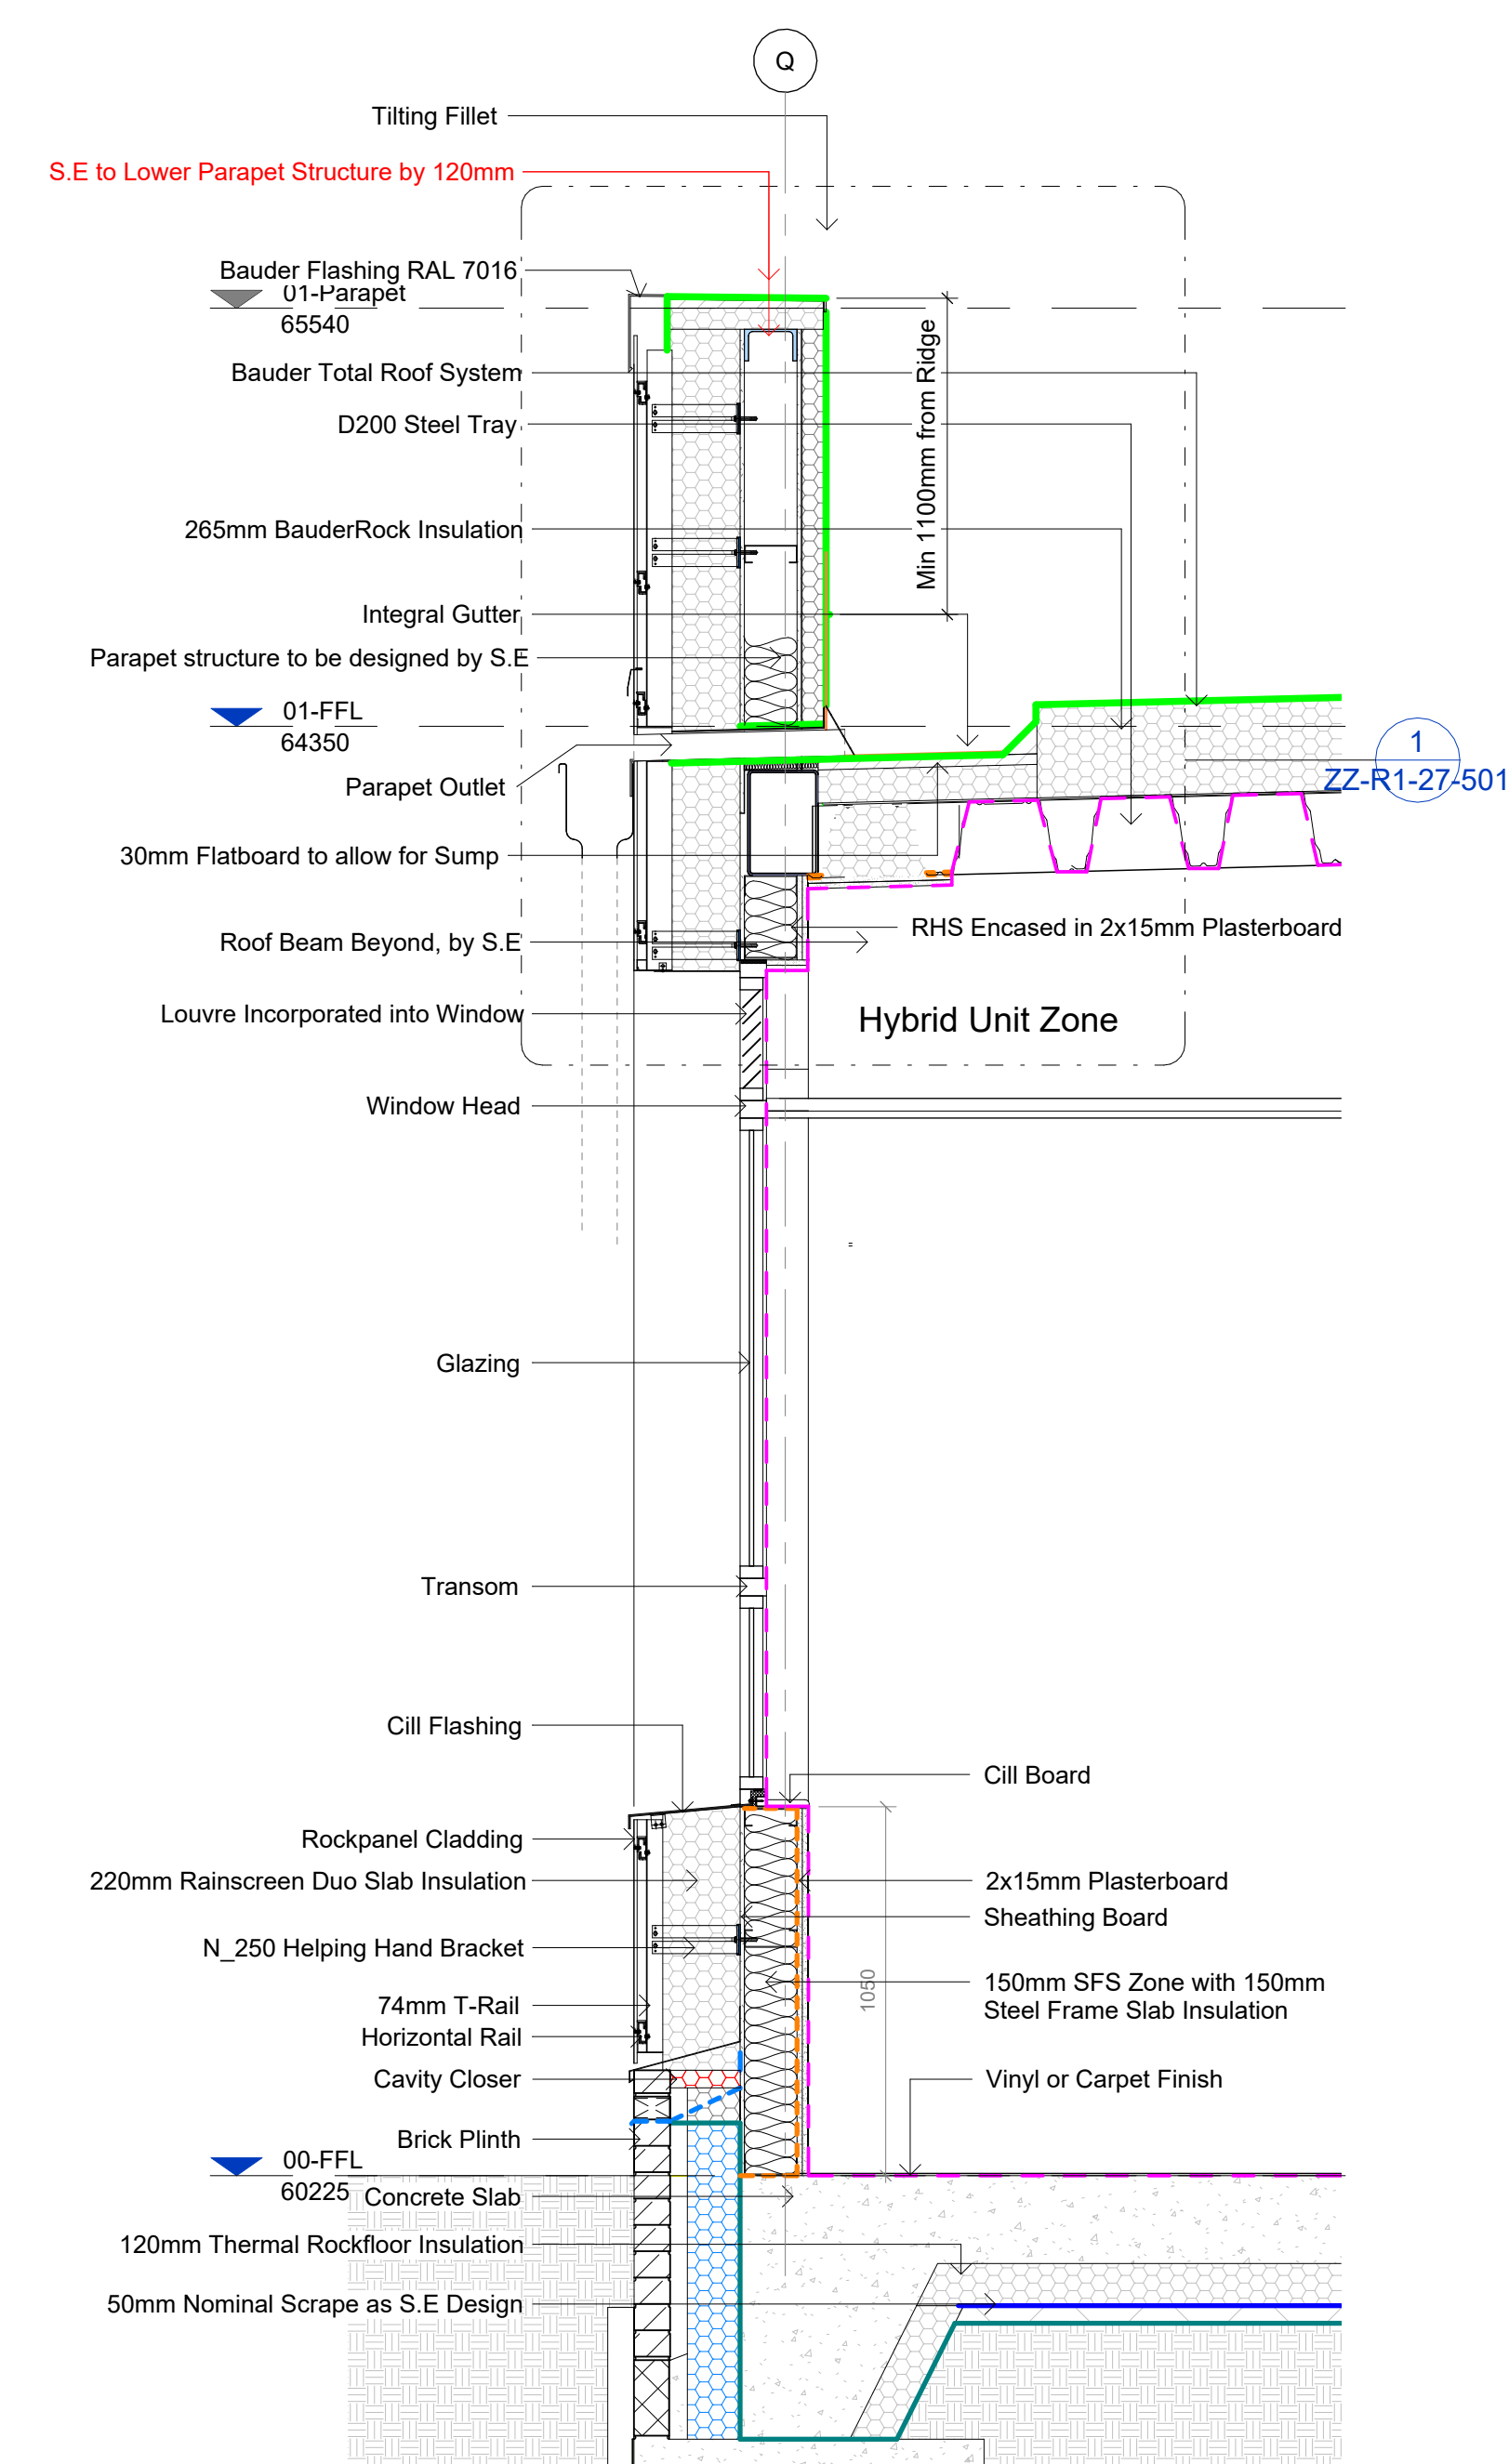

Construction Section - Cladding
1 : 20

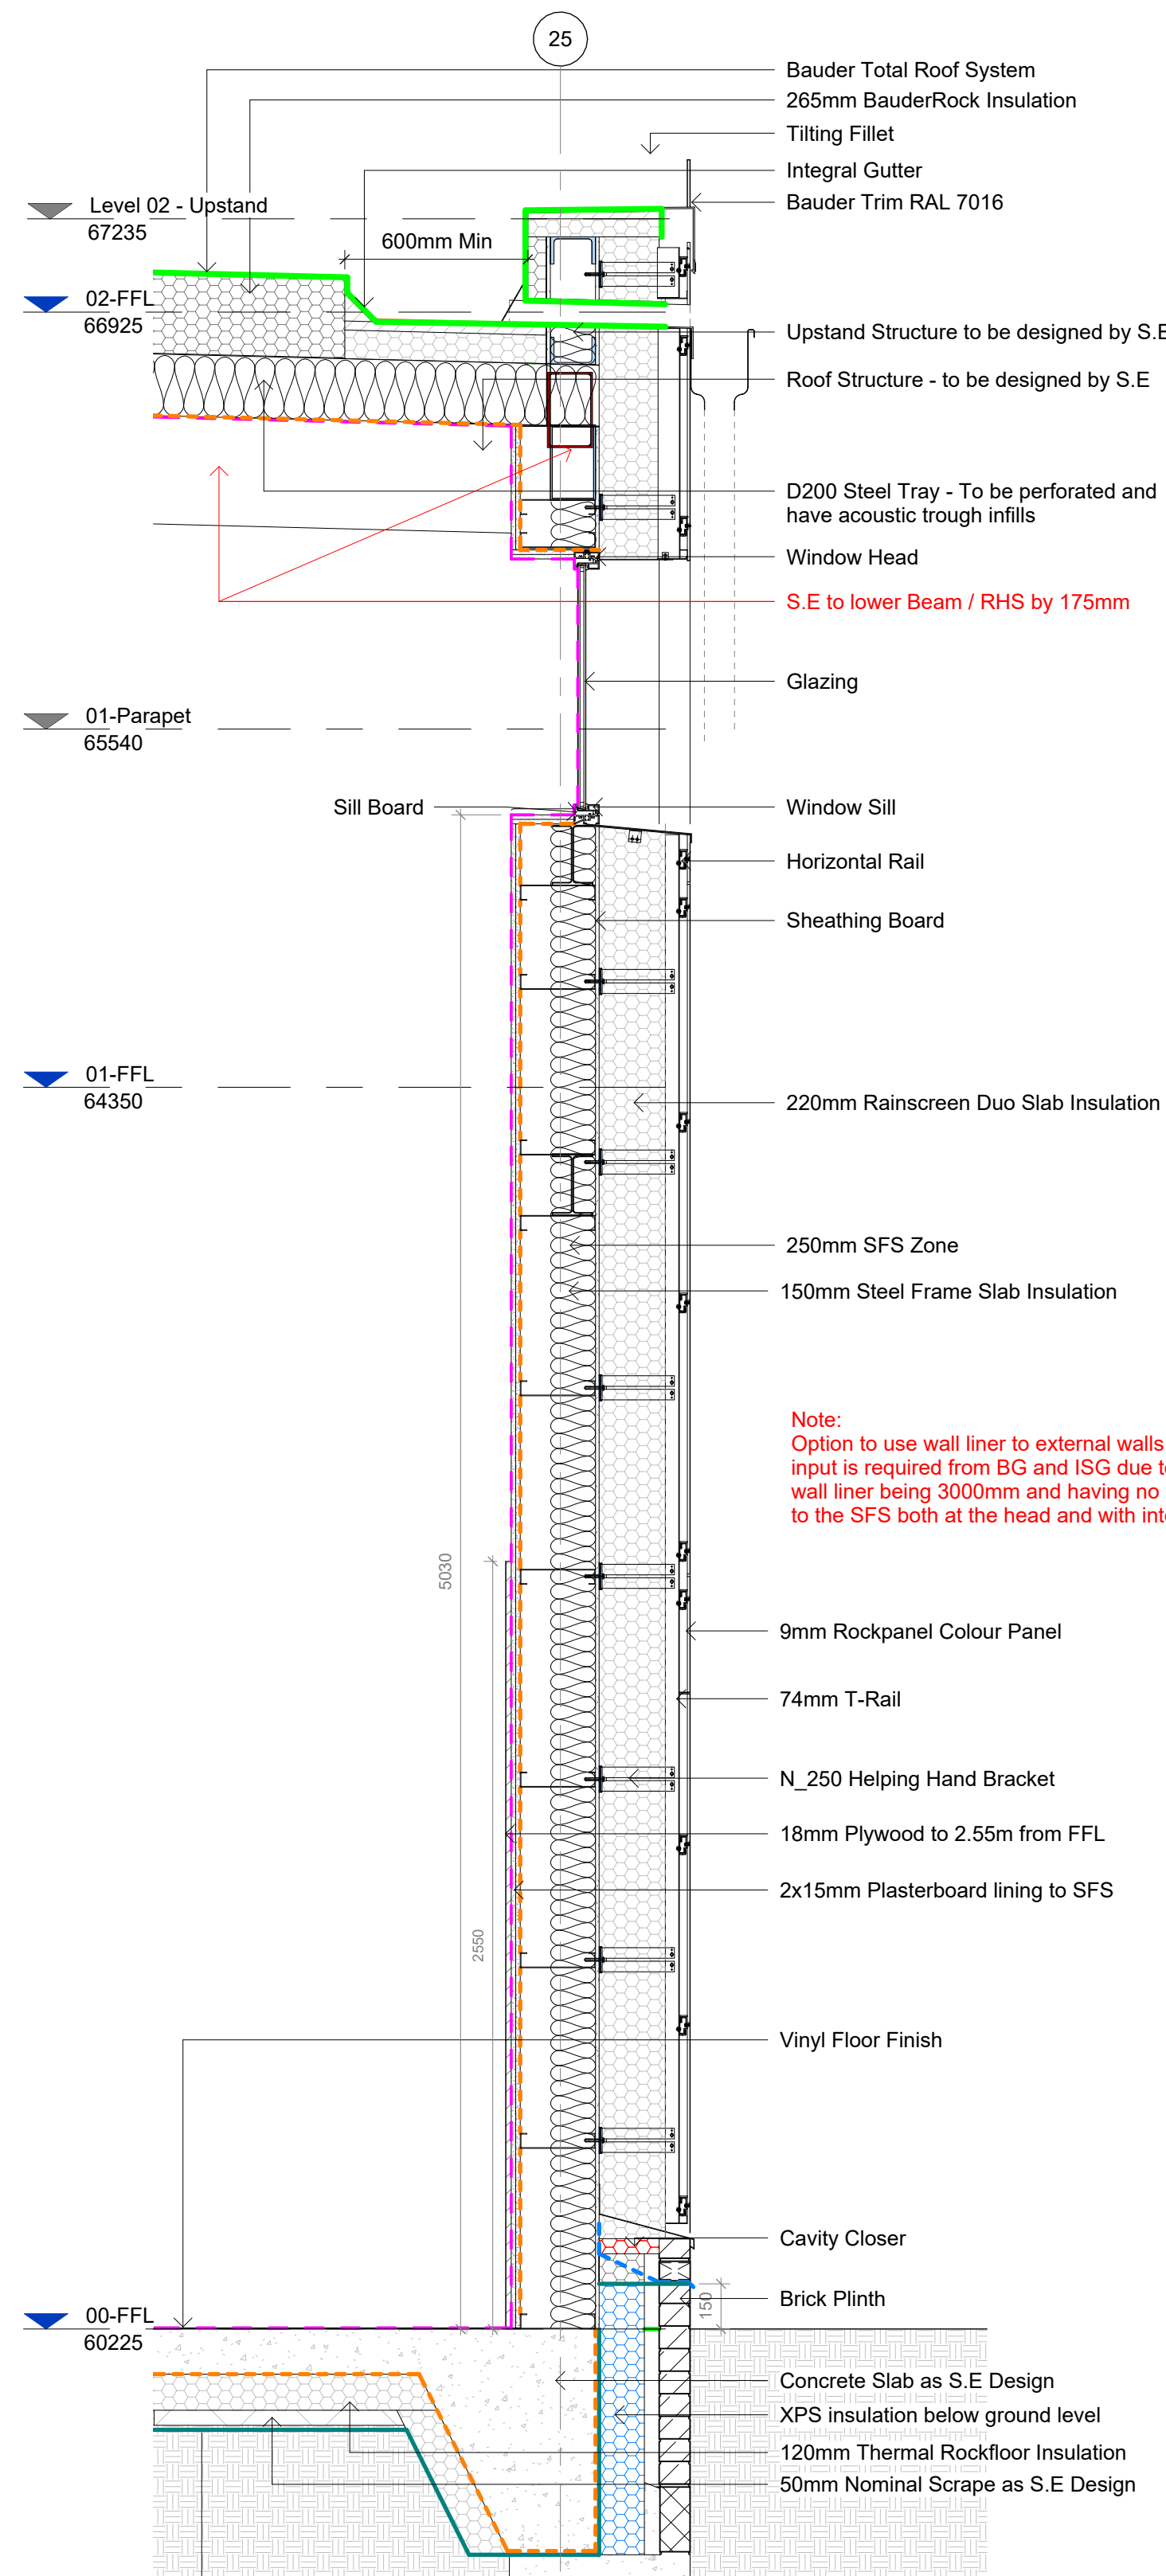

Construction Section - Hall
1 : 20

- Visqueen Gas Barrier to achieve CS2 Protection
- DPC
- Vapour Barrier
- Cavity Tray
- Air Tightness Line
- Bauder Waterproofing System