


Pld Stamp: G:\Estates_Projects\com\6504\WAG-installation of lifting hoist\05 Drawings & Specifications\WAG031AA-F002.dwg

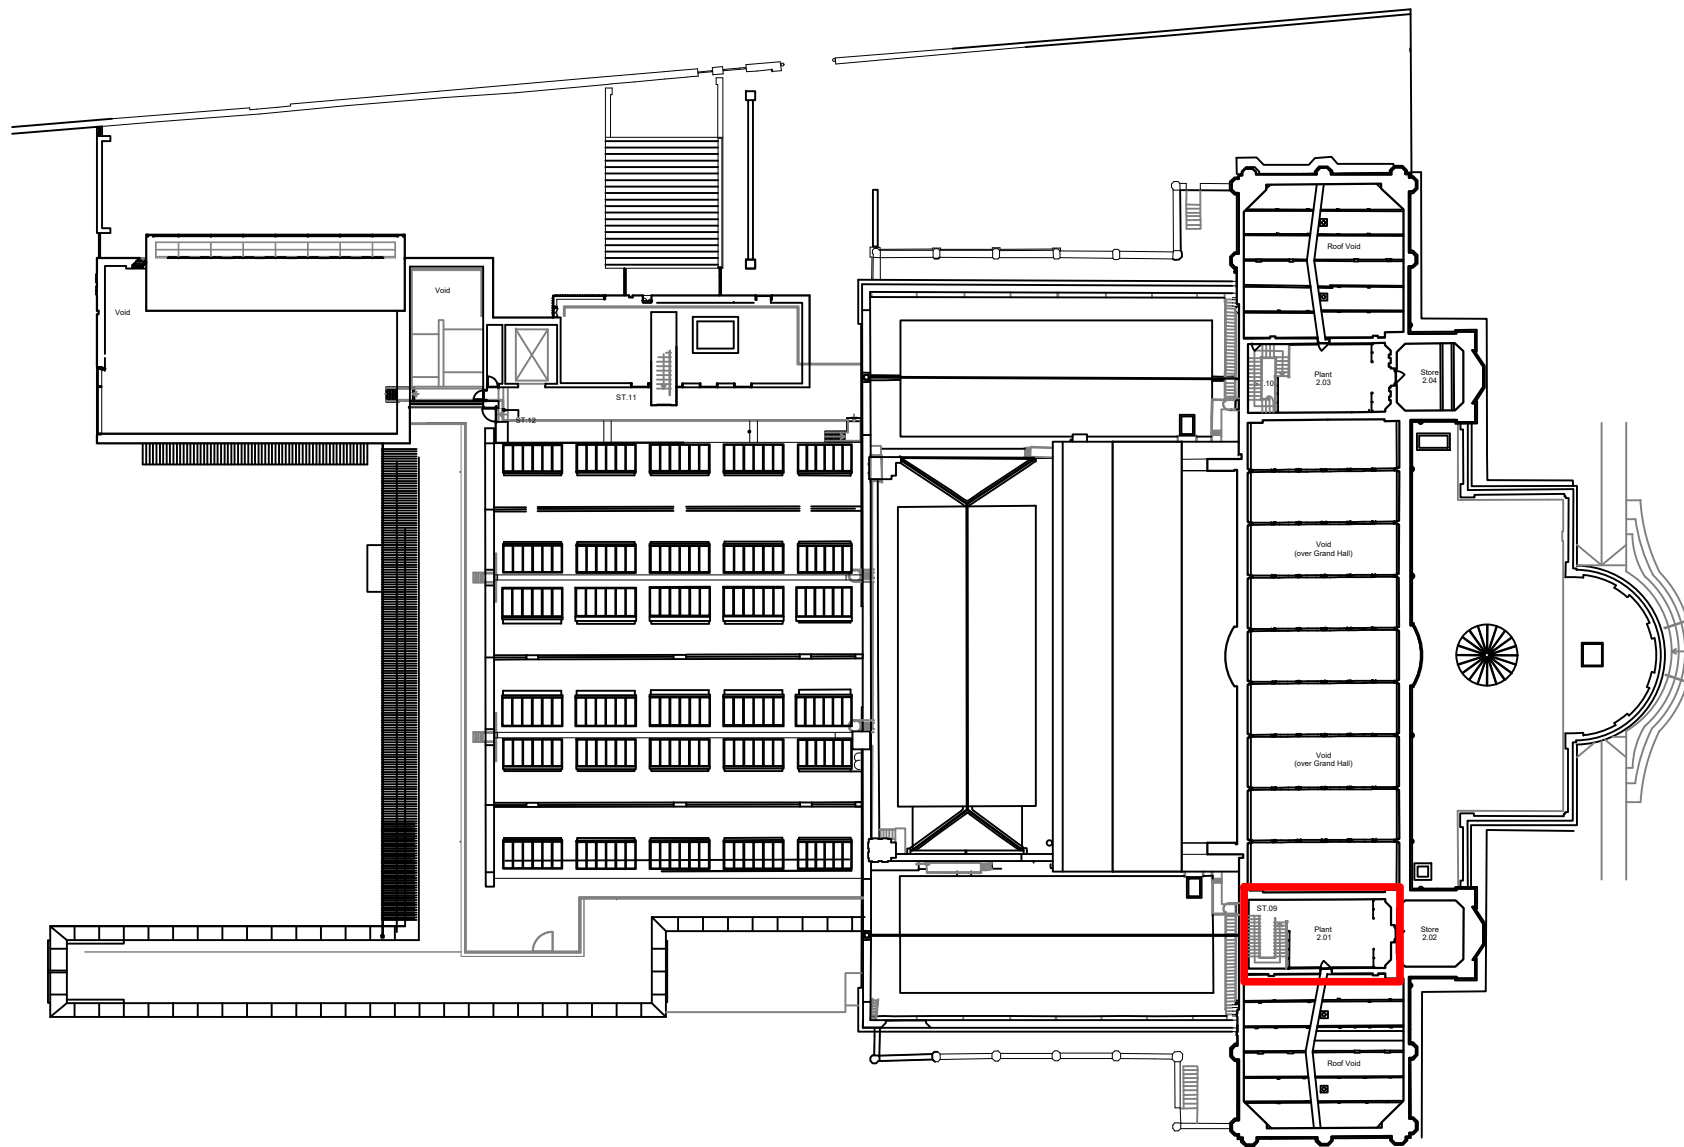

- NOTES
1. DO NOT SCALE FROM THIS DRAWING.
 2. ALL MEASUREMENTS ARE IN MILLIMETERS UNLESS STATED OTHERWISE.
 3. THIS DRAWING IS TO BE READ IN CONJUNCTION WITH THE SPECIFICATION AND ALL RELEVANT ARCHITECTURAL, ELECTRICAL, MECHANICAL AND STRUCTURAL DRAWINGS.
 4. © UNIVERSITY OF MANCHESTER. THIS DRAWING MUST NOT BE REPRODUCED WITHOUT PERMISSION.
 5. DIRECTORATE OF ESTATES AND FACILITIES TO BE NOTIFIED OF ANY DISCREPANCIES.

Rev	Description	Rev	By	Chk'd	Auth
-----	-------------	-----	----	-------	------

MANCHESTER
1824

The University of Manchester
Directorate of Estates and Facilities
Beyer Building
The University of Manchester
Oxford Road
Manchester
M13 9PL

Drawing Status			
PLANNING			
Project			
INSTALLATION OF LIFTING HOIST			
Building Name		Building No.	
THE WHITWORTH		031AA	
Site Name			
OXFORD ROAD			
Sub Site Name			
-			
Drawing Title			
ACCESS PLATFORM AND LADDERS LOCATION PLAN			
PM	Drawn	Checked	Authorised
JW	CT	-	-
Scale @ A3	Date	Date	Date
1:500	07.02.23	-	-
Drawing No.			Revision
031AA-8504-A001			-