



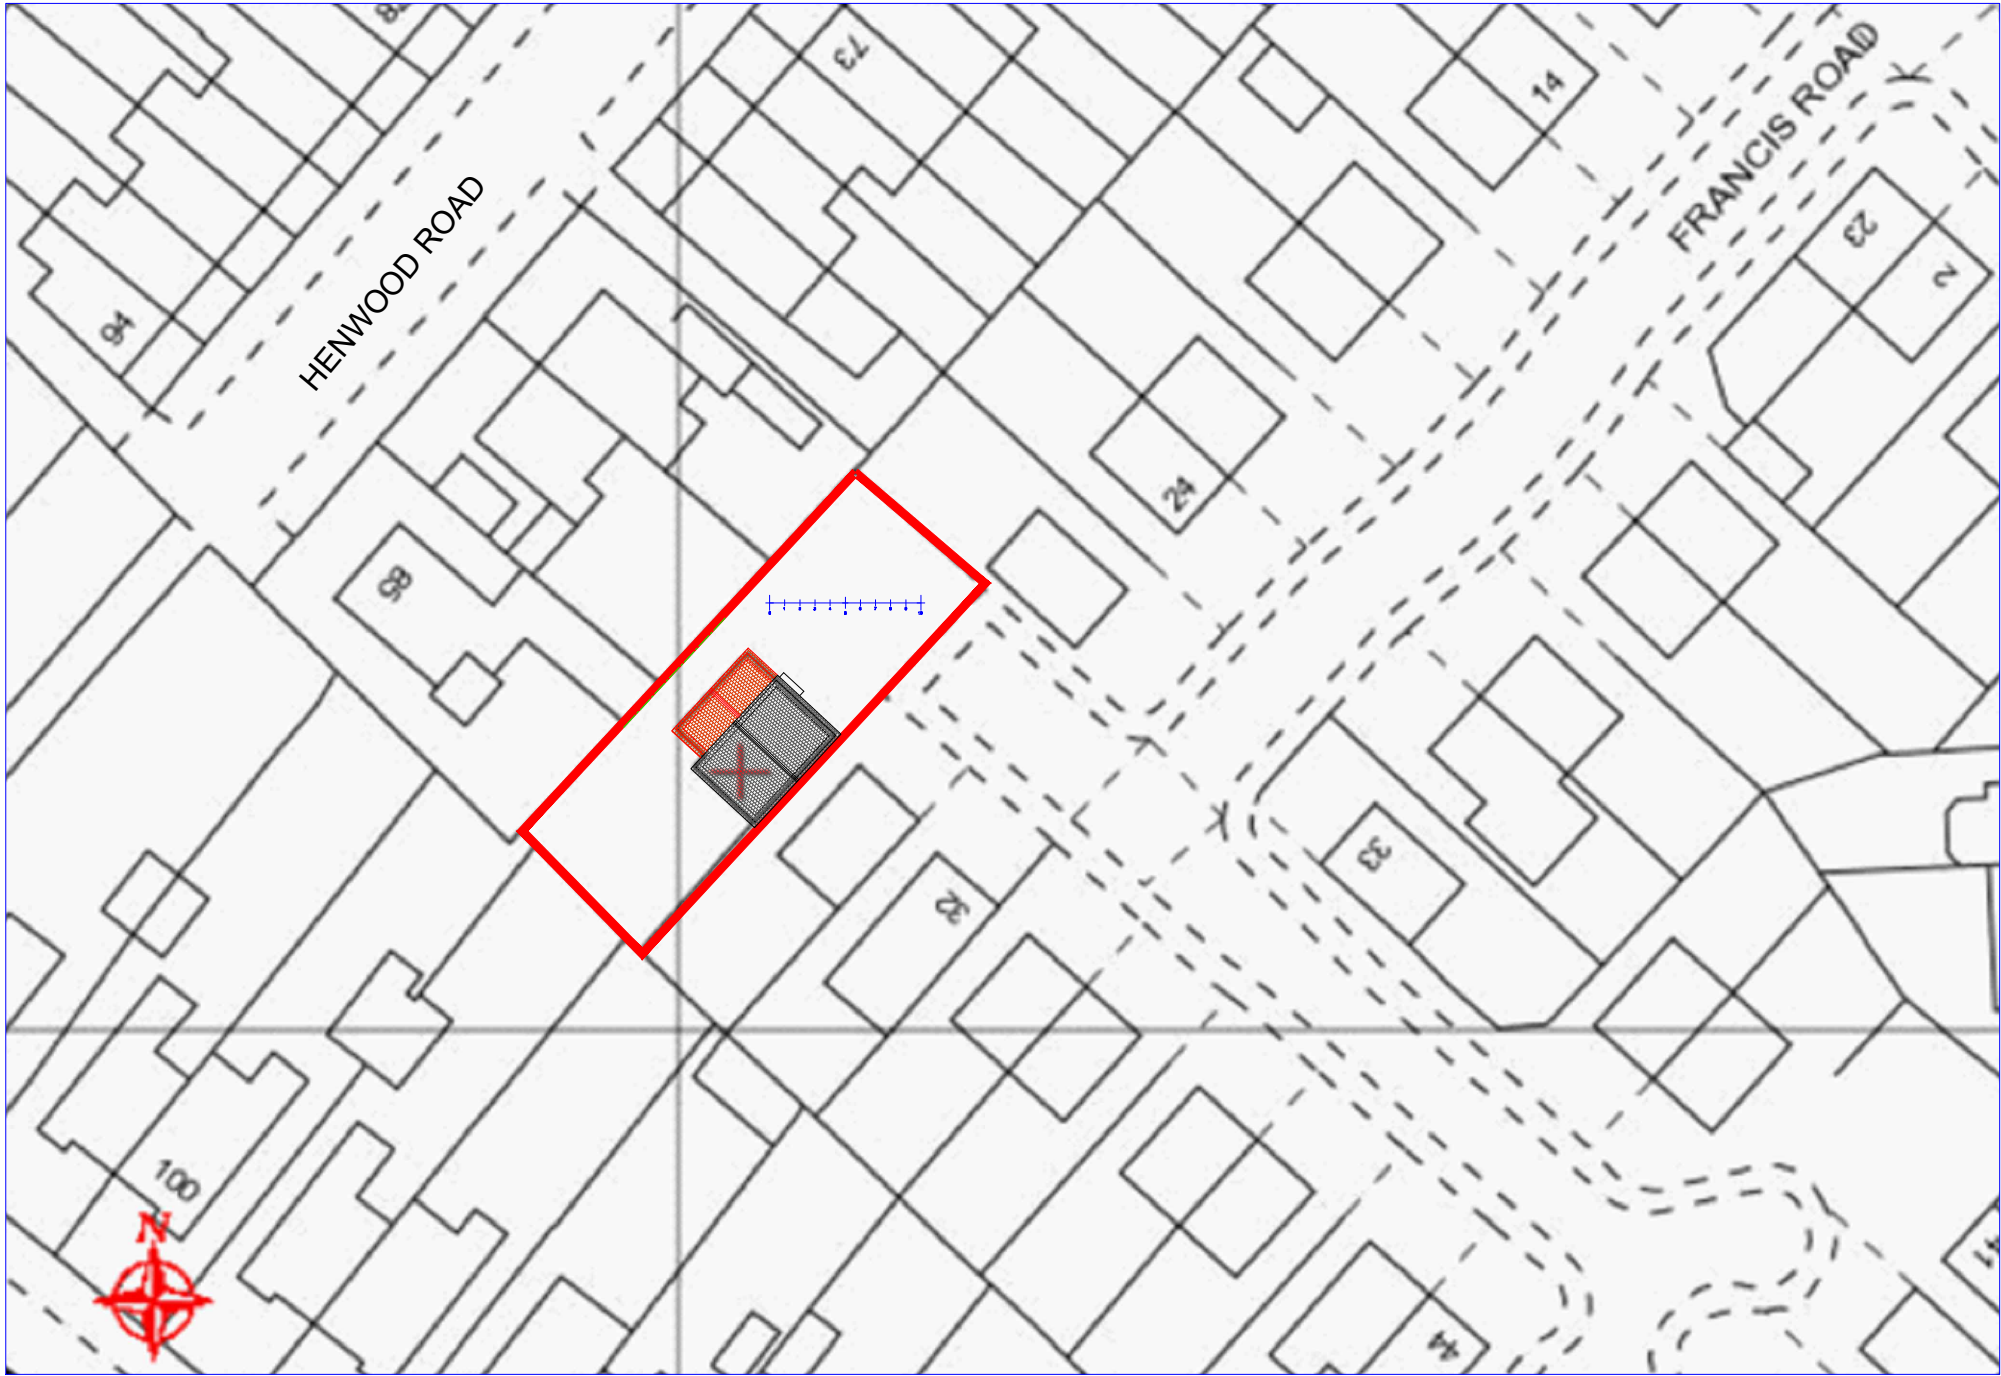

**OS Map**  
Scale 1:500

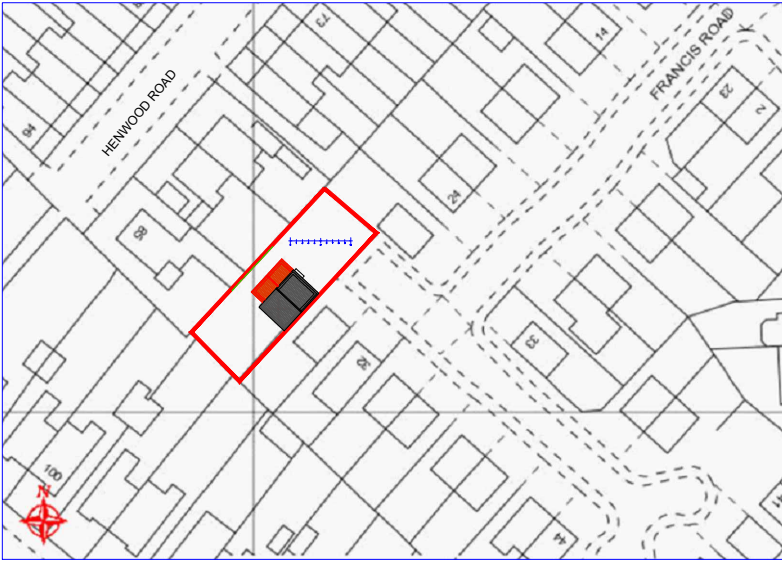

**OS Map**  
Scale 1:1250

| Rev                                    | Date     | Description       |
|----------------------------------------|----------|-------------------|
| Issued For : INFORMATION PURPOSES ONLY |          |                   |
| Client                                 |          |                   |
| Mr. Dave Long                          |          |                   |
| Project                                |          |                   |
| 28 Francis Road, Withington M20 4XP    |          |                   |
| Proposed first floor side extension.   |          |                   |
| Scheme - Drawing Title                 |          |                   |
| OS Map                                 |          |                   |
| 06                                     | Date     | 21.02.23          |
| Drawing No.                            | Revision | Scale Various @A3 |



JK Technical Services (NW) Ltd  
Tel: 0161 728 5730  
Mob: 07741175755  
www.jktechservs.co.uk