



AS PROPOSED

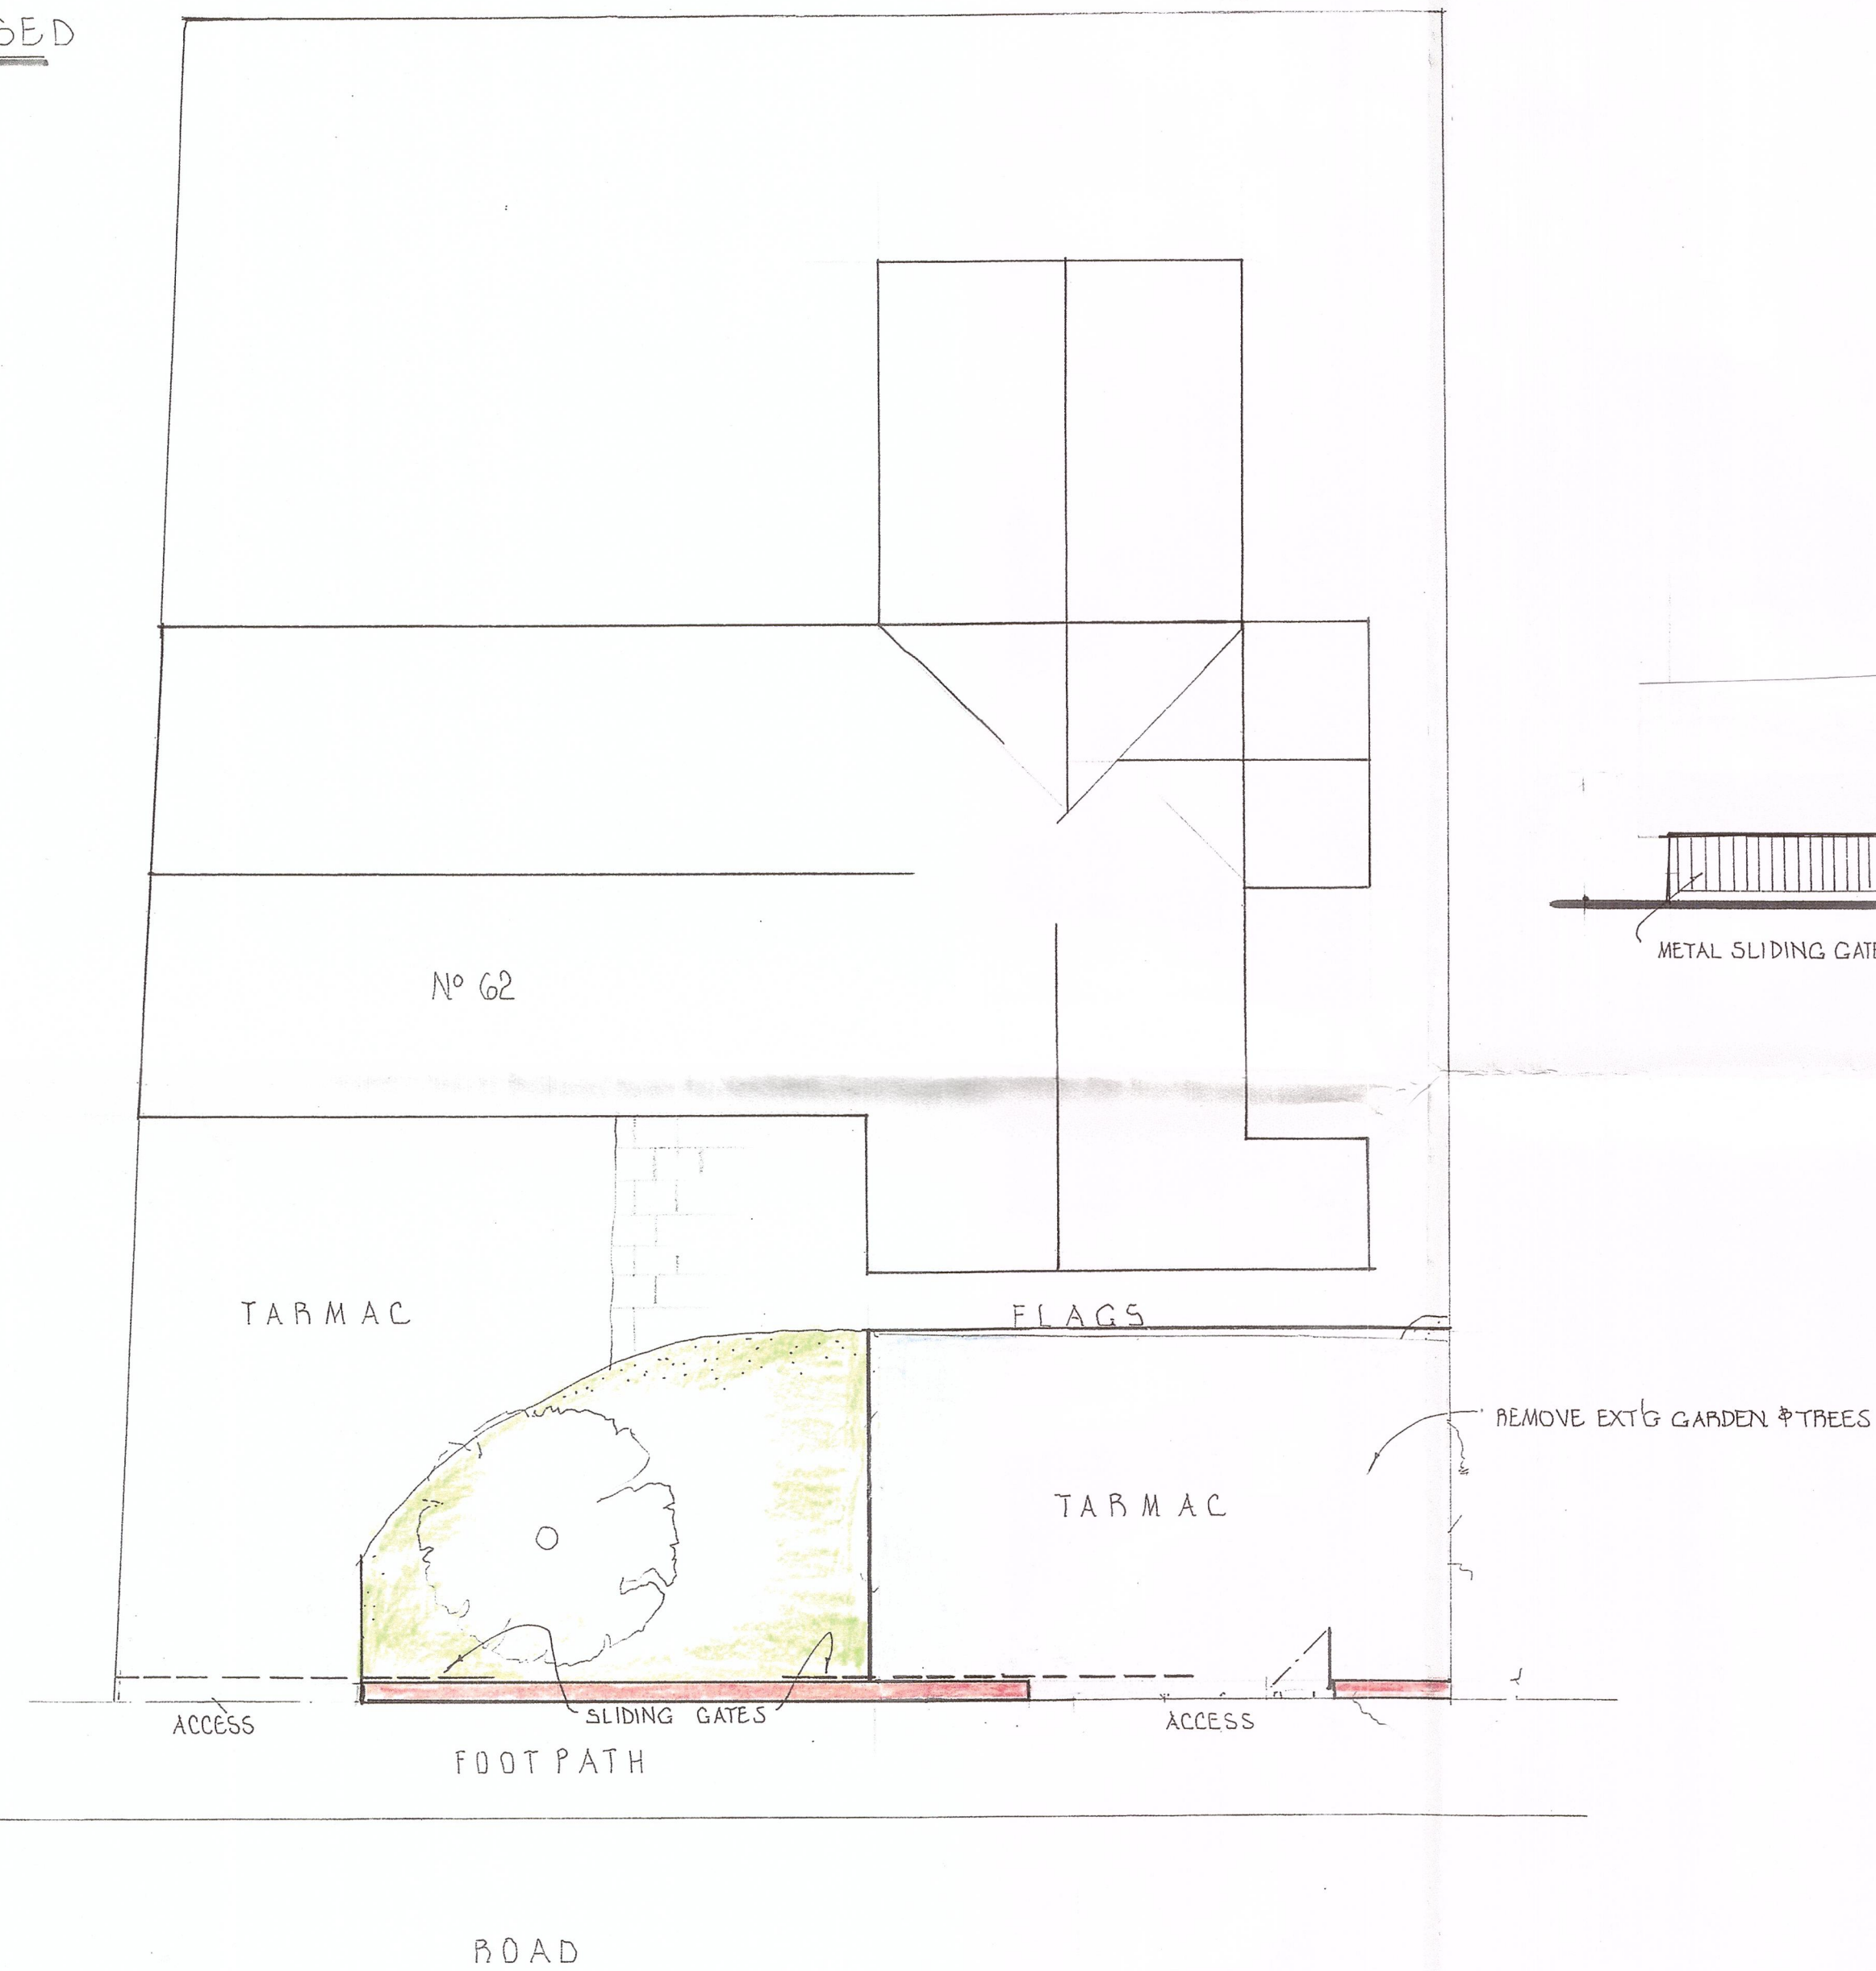

LAYOUT PLAN

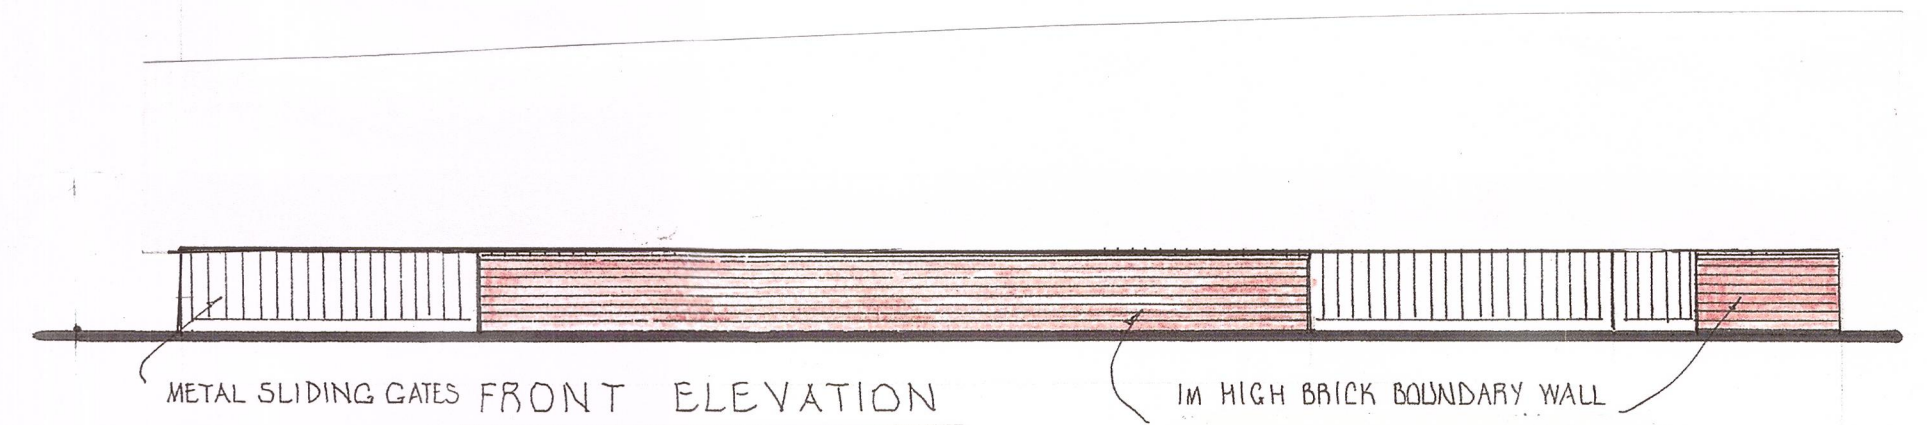

CLIENT STEWART DUFFY 07876501892
stewartpduffy@gmail.com

PROJECT EXTENSION & ALTERATIONS

LOCATION 62, HILL LANE
BLACKLEY M9 6PF

S. INGRAM & ASSOCIATES
Building Surveyors & Design Consultants

CIVIC TRUST AWARD 2002 - COMMENDATION FOR GOOD DESIGN

DESIGN STUDIO
HEIGHTS LANE
HEIGHTS DELPH
OLDHAM OL3 5TU

Telephone: 0145 787 6500
Mobile: 07708910347

SCALES: 1:100

DRAWN BY: S. INGRAM

DATE: JULY 2022 REV: JAN 2023

DRAWING No. 37 'D' 2