

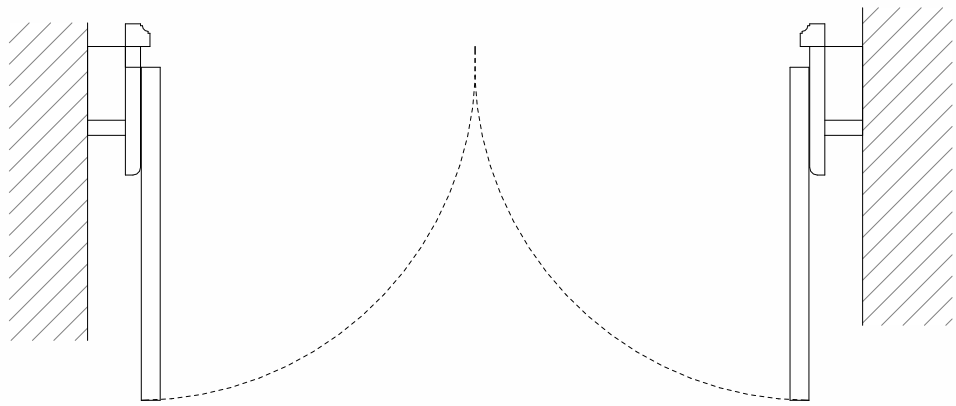
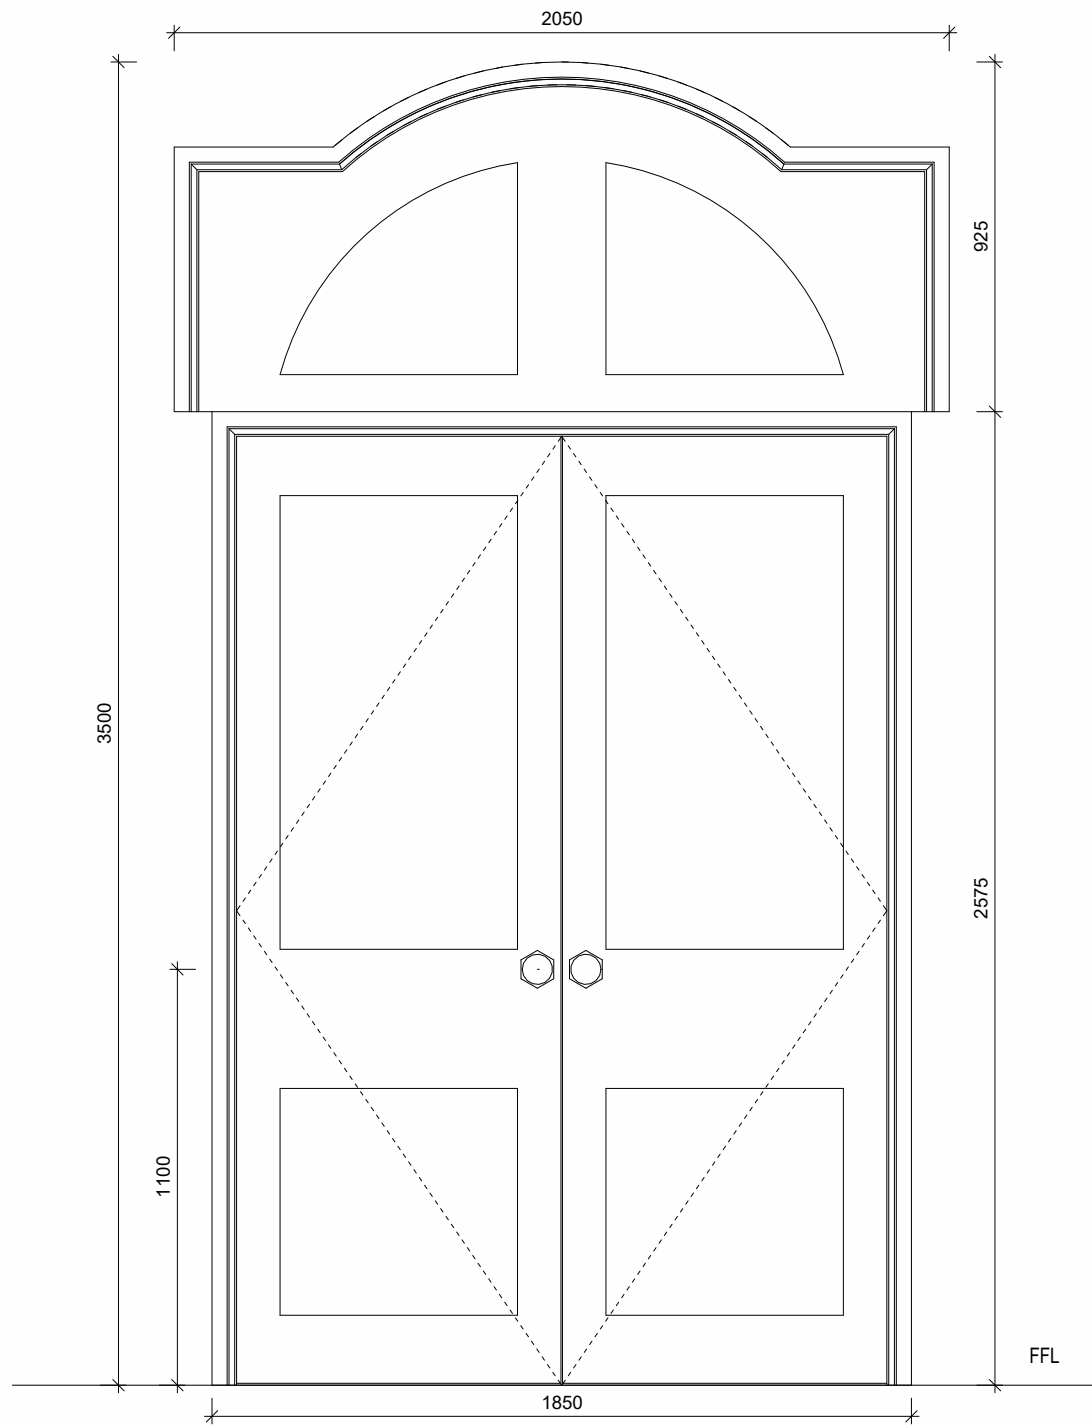


GENERAL NOTES



1. ALL DIMENSIONS ARE IN MILLIMETRES UNLESS OTHERWISE STATED
2. ALL LEVELS ARE IN METRES UNLESS OTHERWISE STATED
3. DIMENSIONS ARE NOT TO BE SCALED FROM THE DRAWING
4. ALL WORK TO BE CARRIED OUT IN ACCORDANCE WITH THE CURRENT EDITION OF THE BUILDING REGULATIONS 1981 (INCLUDING AMENDMENTS) AND ALL RELEVANT BRITISH STANDARDS/CODES OF PRACTICE
5. CONTRACTOR IS RESPONSIBLE FOR THE CORRECT SETTING OUT OF THE WORKS ON SITE. ALL DIMENSIONS TO BE CHECKED PRIOR TO FABRICATION OF MATERIALS
6. THIS DRAWING IS TO BE READ IN CONJUNCTION WITH ALL RELEVANT DRAWINGS AND SPECIFICATIONS
7. THIS DRAWING SHALL NOT BE DUPLICATED WITHOUT THE EXPRESS WRITTEN PERMISSION OF BEECH DESIGN AND BUILD LIMITED

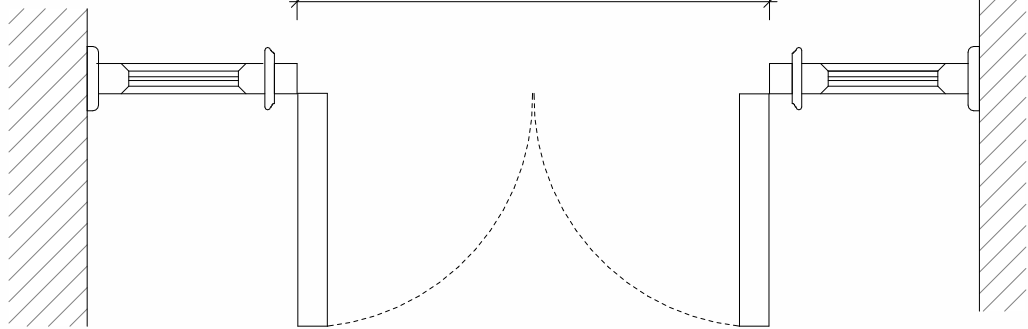



E1
Existing Main Entrance
To be retained and refurbished.
Stripped, primed and painted black to match existing state.
New black Georgian style Black Antique centre front door knob to be fixed to both sides.
Retrofitted internal side Paxton maglock system with self closing mechanism at head.

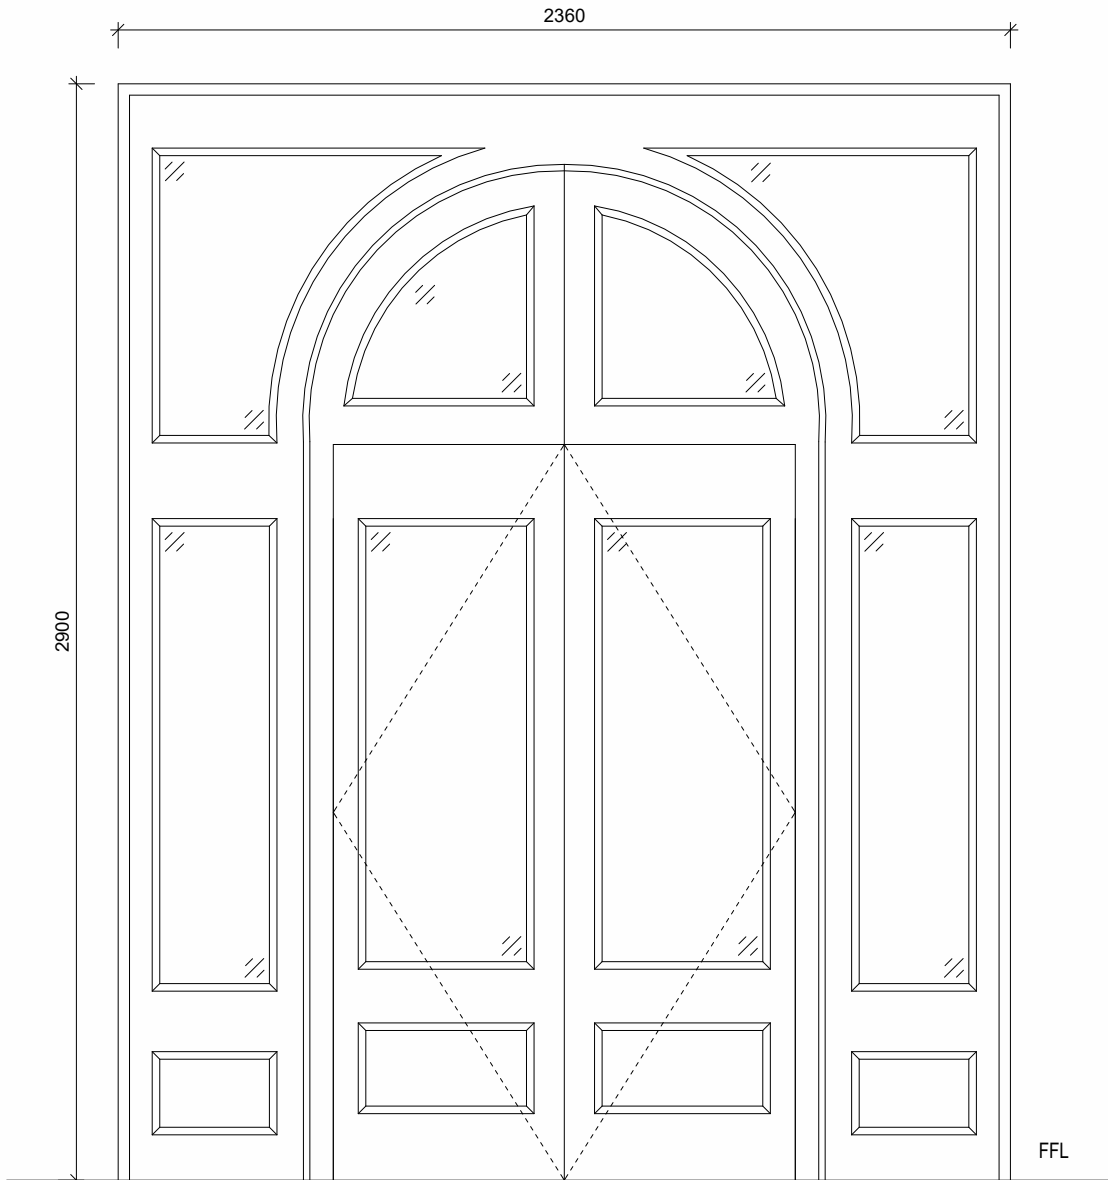



E2
Existing Secondary Main Entrance
Door to be retained and refurbished, stripped and repainted green to match existing. New glazed panels in line with BS6206 to be added and replaced where necessary. Fixed open.

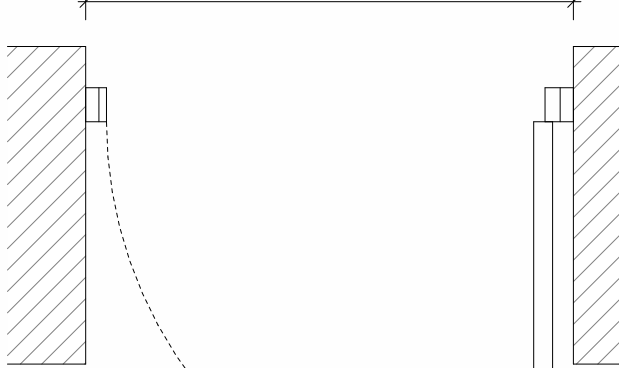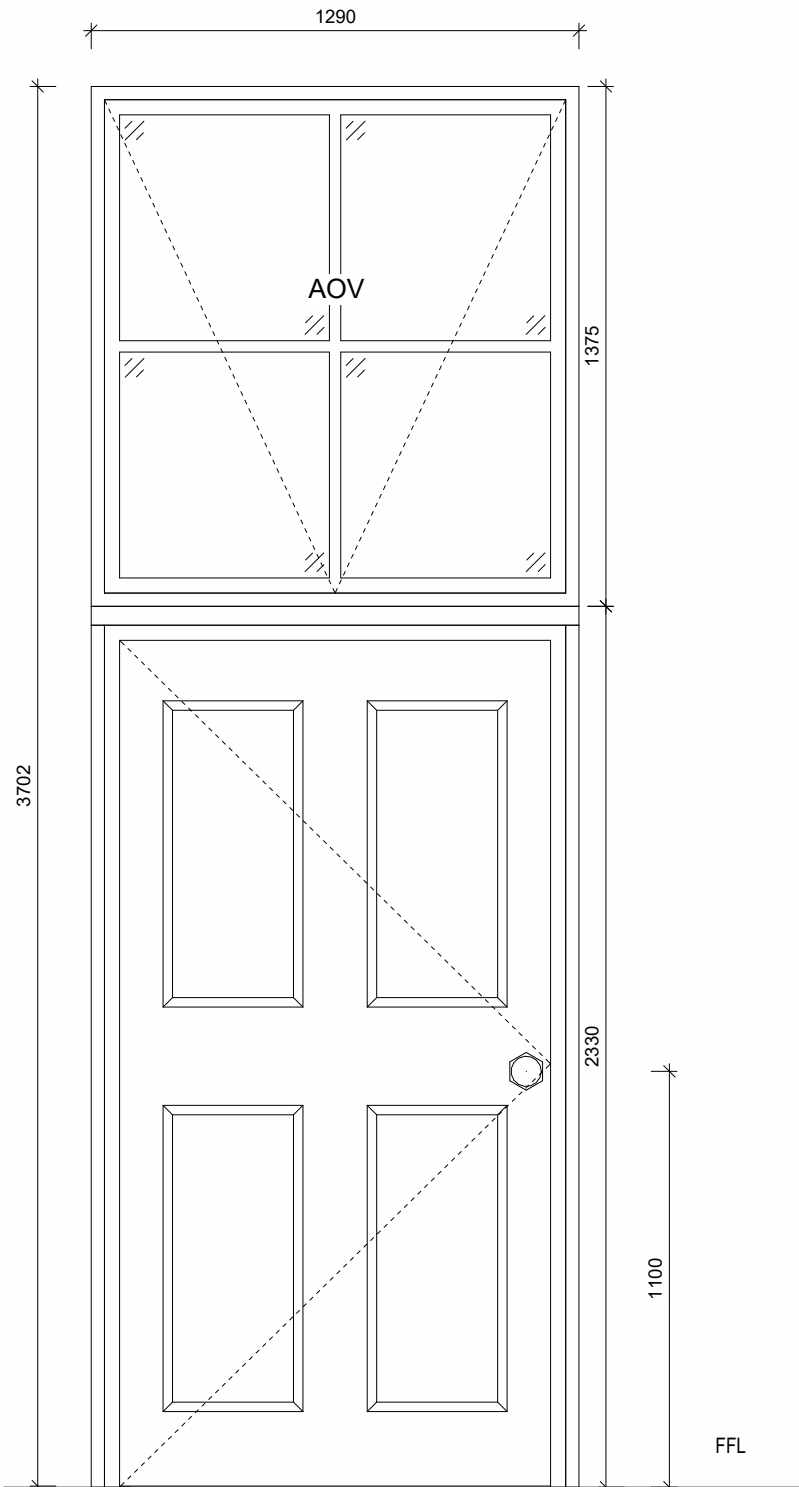



E3
New Rear Entrance - FD60S
Treated Timber doors painted black to match surrounding area. Actuated, glazed timber top light to form AOV for internal stair to be fitted in conjunction with door.
Internal fire exit door set ironmongery suite with new black Georgian style Black Antique centre front door knob to be fixed to external face.

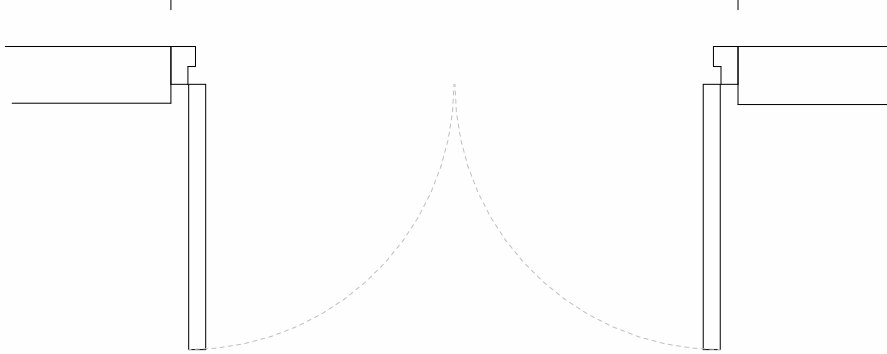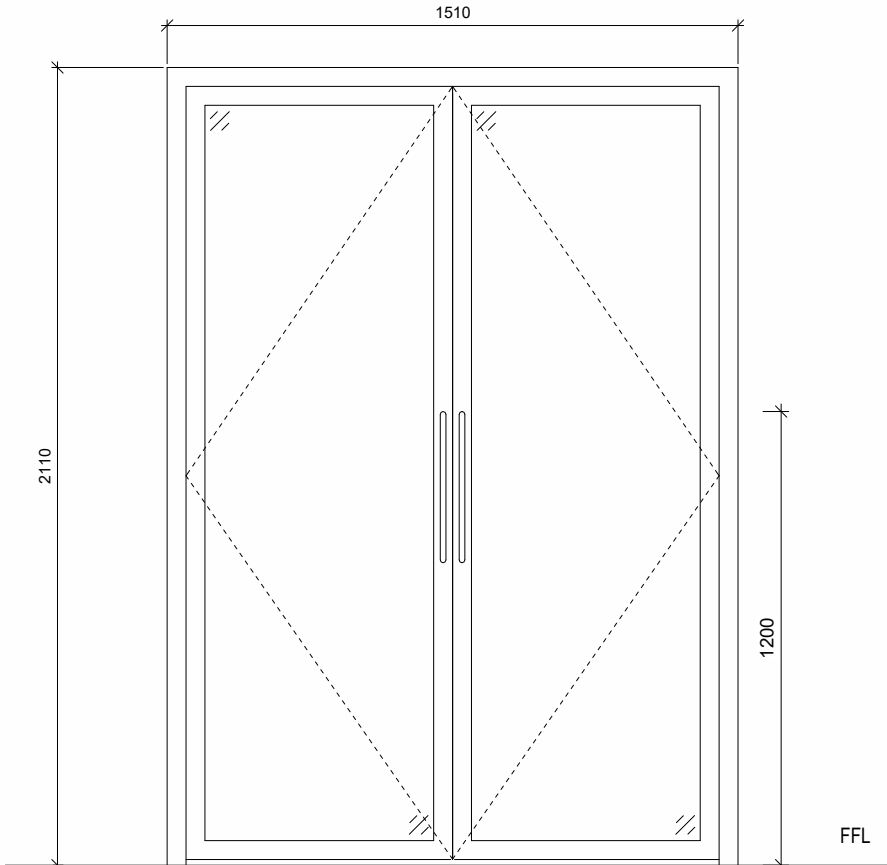

E4
Glazed Entrance Door - FD60S
Aluminium framed double glazed entrance door with glazing to BS6206 compliance, RAL 7016.

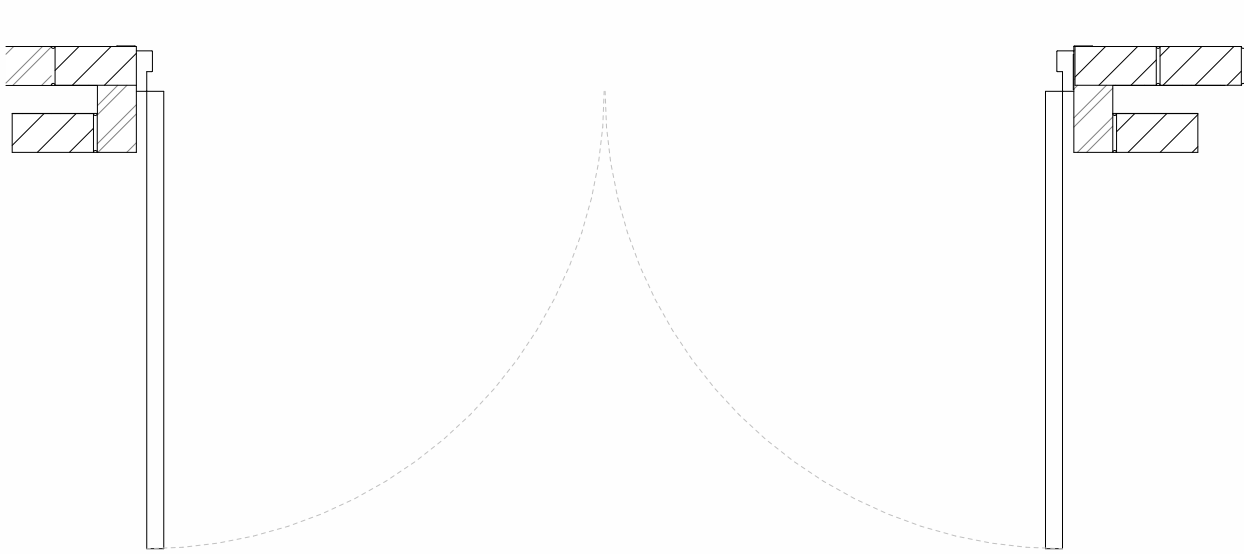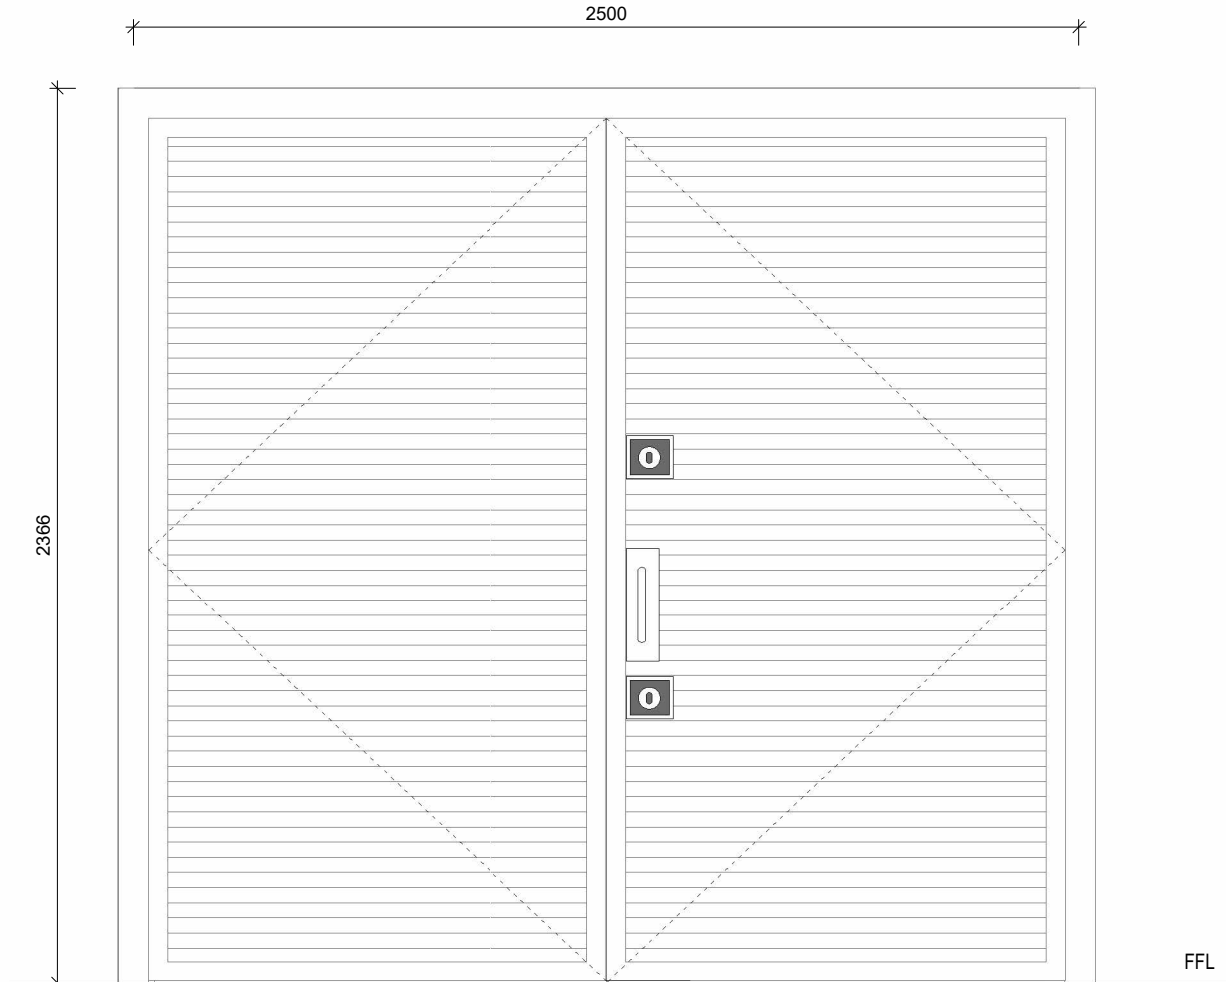

SS
Sub-Station Door
Proposed steel louvred security door in Matt Black
Company: Maxium
Product: Maxfor 304
20mm diameter steel security bars
Adams Rite 2600-40 Sentinel high security lock with 29mm bar bolt with anti snap eurocylinder

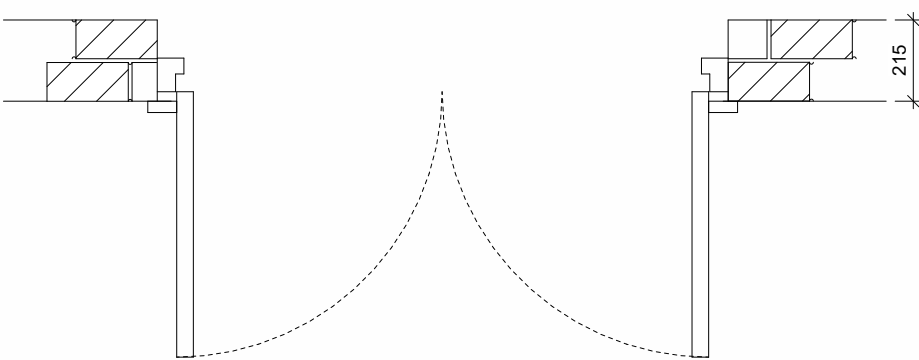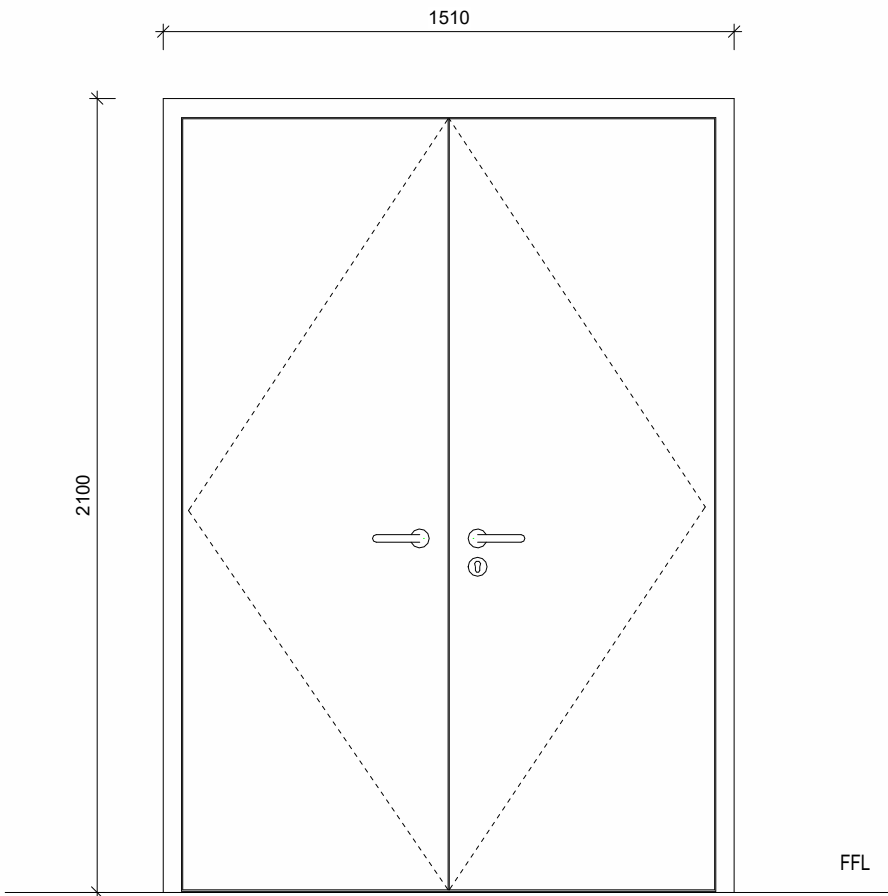

G
Switch Room - FD60S
Matt Grey RAL7016 PPC steel personnel double door set

DOOR ELEVATIONS - EXTERNAL

1 : 20

A ISSUED FOR APPROVAL NP 01.03.23

Rev Description By Date



PICCADILLY WAREHOUSE

PROJECT:

EXTERNAL DOOR
ELEVATIONS
BLOOM STREET

DRAWING TITLE:

PLANNING

DRAWING STATUS:

DRAWN: NP CHECKED: NP

SCALE @ A1: 1 : 20 DATE: 27.02.23

013-MDB-BS-ZZ-EL-A-0020
DRAWING NUMBER:

A
REV.

(A1)