

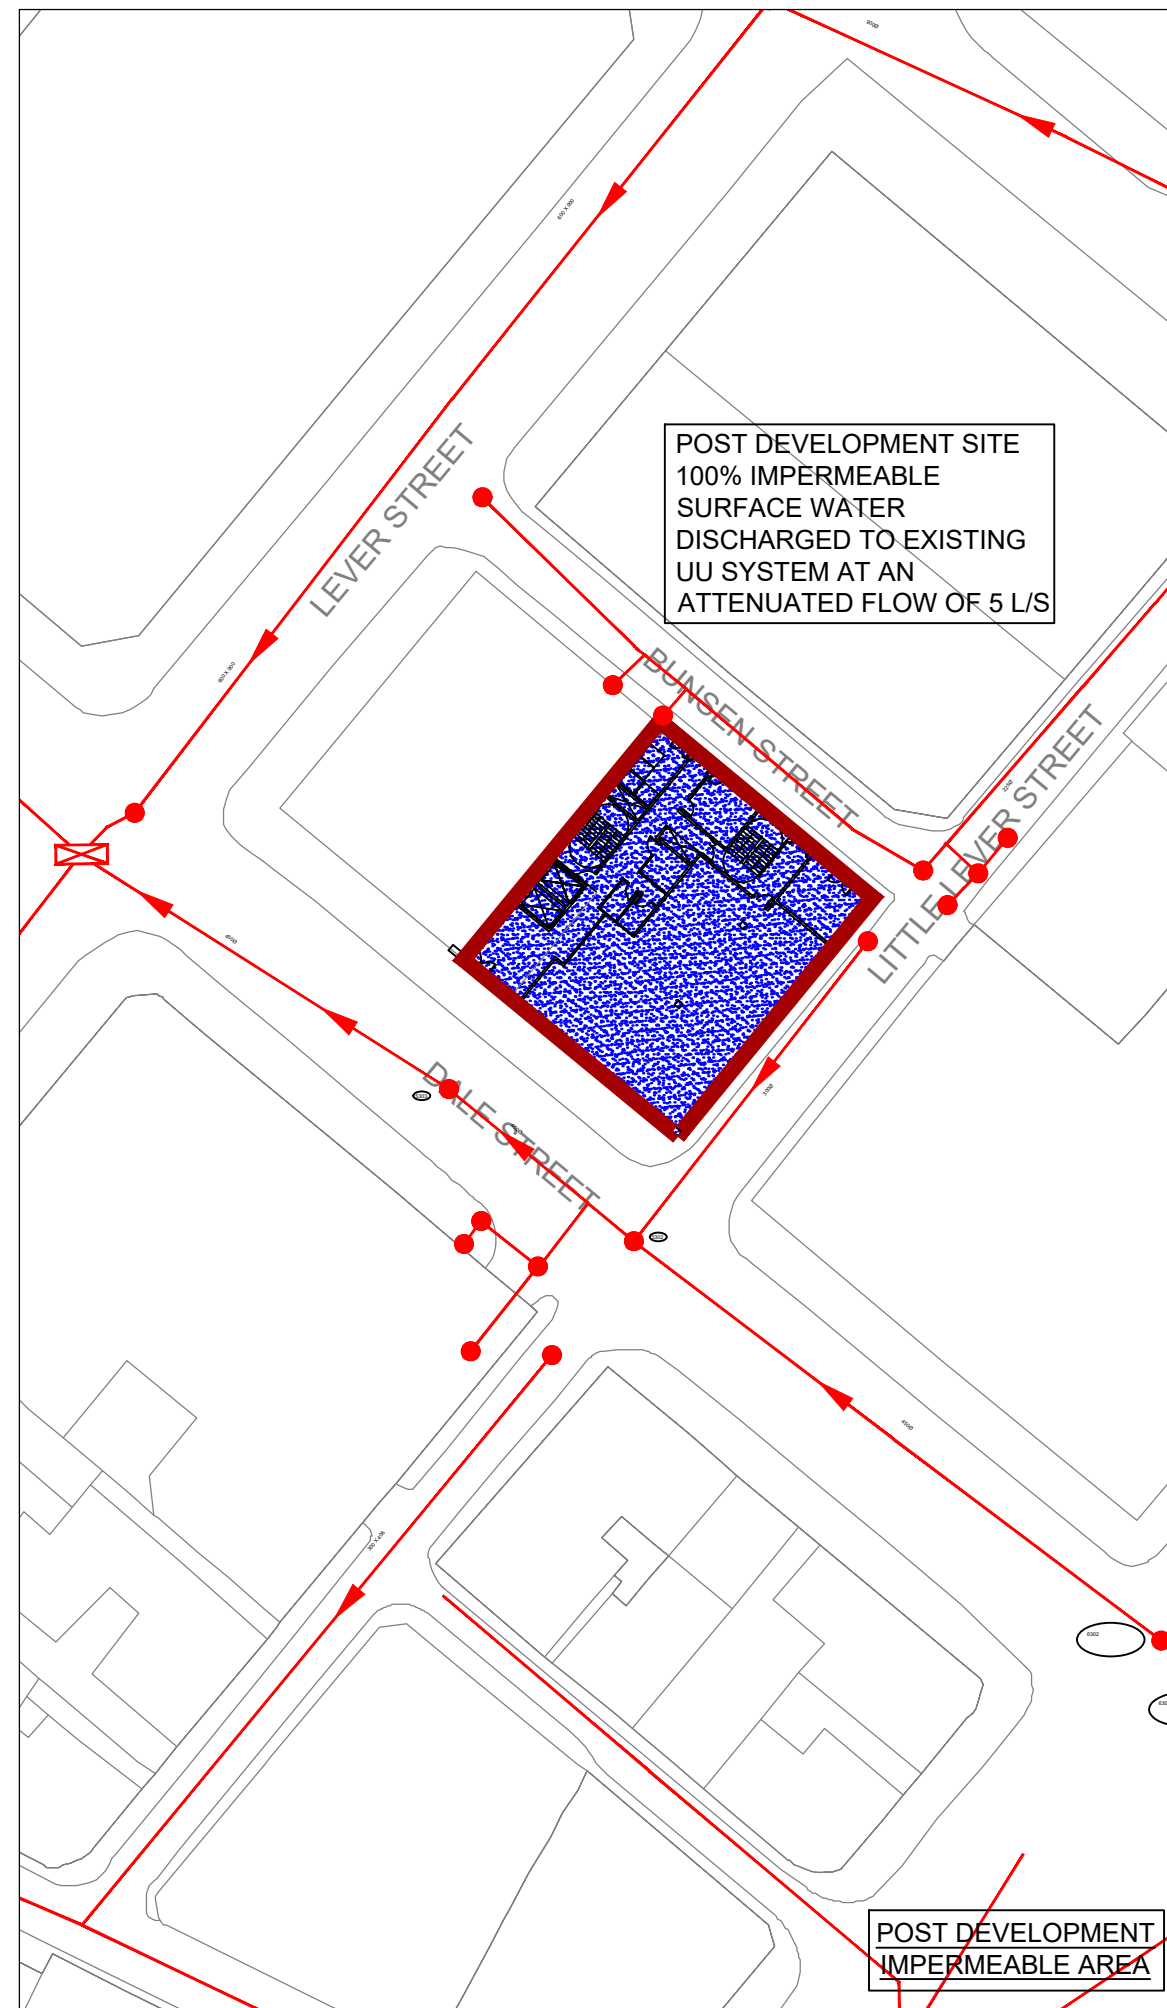
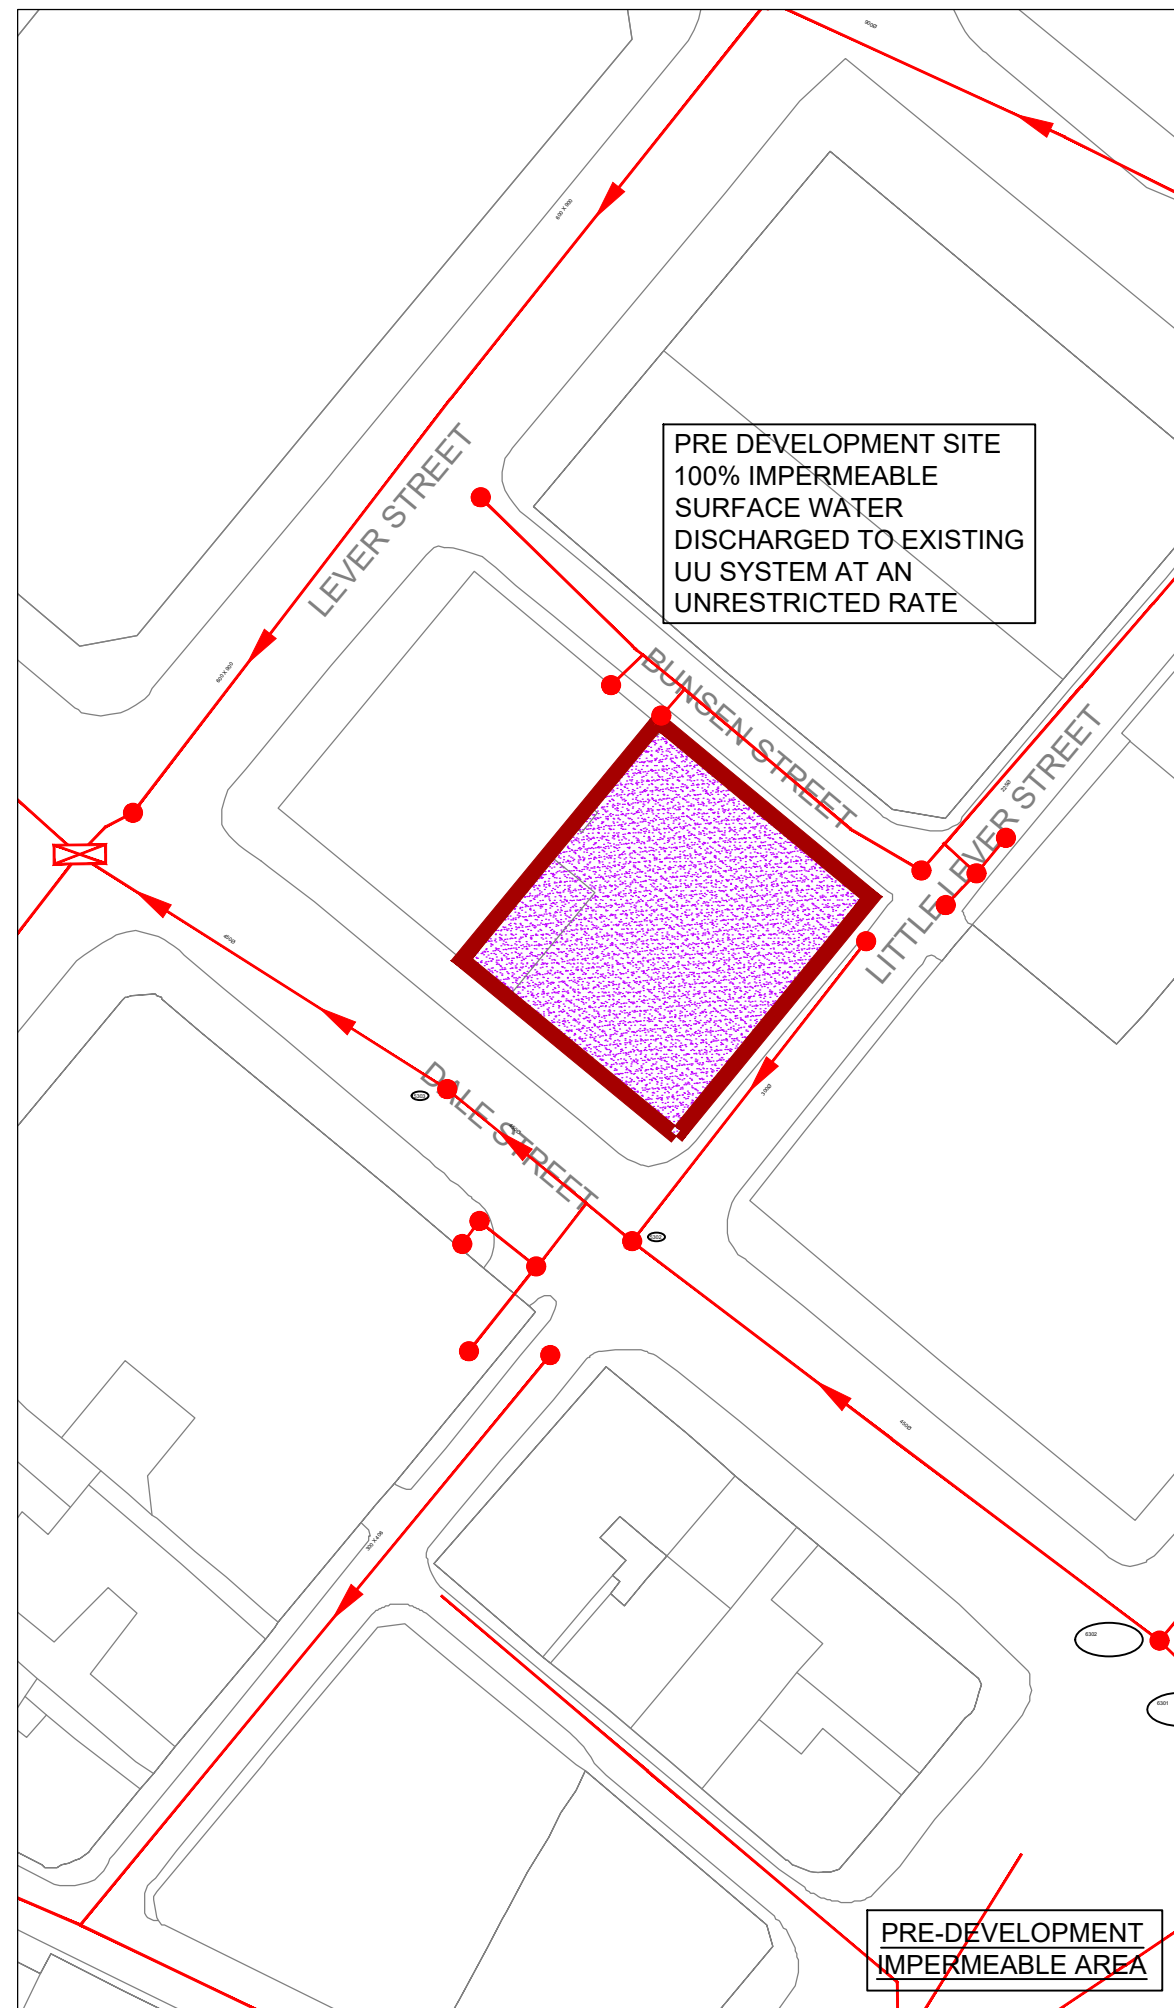


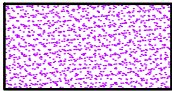

-  PRE-DEVELOPMENT IMPERMEABLE AREA - 374m² APPROX
-  POST-DEVELOPMENT IMPERMEABLE AREA - 374m² APPROX
-  SITE BOUNDARY
-  EXISTING UNITED UTILITIES APPARATUS

B	25.01.22	FINAL ISSUE	MF	MS	MS
A	30/07/19	FIRST ISSUE	Ge	JC	
Rev	Date	Details	By	Chkd	Appd

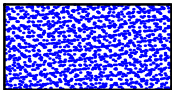

Client	KAMANI COMMERCIAL PROPERTY				
Project	27 DALE STREET				
Title	PRE AND POST DEVELOPMENT IMPERMEABLE AREAS				
Drawing No.	WL_1059_044			Rev	B
Scale	1:500000	Date	JAN '19		
Drawn	Ge	Checked	JC	Approved	
Unit 2.1, 20 Dale Street, Manchester. M1 1EZ					
Tel. 0161 236 8203					