
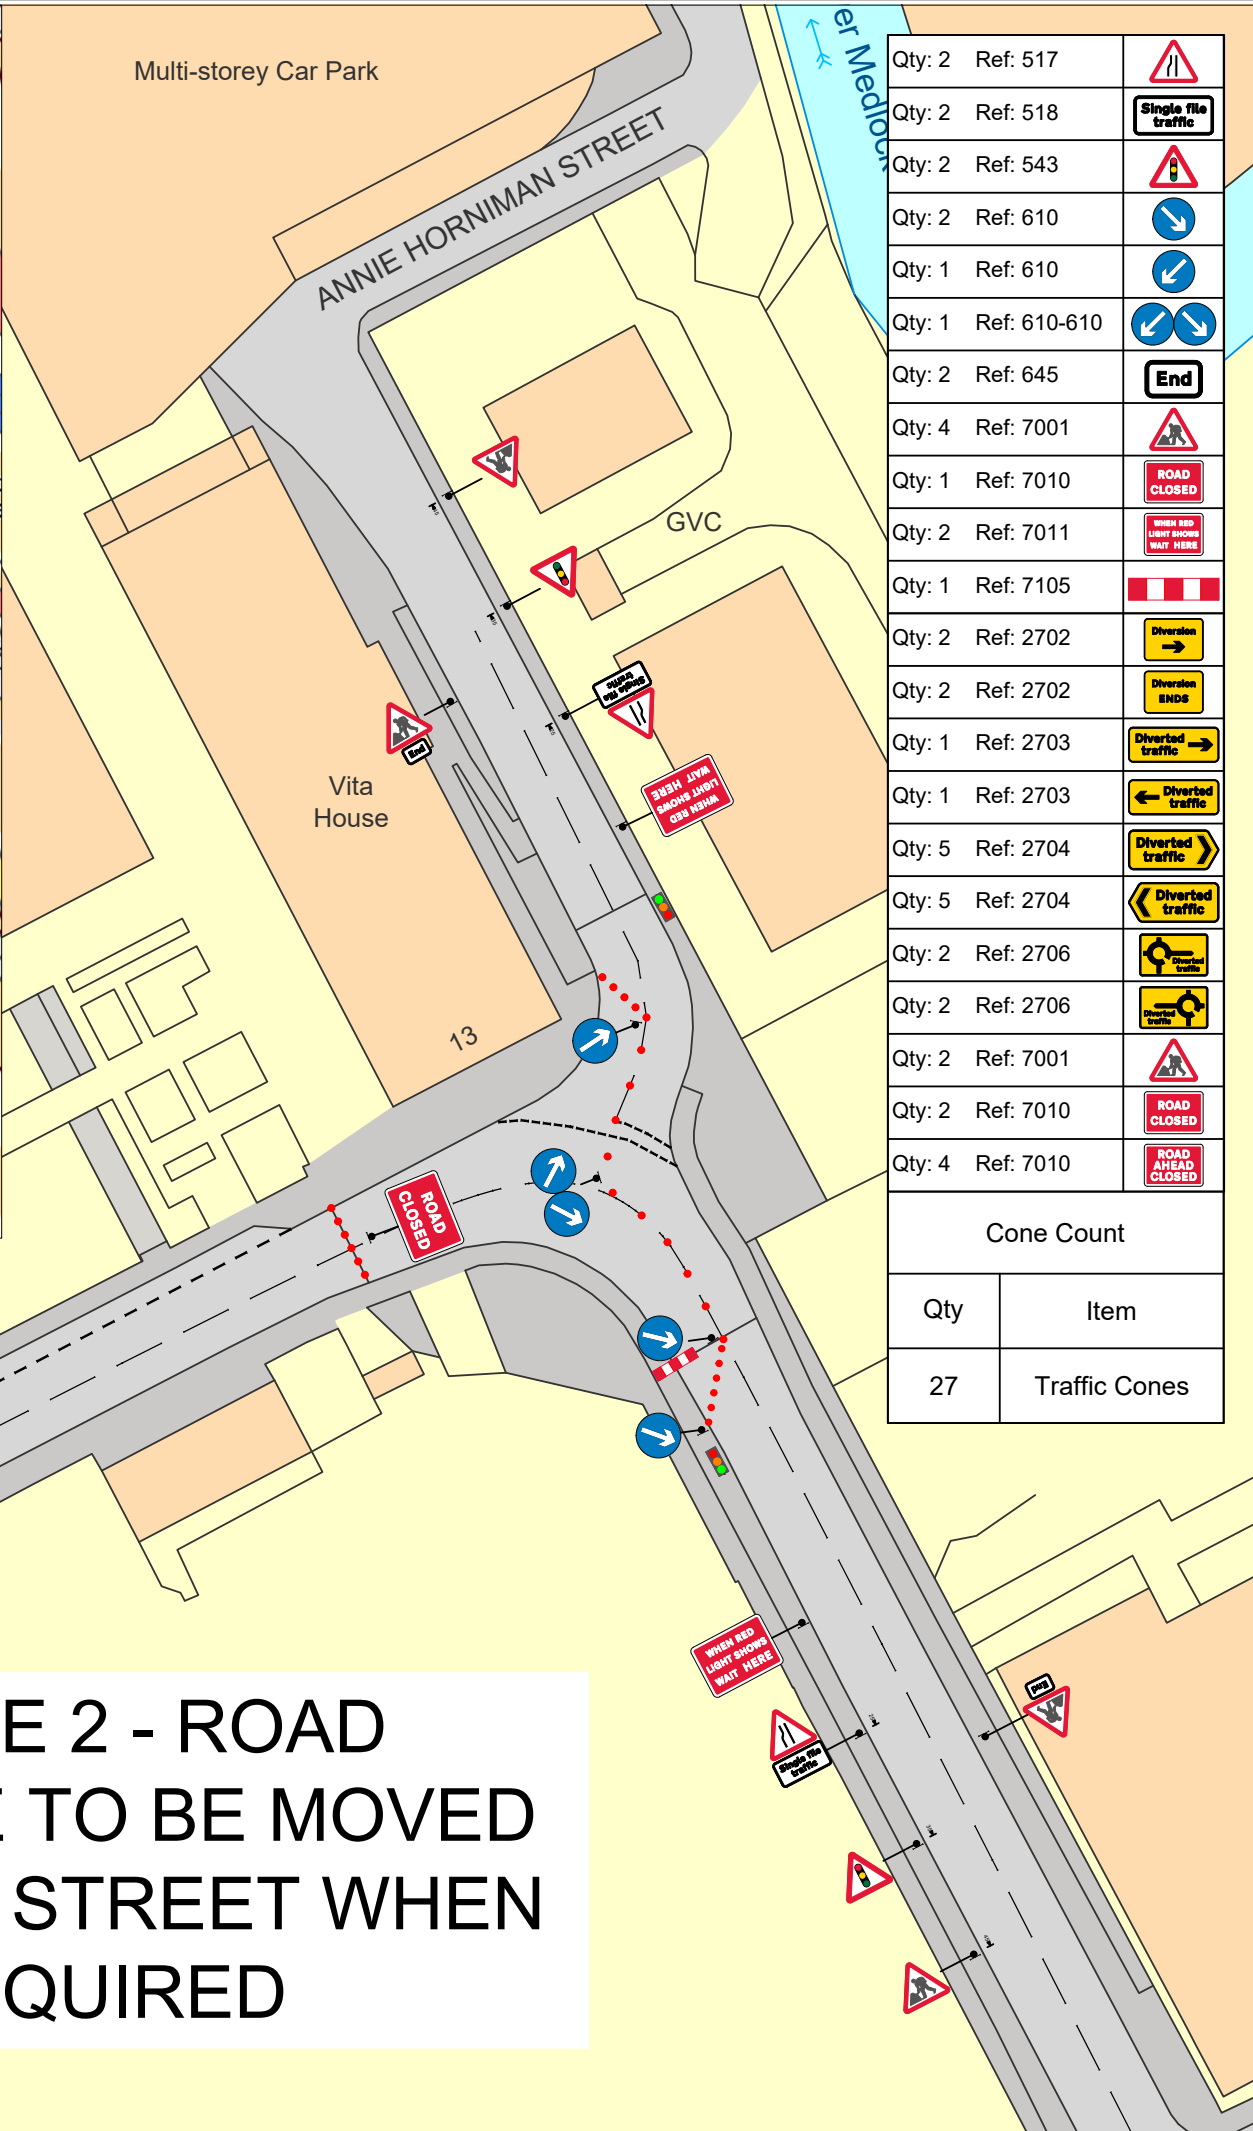
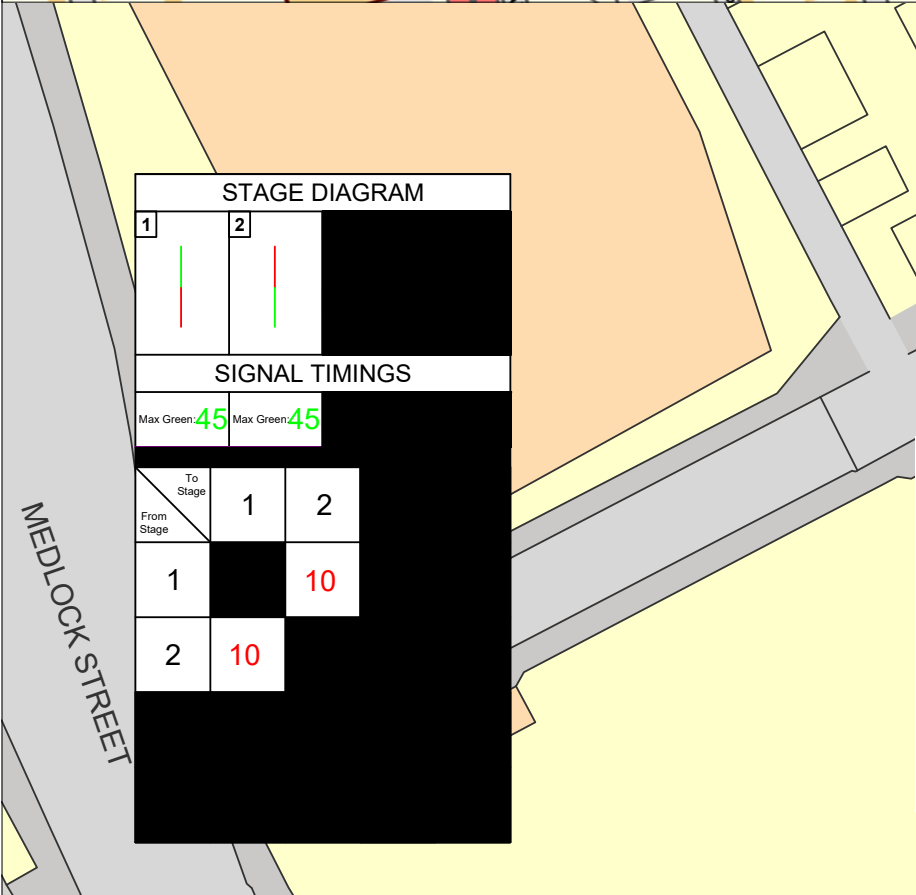


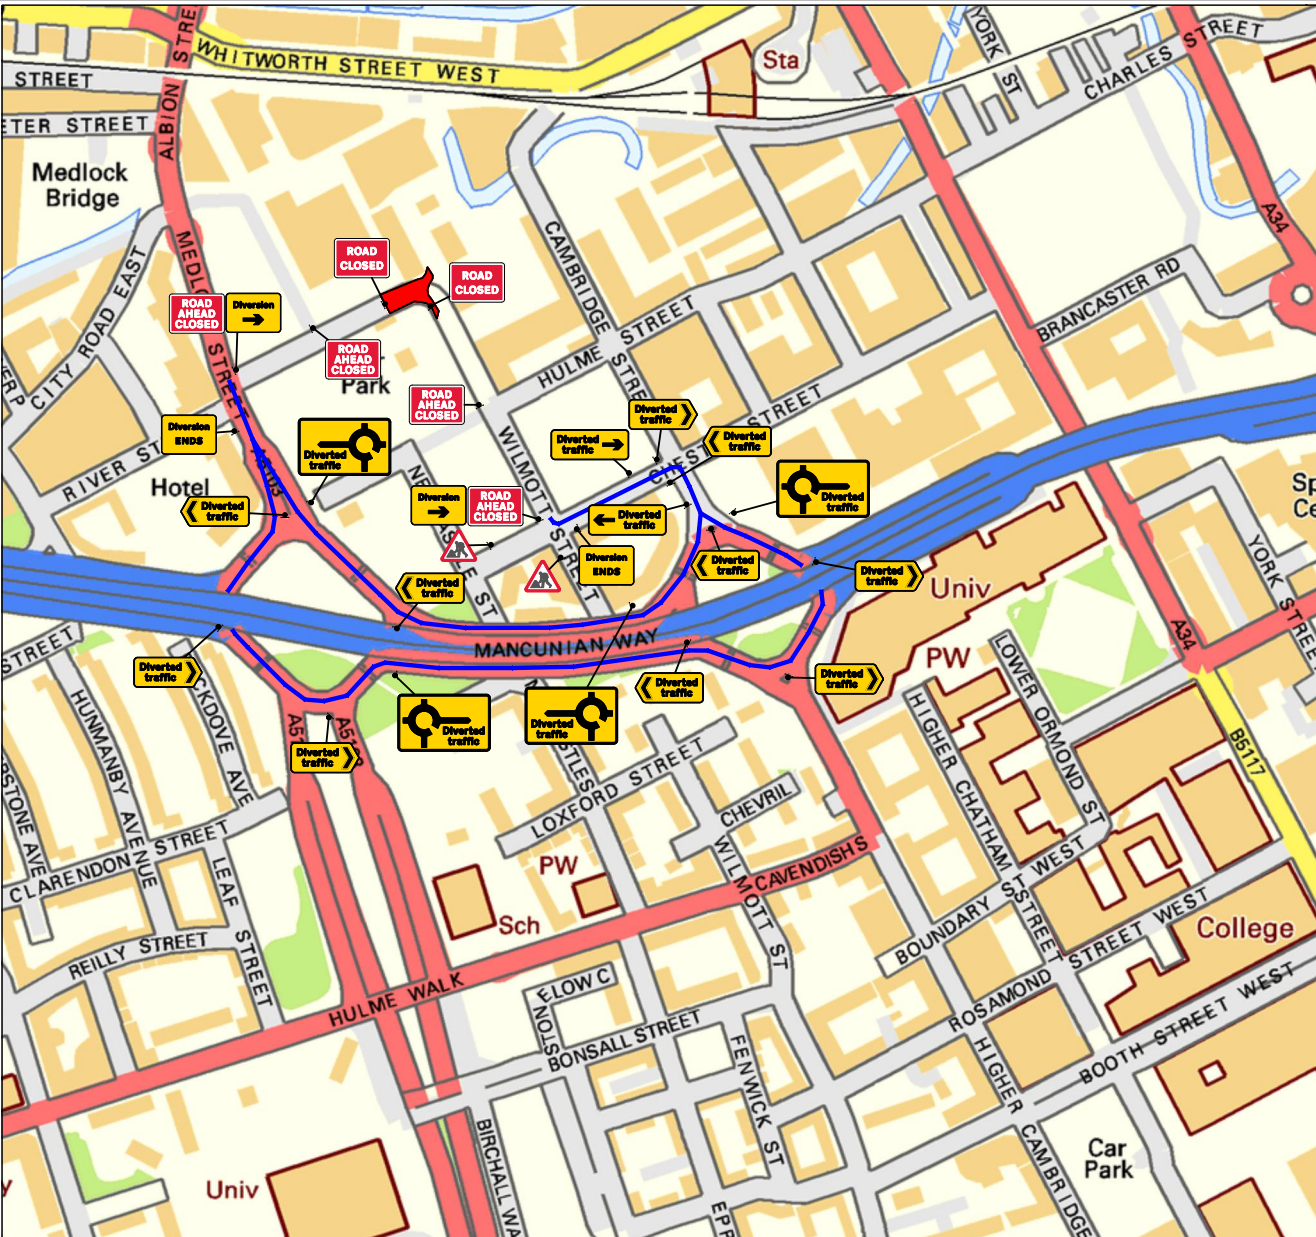

Notes:

THIS DRAWING MAY BE USED ONLY FOR THE PURPOSE INTENDED AND ONLY WRITTEN DIMENSIONS SHALL BE USED

- All dimensions in metres.
- Sign locations indicative only, exact sign locations to be determined on site.
- Refer to Chapter 8 TSM for key to detail.
- All TM will be installed in Accordance with Chapter 8 of the Traffic signs Manual
- Workforce In Road SLOW to be risk assessed in advance of the Initial man at work sign

WORKFORCE IN ROAD SLOW

KEY

Traffic sign

Traffic cone/cylinder

Traffic signals to Diagram 3000.1

Pedestrian crossing signal

Pedestrian barrier

Stop/Go board

Road Closure

Work Area

Diversion Route

N

30

Amberon

SAFE SITE HOME TONIGHT

REMEMBER SAFETY TACTICS

Customer Name

Murraywood

Project Name

River St, Manchester, M1 5GH

Drawing Title

2 Way Traffic Signals + RCD

Requested:

L.SIDDALL

01/03/23

Drawn:

ELIOT.SHEA

01/03/23

Approved:

L.SIDDALL

01/03/23

Revision:

Approved By:

Date:

Details:

Revision:

Approved By:

Date:

Details:

Drawing Number:

MAR23.012.A

Original Drawing Size :

NTS

Scale :

Not To Scale

Dimensions :

DIMS

Contract/ Advice Note Number:

M96913

STAGE DIAGRAM

1

2

SIGNAL TIMINGS

Max Green:45

Max Green:45

To Stage

From Stage

1

2

1

2

10

10

PHASE 2 - ROAD CLOSURE TO BE MOVED UP RIVER STREET WHEN REQUIRED