


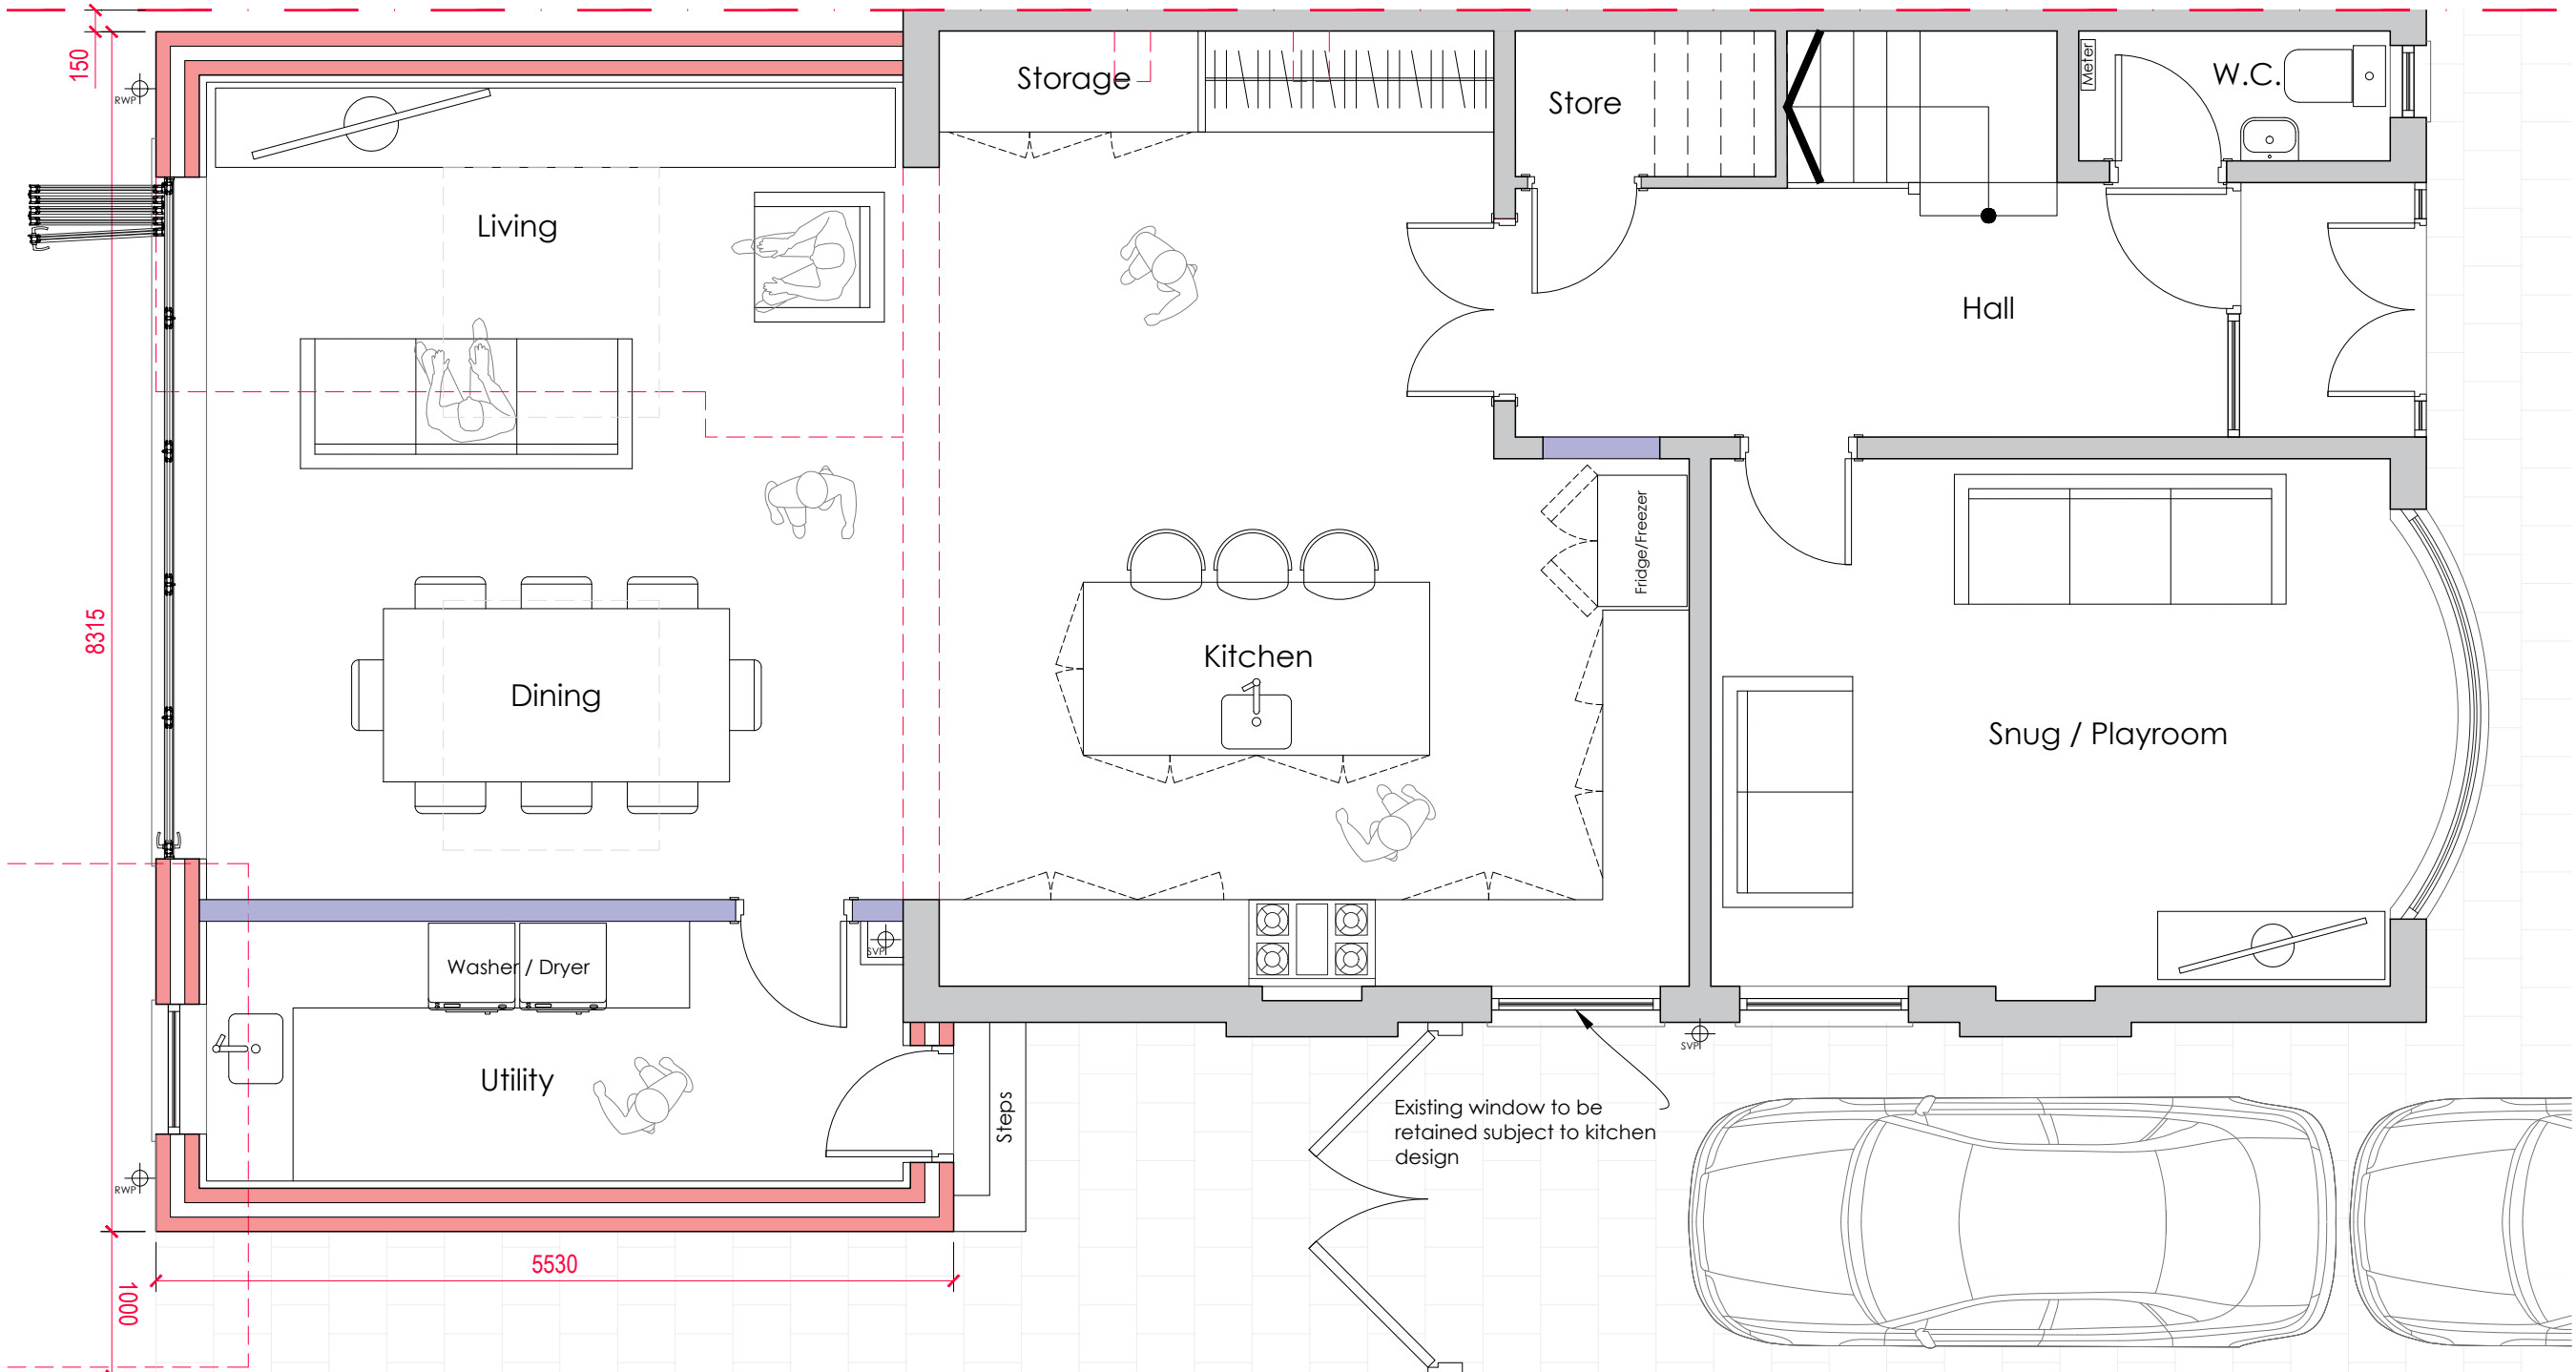

Project:
3 Longton Avenue,
West Didsbury, M20 3JN

Scale.
1:50 @ A3

Title.
**Proposed
Ground FI Plan**

Drwg No.

007

