




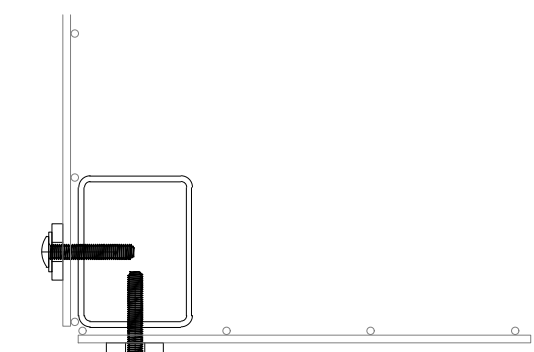

90° CORNER DETAIL
(SCALE 1:8)

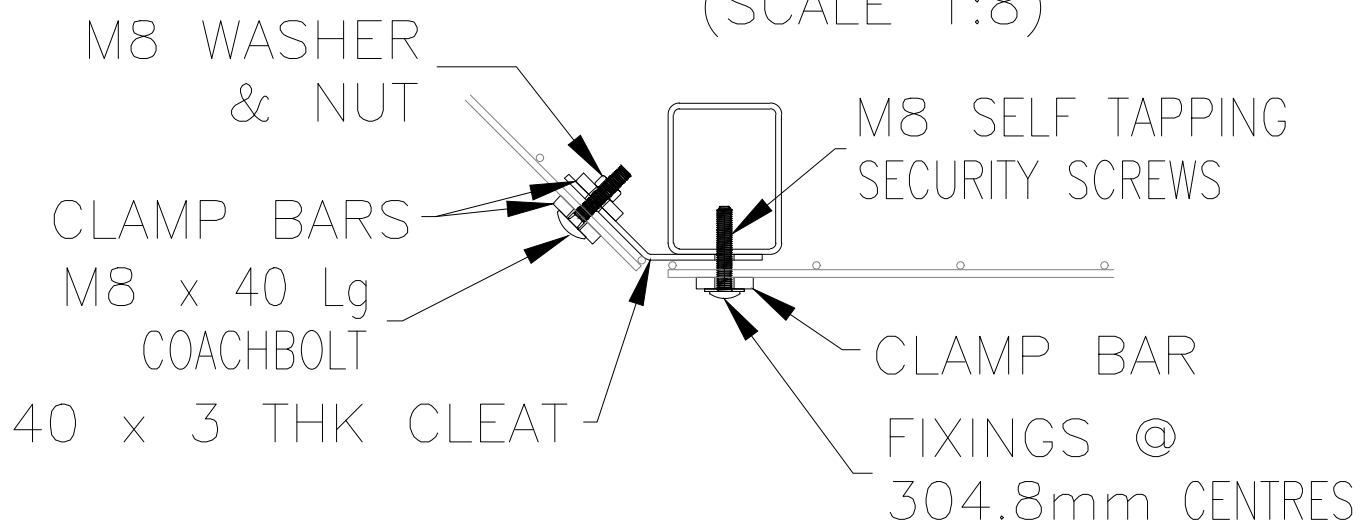


DIRECTION CHANGE DETAIL
(SCALE 1:8)

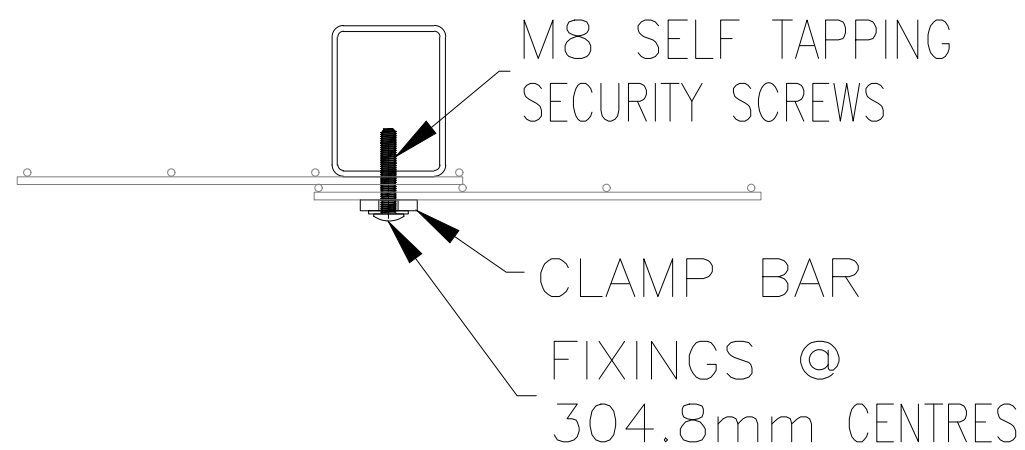

MESH CLAMP DETAIL
(SCALE 1:8)



OPTION '1' FIXING
(FACE FIXED)

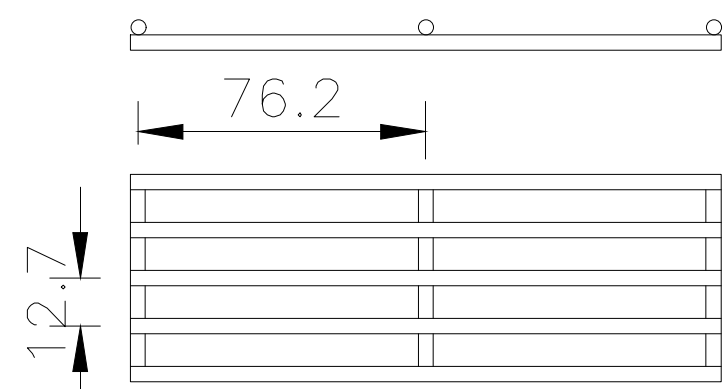

'358' SECURIMESH DETAILS
(ø4mm WIRES)
(SCALE 1:4)

OTES.
LL DIMENSIONS ARE IN mm (UNO)
APS UNDER FENCING ARE
OMINAL DUE TO GROUND LEVELS.
ATERIALS.
ENCE POST: 80 x 60 RHS
LAMP BARS: 30 x 6 MS FLAT
INISH.
ALVANISED TO BS EN ISO 1461
OWDER COATED: IF REQUESTED

Parrs Wood High School - Fencing 2.4m
Scale 1:50 @ A1

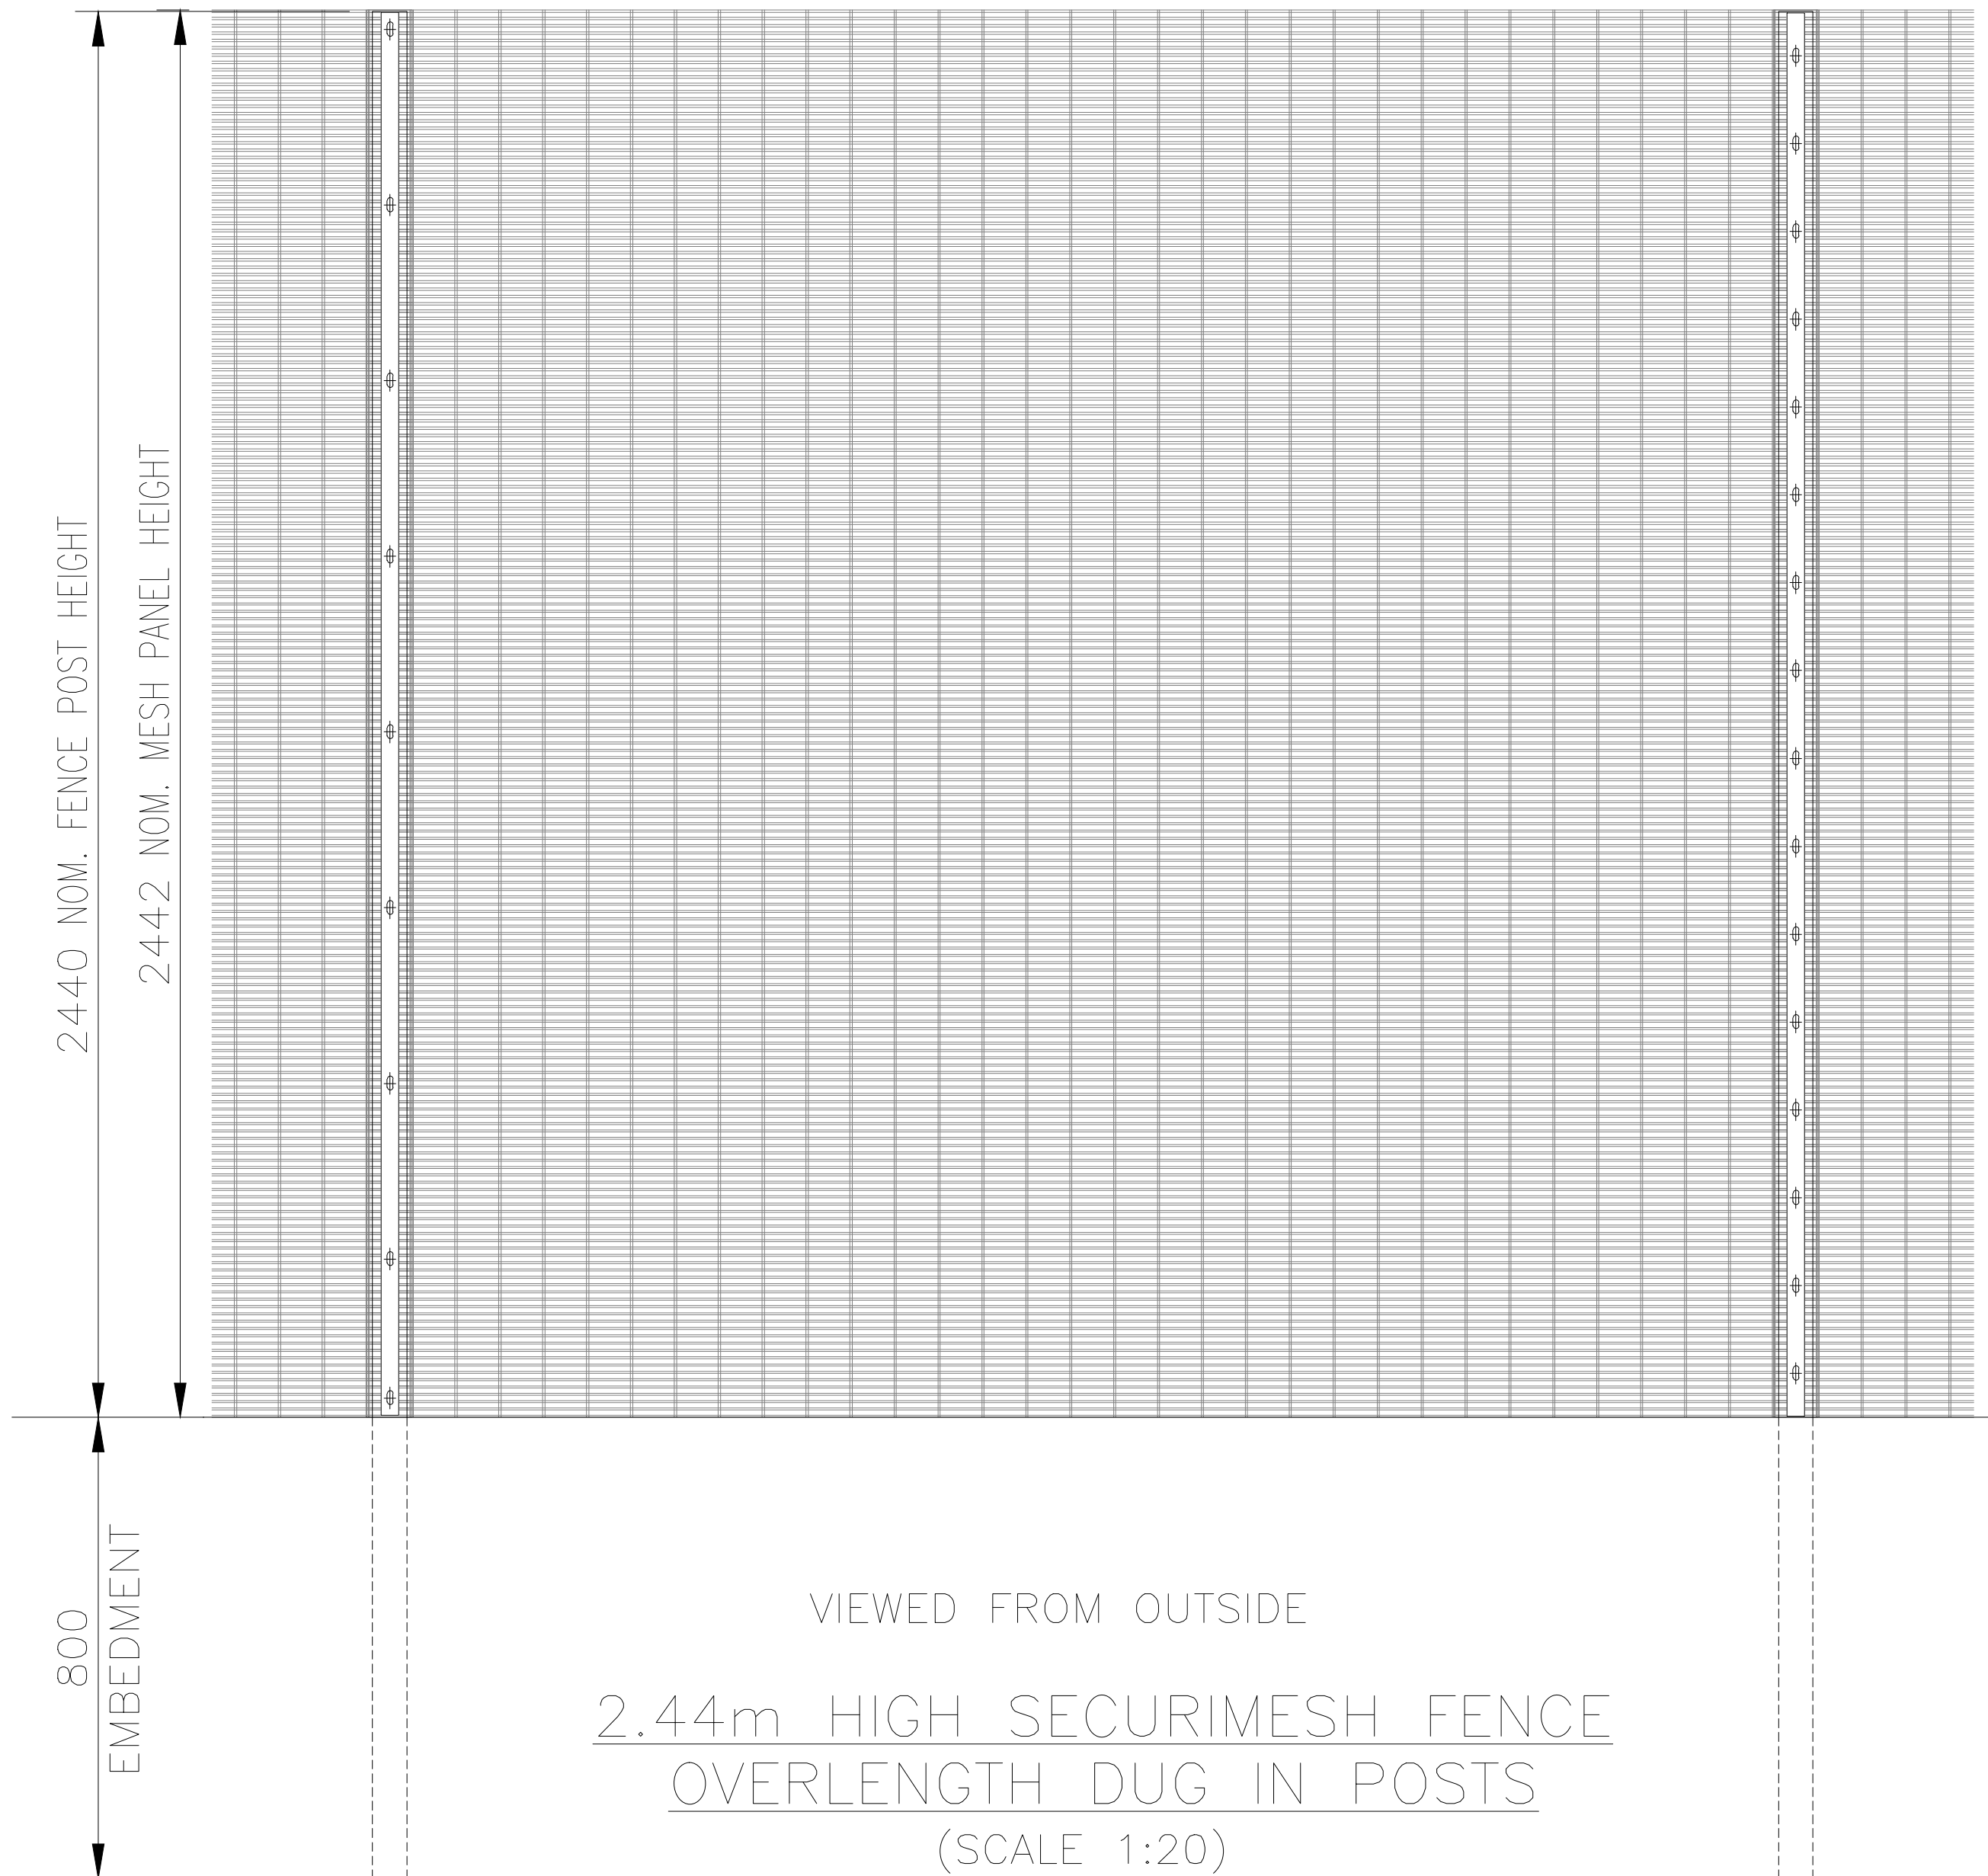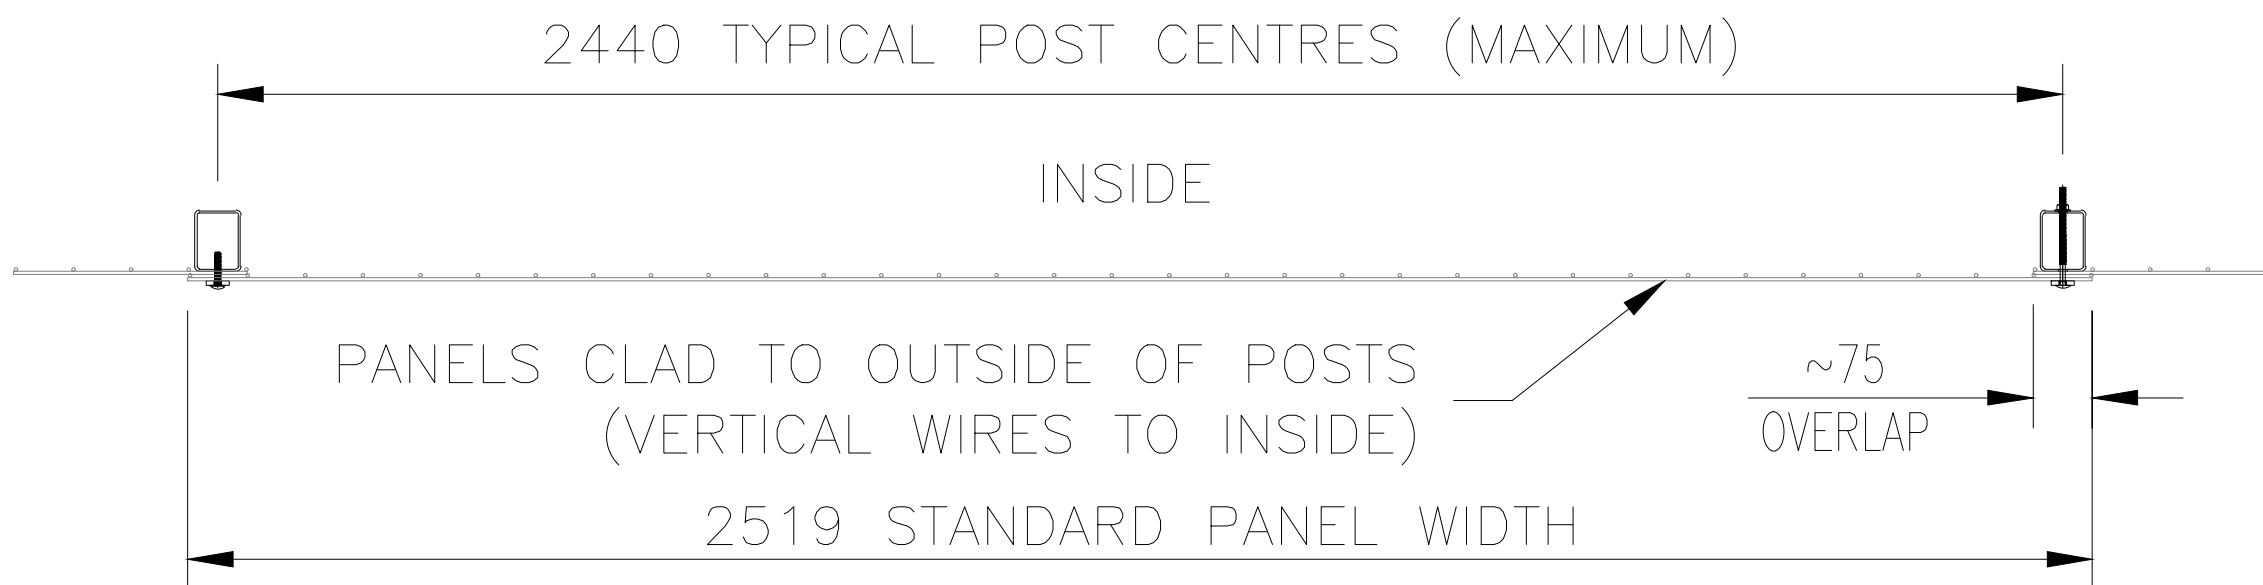


OPTION 'A'
(304.8mm CENTRES)


OPTION 'B'
(152.4mm CENTRES)



90° CORNER DETAIL
(SCALE 1:8)

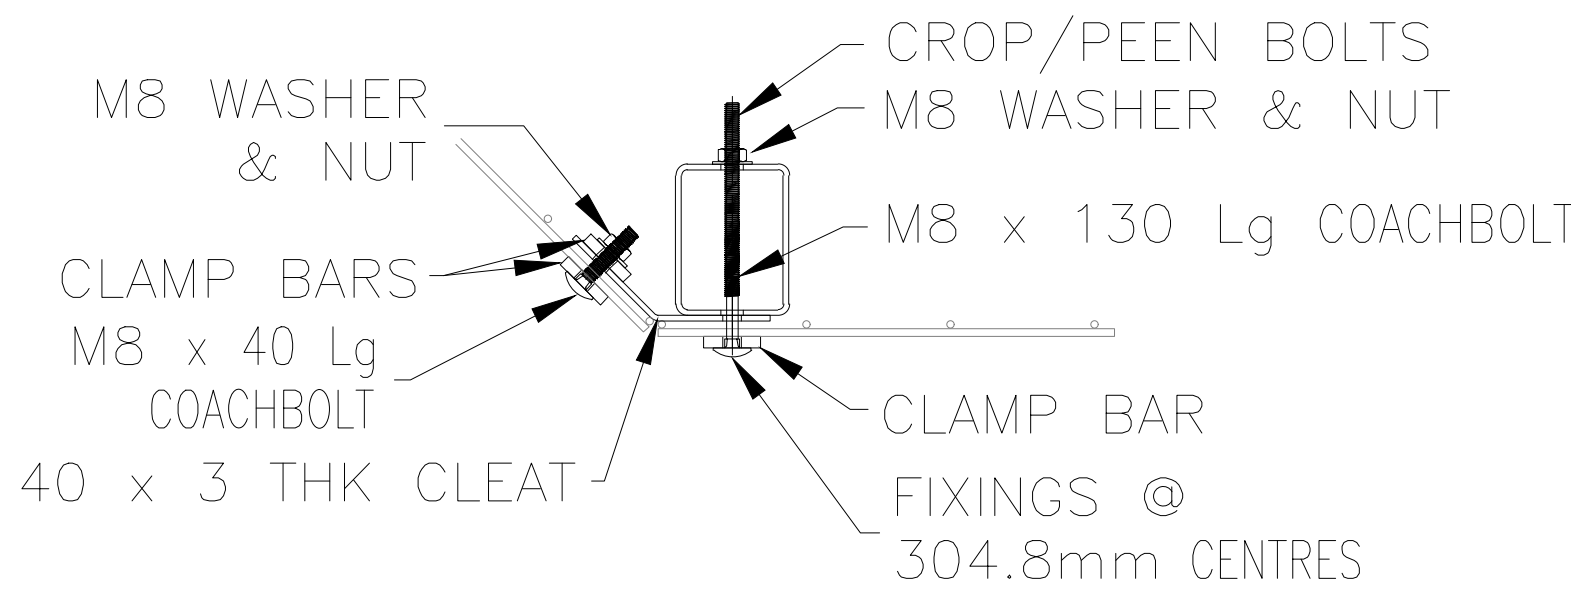


DIRECTION CHANGE DETAIL
(SCALE 1:8)


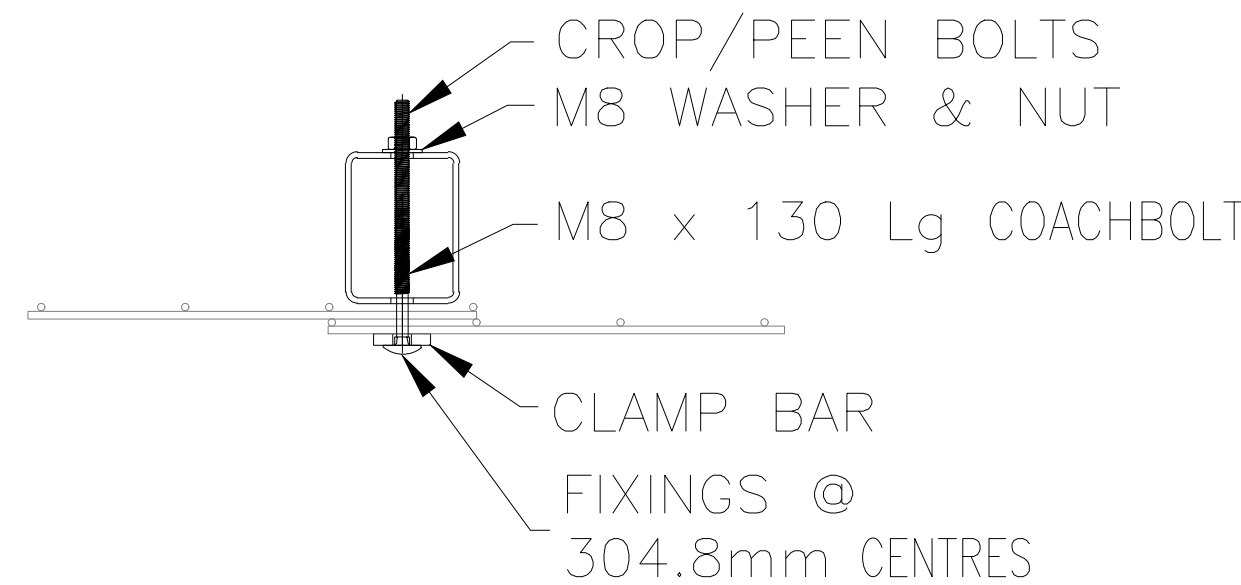


MESH CLAMP DETAIL
(SCALE 1:8)

OPTION '2' FIXING
(BOLTED THRU)

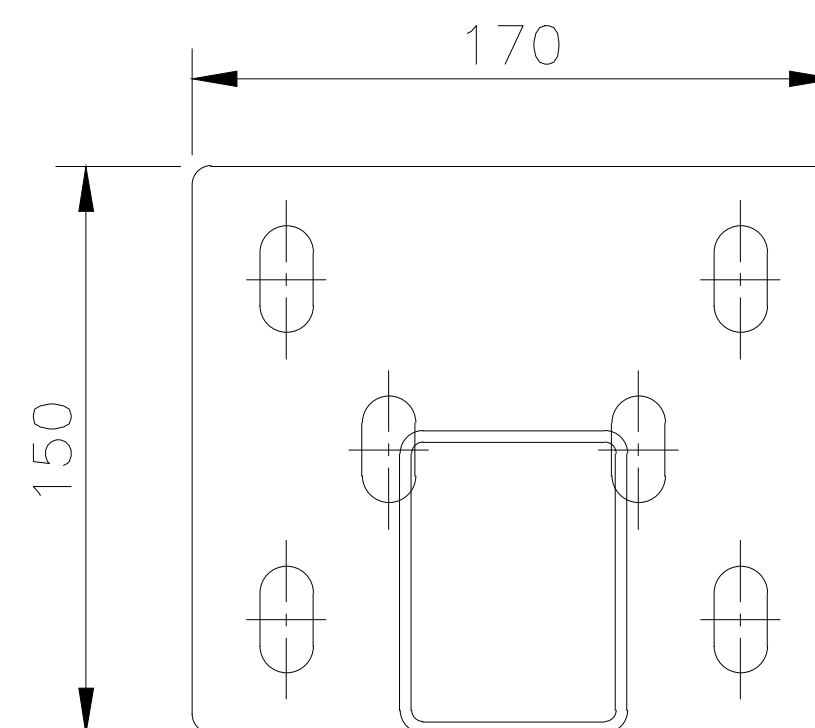

10mm MS PLATE FOR
4 No. M12 CHEMICAL
FIXINGS + 15mm GROUT
BASEPLATE POST OPTION
(SCALE 1:4)

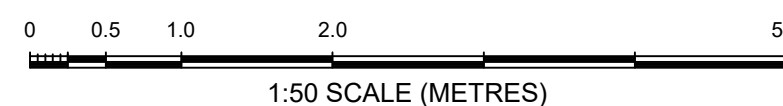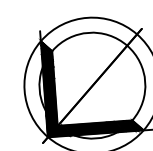

Aspects of this proposal may fall within the remit of the Party Wall Etc. Act 1996. If applicable any affected Adjoining Owners must be notified by way of a Notice. An agreement should be obtained from the Adjoining Owner in respect of the planned works if they fall within the scope of the Act. If applicable you may be required to appoint a Party Wall Surveyor.

No works should commence until plans have been approved by and/or submitted to the Building Control officer. Should any works commence prior to this approval being issued then this is done entirely at the client/contractor's own risk and expense.

The Client must be aware of their duties under the Construction (Design & Management) Regulations 2015 to appoint a Principal Designer and Principal Contractor. In the case of domestic projects the Principal Contractor is to undertake these duties on behalf of the client.

Rev	Description	Date
Client	Parrs Wood High School Wilmslow Rd Disbury M20 9PG	
Project	New Perimeter Fencing	
Drawing	Fencing Style - 2.4m	
Scale	1:50@A1	Drawn LD
Checked	JV	Approved JV
Project No.	S9/10434	Date 12/12/2021
Drawing Identifier	S9-10434-P-02	
 Stratus9 Consulting Ltd T 01752 722 217 www.stratus9consulting.co.uk Registered office: Unit 8 Navigation Business Village, Ashton-on-Heath, PR2 2YP Registered in England and Wales No. 1030100		