

GENERAL NOTE:
ALL CORNICING AND SKIRTINGS ARE TO BE REPAIRED
WITH SECTIONS TO MATCH EXISTING WHERE
REQUIRED DUE TO DOWNTAKINGS

REVISION NOTE:
REV P3
- ALL DOOR NUMBERING UPDATED TO
DIFFERENTIATE BETWEEN EXISTING & NEW
DOORS.
- ALL STORE ROOM WALLS RETAINED

REVISION	DATE	DESCRIPTION
P1	15.05.23	First Issue - LBC
P2	13.06.23	Second Issue - LBC
P3	07.07.23	Revised to LBC Comments

CLIENT

RE-DEFINED

PROJECT

Eagle House
62-68 Cross Street, Manchester, M2 4JQ
QBRE PROJECT NUMBER

23049

SCALE @ A3


1 : 100

STATUS

PRECONSTRUCTION

DRAWING

Level 2 - Demolition Plan

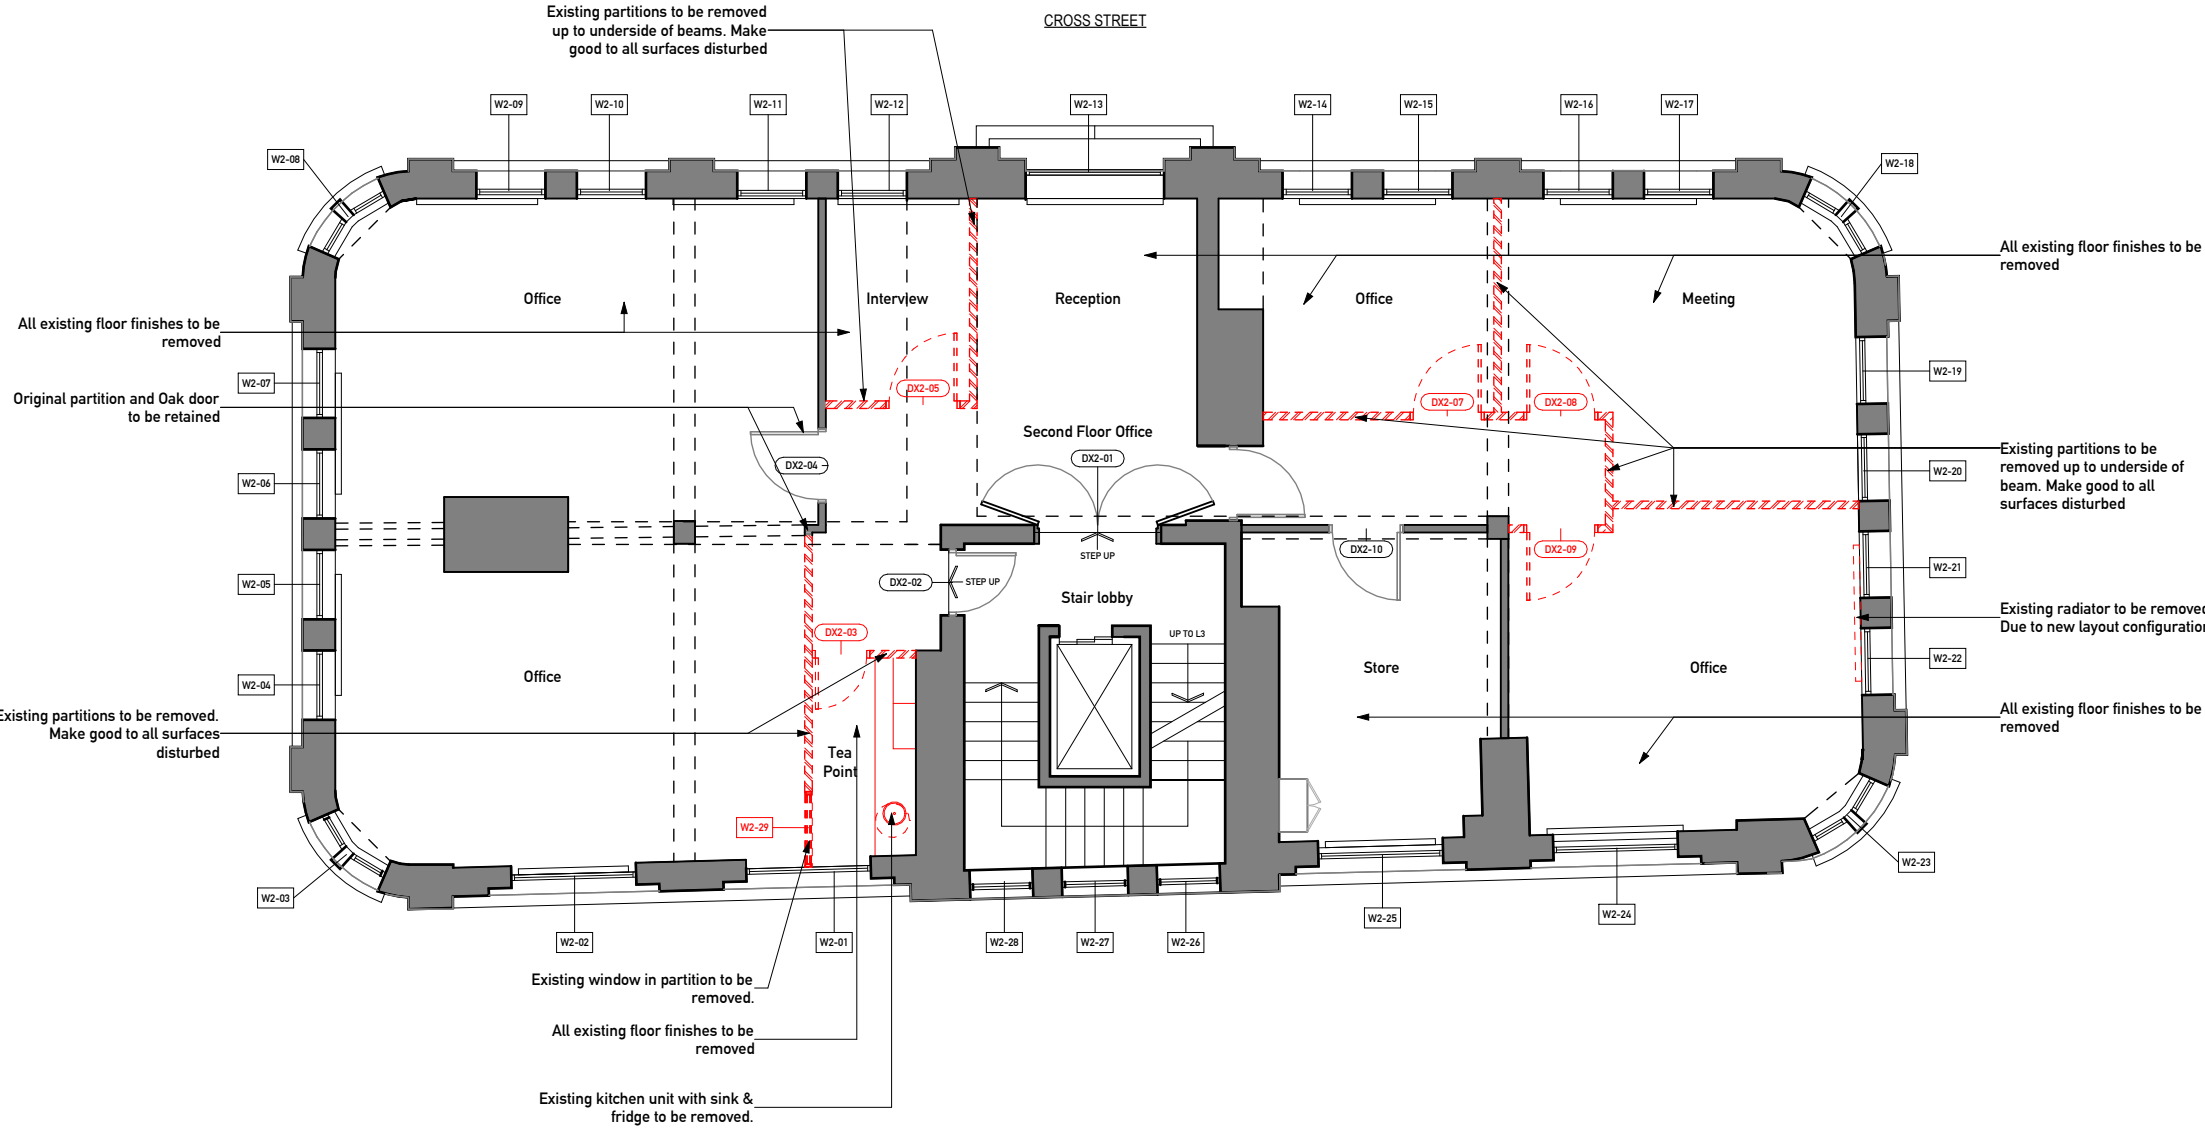

1

Level 2 Demolition Plan

01-600

1 : 100

