

PARENT / STAFF ACCESS STRATEGY





PEDESTRIAN / CYCLE ACCESS STRATEGY



DELIVERIES AND BIN COLLECTION ACCESS STRATEGY



EMERGENCY ACCESS STRATEGY

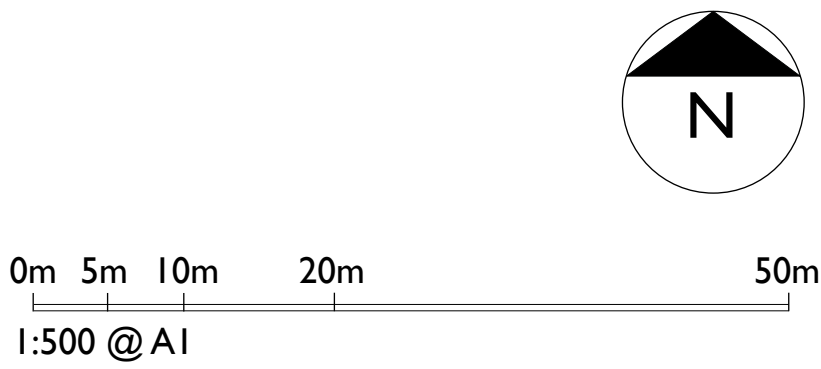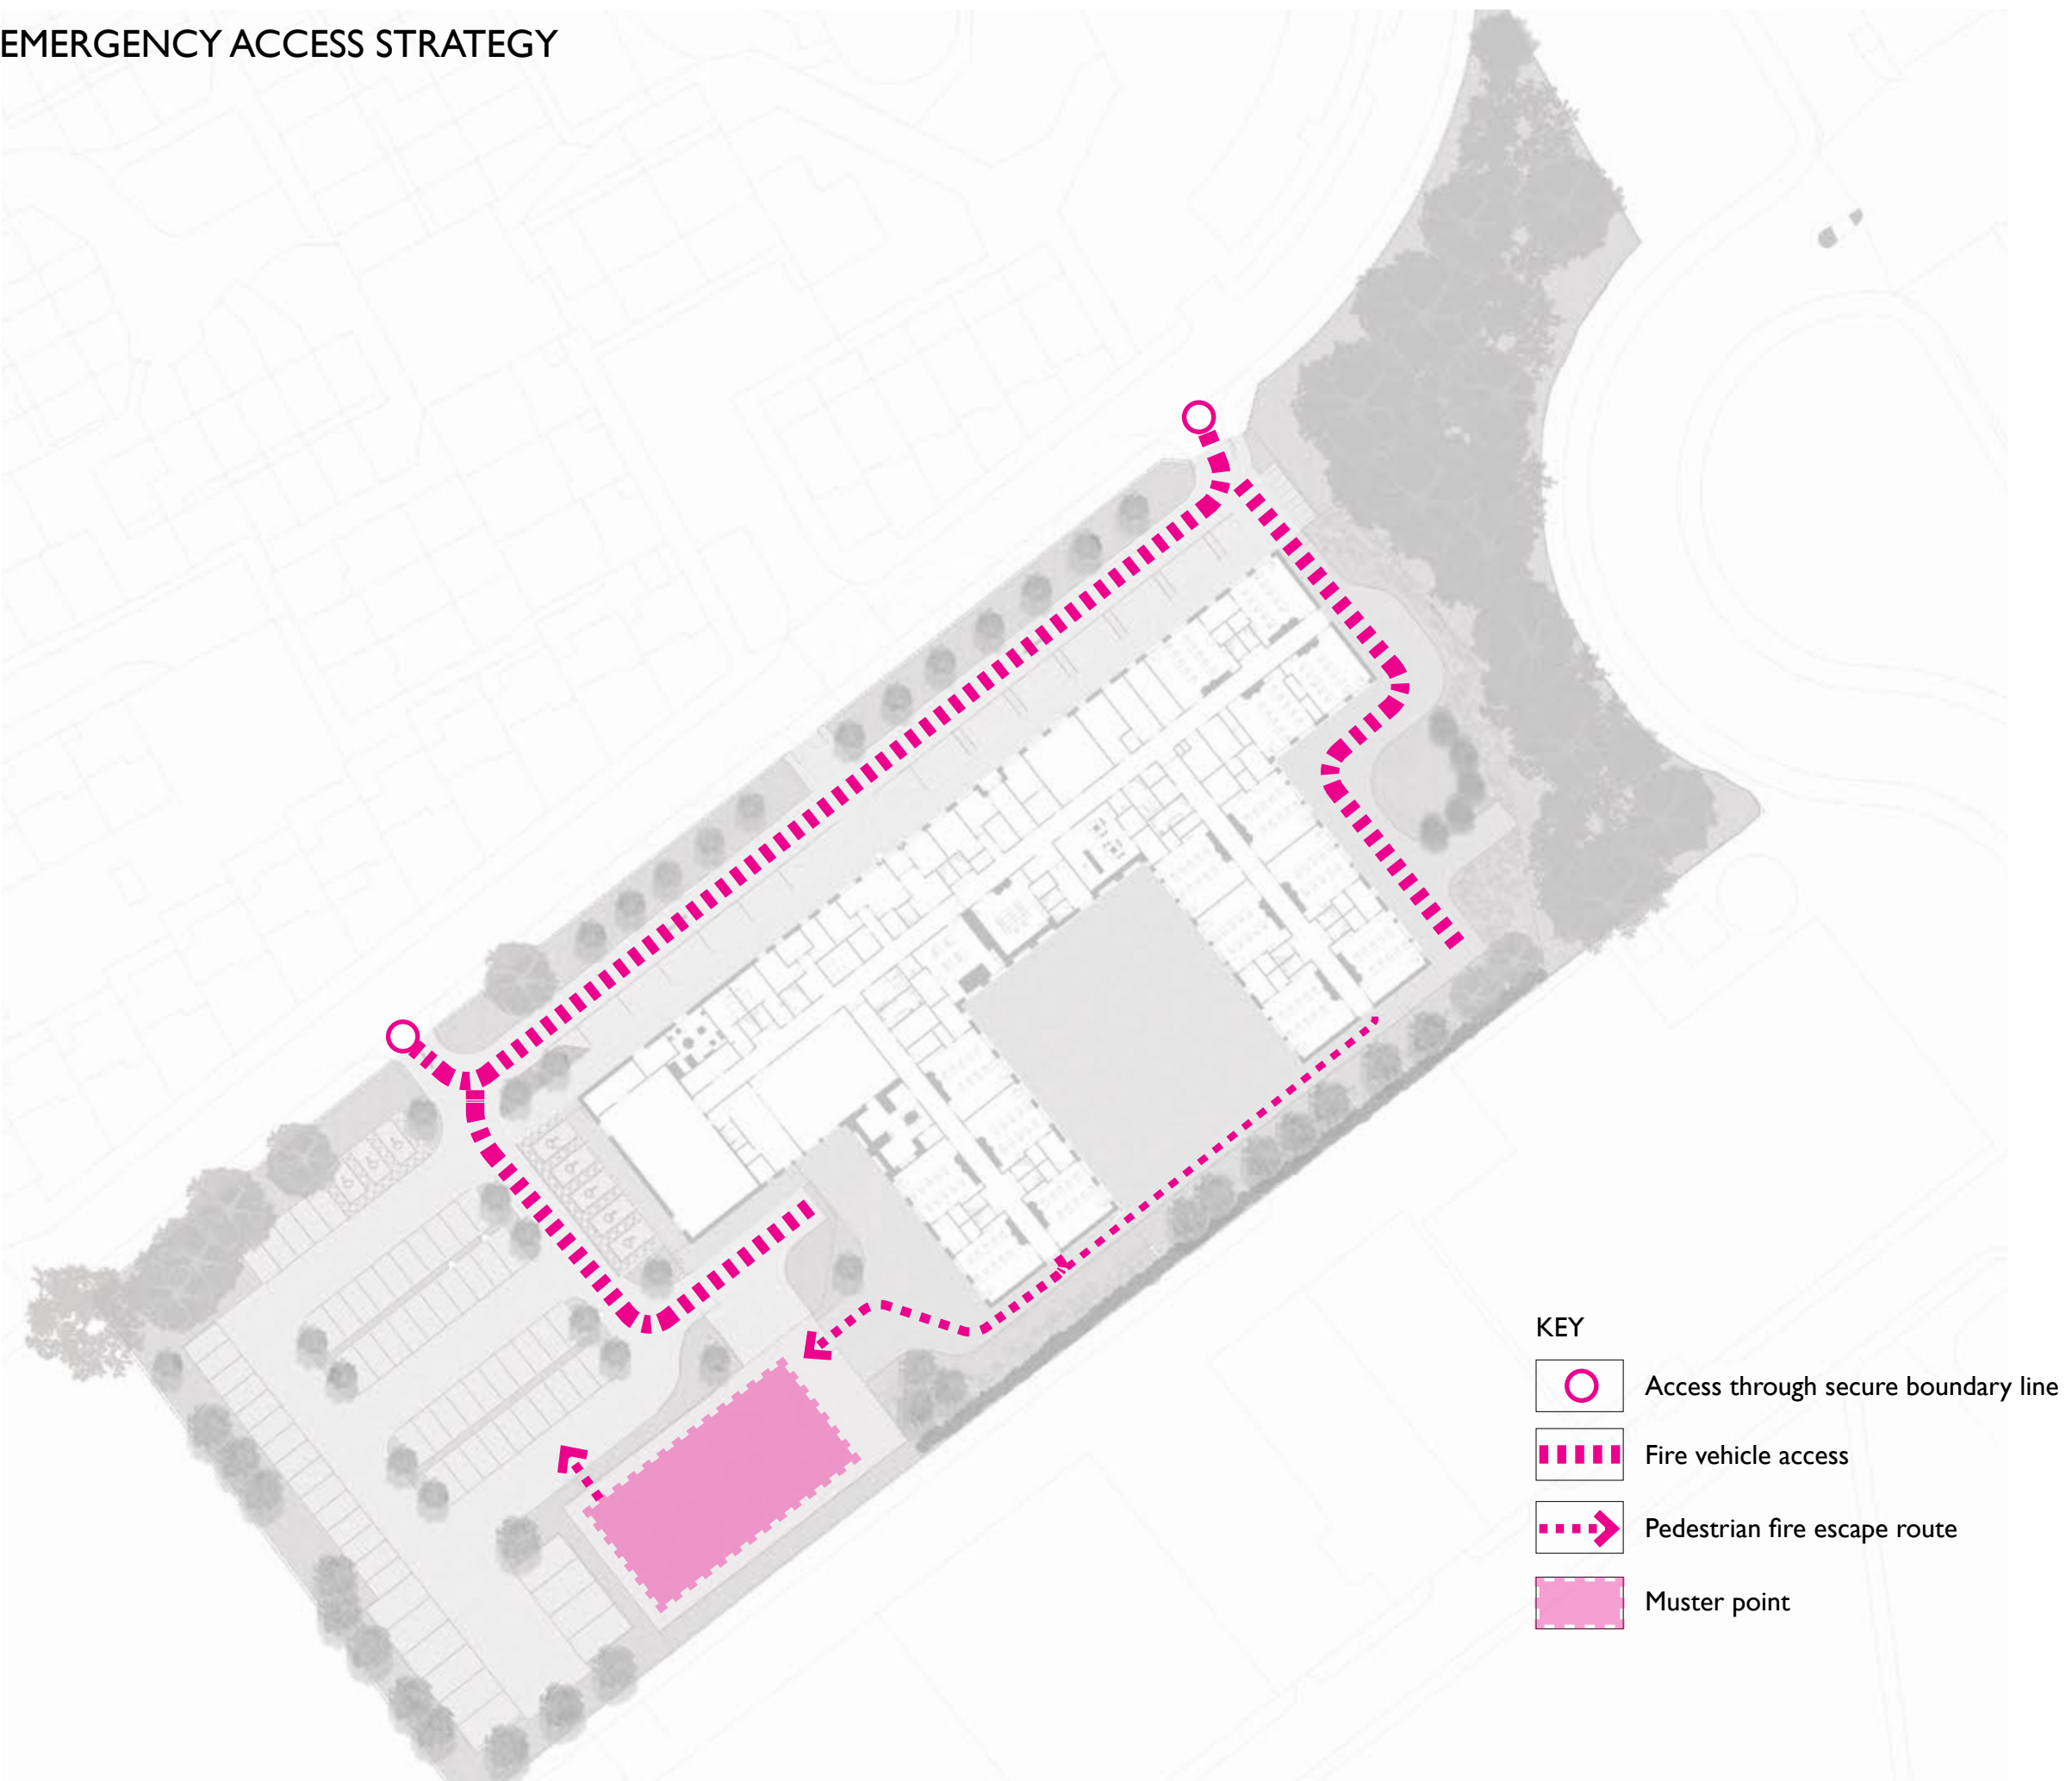

DEP LANDSCAPE ARCHITECTURE LTD
2 COMMERCIAL STREET, MANCHESTER
M15 4RQ
T: 0161 2419878
W: www.dep.co.uk

Client
ISG / MCC
Project
Varley Street School
Description
External Access and Circulation strategy

Status	Drawn	Scale
S3	AH	1:500 @ A1
Drawing number	Date	Revision
VAR-DEP-XX-XX-DR-L-00004	5155	P04
5155	02.03.23	

Copyright DEP Landscape Architecture Ltd
All levels and dimensions to be checked on site by contractor prior to commencement. Any variations to be reported to the client. This drawing is to be read in conjunction with all others relating to the project and all information derived accordingly. Any anomalies to be reported to the client. Do not scale from this drawing. Use figured dimensions only. Work shown on this drawing to be carried out in accordance with current British Standards and Codes of Practice.
© Copyright to DEP Landscape Architecture Limited. The information shown on this drawing shall not be reproduced or copied in any form without prior written consent from DEP Landscape Architecture Limited.