




ROCHE' COMMERCIAL ROLLER SHUTTER
S76 STEEL SECURITY SHUTTER
Security shutter for commercial sites.
77mm curved steel slat with powder coating.
Suitable for internal or external face or reveal fit.
Galvanised finish as standard
Galvanised steel casing & end plates as standard.
Galvanised steel 'L' or 'T' shaped bottom rail.

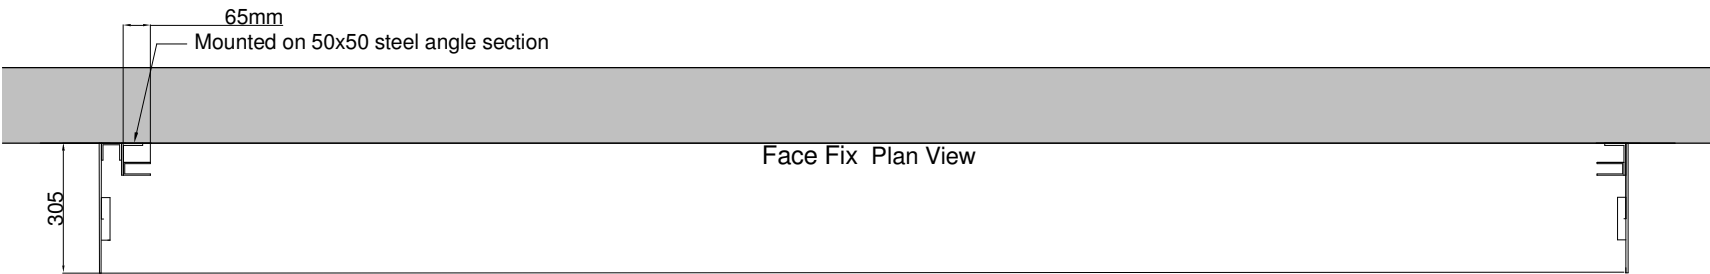

2 Proposed Roller Shutter Plan
1 : 20

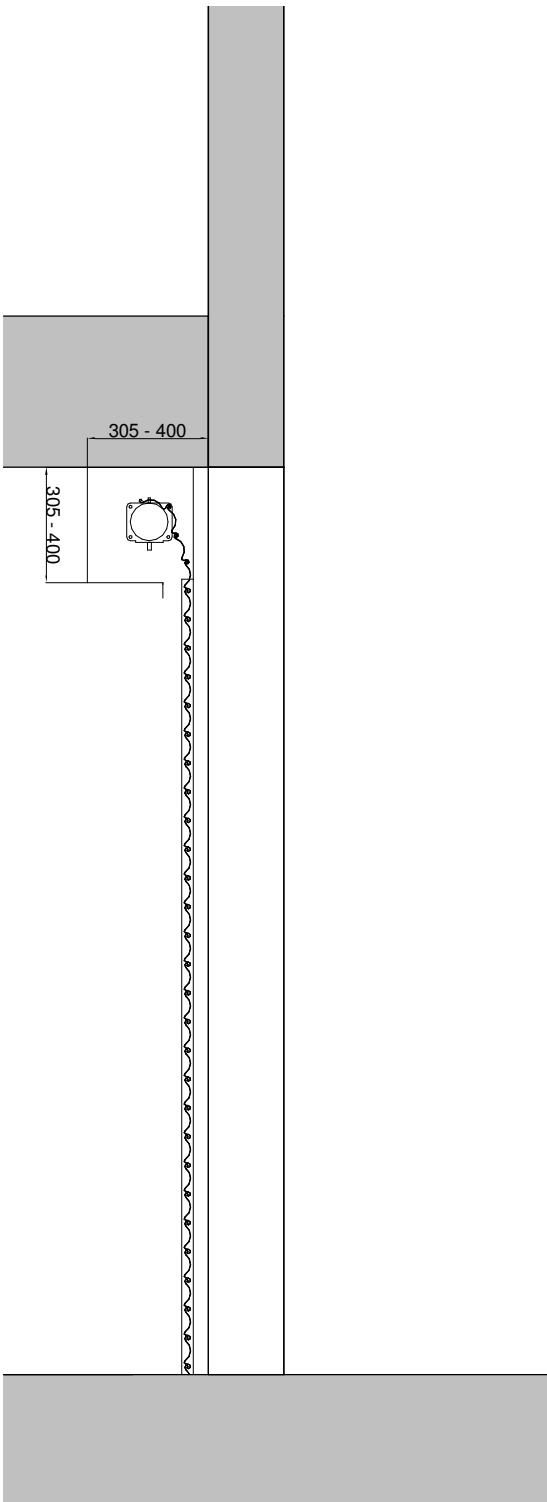

1 Proposed Roller Shutter Section
1 : 20

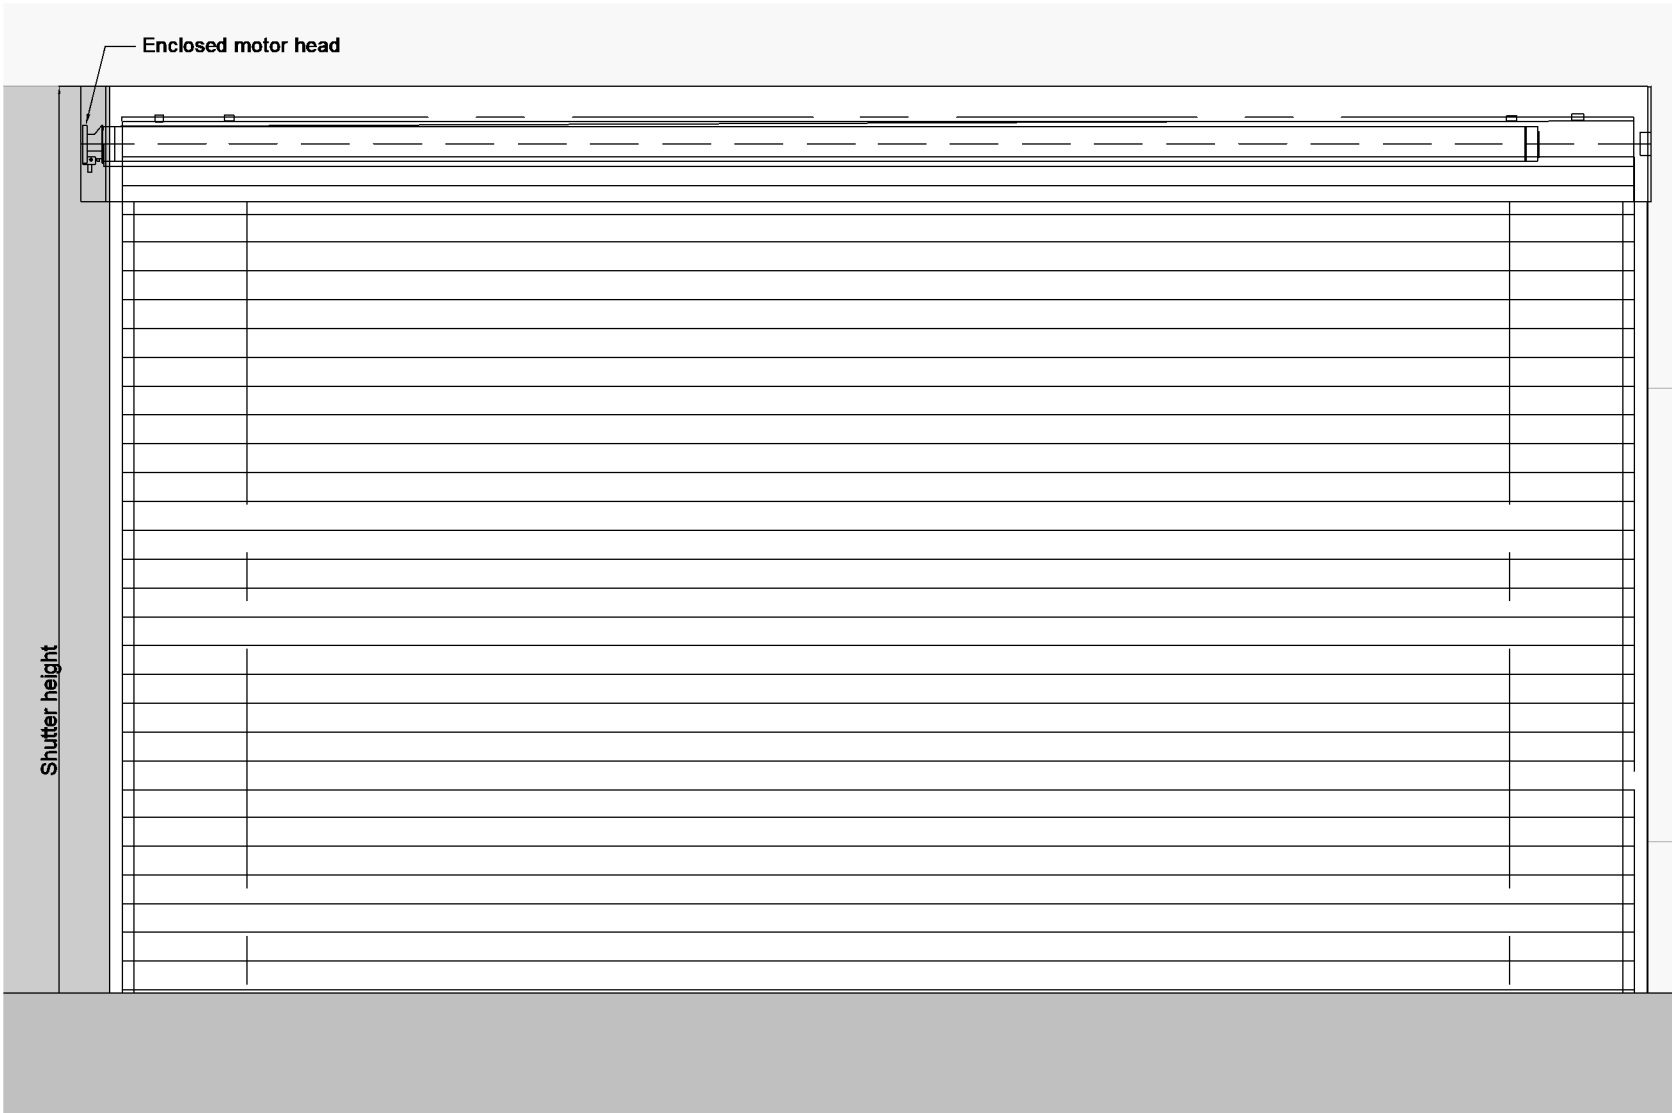

3 Proposed Roller Shutter Elevation
1 : 20

General Notes

The Architect shall have no responsibility for any use made of this document other than for that which it was prepared and issued.
All dimensions should be checked on site. Do not scale from this drawing. To be read in conjunction with all other Consultant's drawings. The Architect to be immediately notified of any discrepancies.

Copyright on this drawing retained by the Architect.

P2	29/09/22	SA	SH	Amended Drawing on Client Comments	
P1	23/09/22	SA	SH	Initial Issue	
No.	Date	Dwn	Chk	App	Revision or reason for issue

Client
Crown Advisory

create **it** studios
Architects & Designers

Create It Studios (NW) Ltd
Universal Square
Devonshire Street North
Manchester M12 6JH
0161 974 6165
www.createitstudios.co.uk
info@createitstudios.co.uk

Project Title
16-18, Hyde Road, Manchester M12 6AW

Scale / North Point
1 : 20

Drawing Title
Proposed Roller Shutter Detail

Drawing Number	Revision
A1414(02)010	P2
Drawing Status	
Preliminary	