

0 2 5

1:100@A3

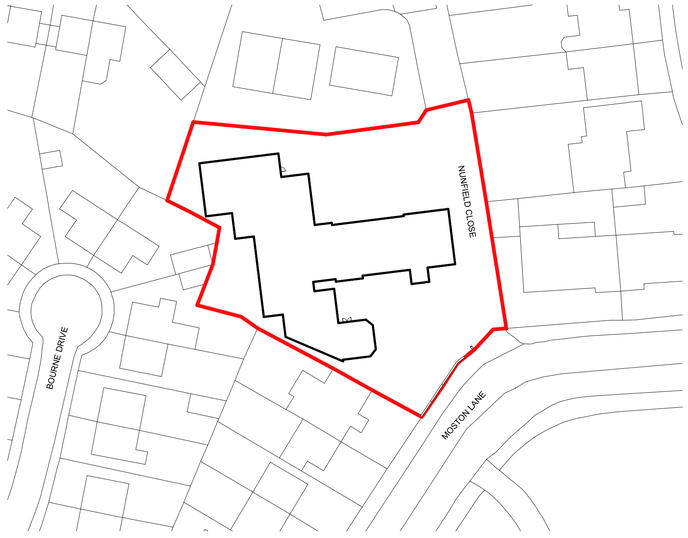

Scale 1:500

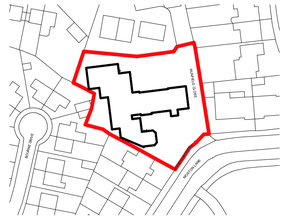

Scale 1:1250

Copyright © FLOCC Studio Ltd. All rights reserved.

This drawing is the property of FLOCC Studio Limited therefore, will require the express written authorisation of FLOCC Studio Ltd. for its total or partial reproduction, as well as exploitation, distribution and marketing.

These drawings are for the purpose of achieving town planning approval only.

Do not scale this drawing. All dimensions are to be verified on site and any discrepancies reported before commencement of any work.

All floor areas are approximate and to be verified on site.

Issue/ Rev	Description	Date
#	Initial Issue	24.08.22
A	Unit removed from plans and parking re-located to front of site	09.12.22
B	Unit removed from plans and parking re-located to front of site	13.04.23

flocc

Flocc Studio Ltd.

Studio 157 Harcourt Street
Reddish SK56UP

07940 123 631
tommy@floccstudio.co.uk

FOR PLANNING APPROVAL

Project Description
685 Moston Lane, Manchester

Project Number **MOS685**

Drawing Title
Location Plan

Drawing Number **TP2.1**

Scale **@ A3**