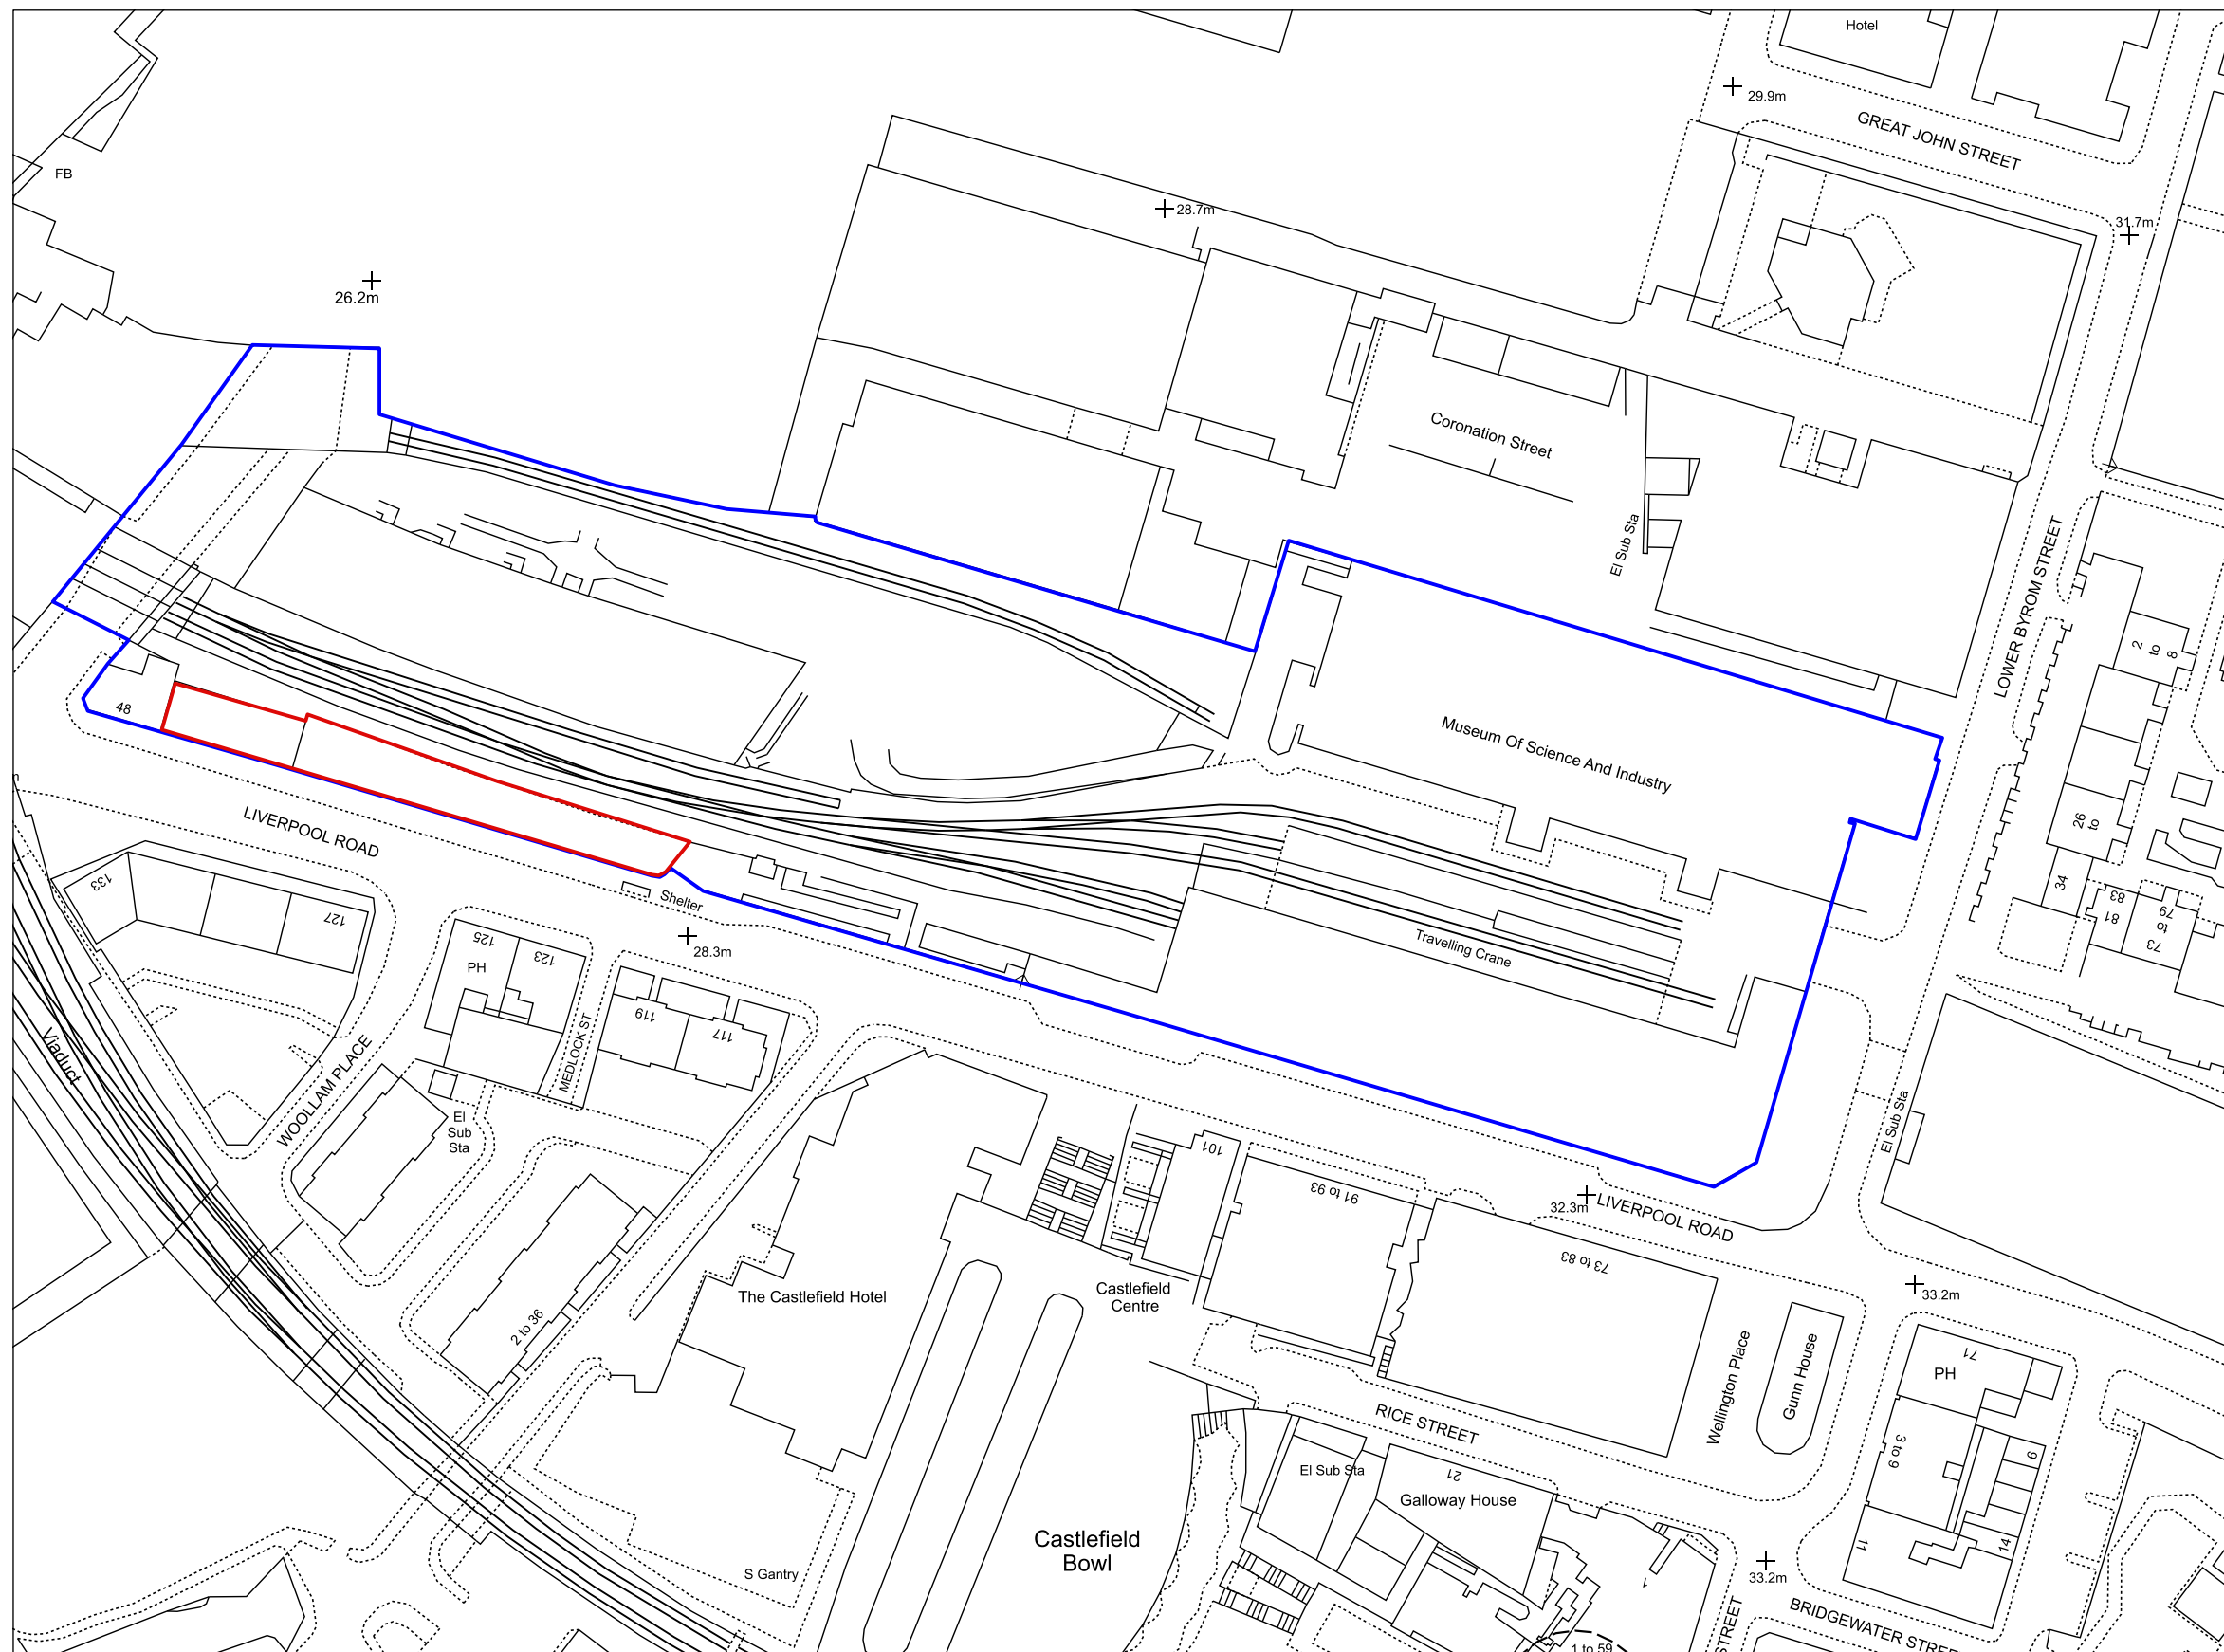
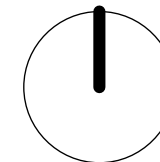


Rev	Note	DRN	CHK
-----	------	-----	-----

Science and Industry Museum
Fire Works

Location Plan:
Station Building

scheme	2002
drwg no.	E(001)
revision	

scale	1:1250 @ A3
date first drawn	March 23
drawn	RG

SK sketch E existing P proposed T tender C construction FI final issue

www.ateliermb.co.uk
t 0161 236 0051
e architect@ateliermb.co.uk