




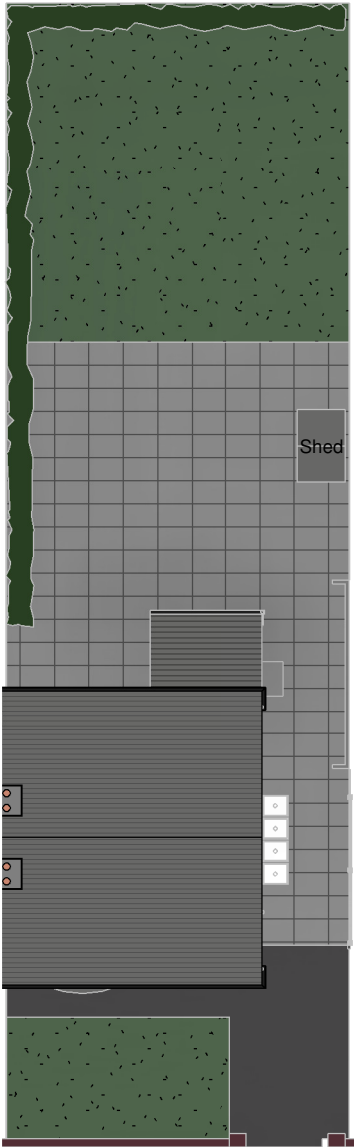

Site Plan - Existing
1 : 200

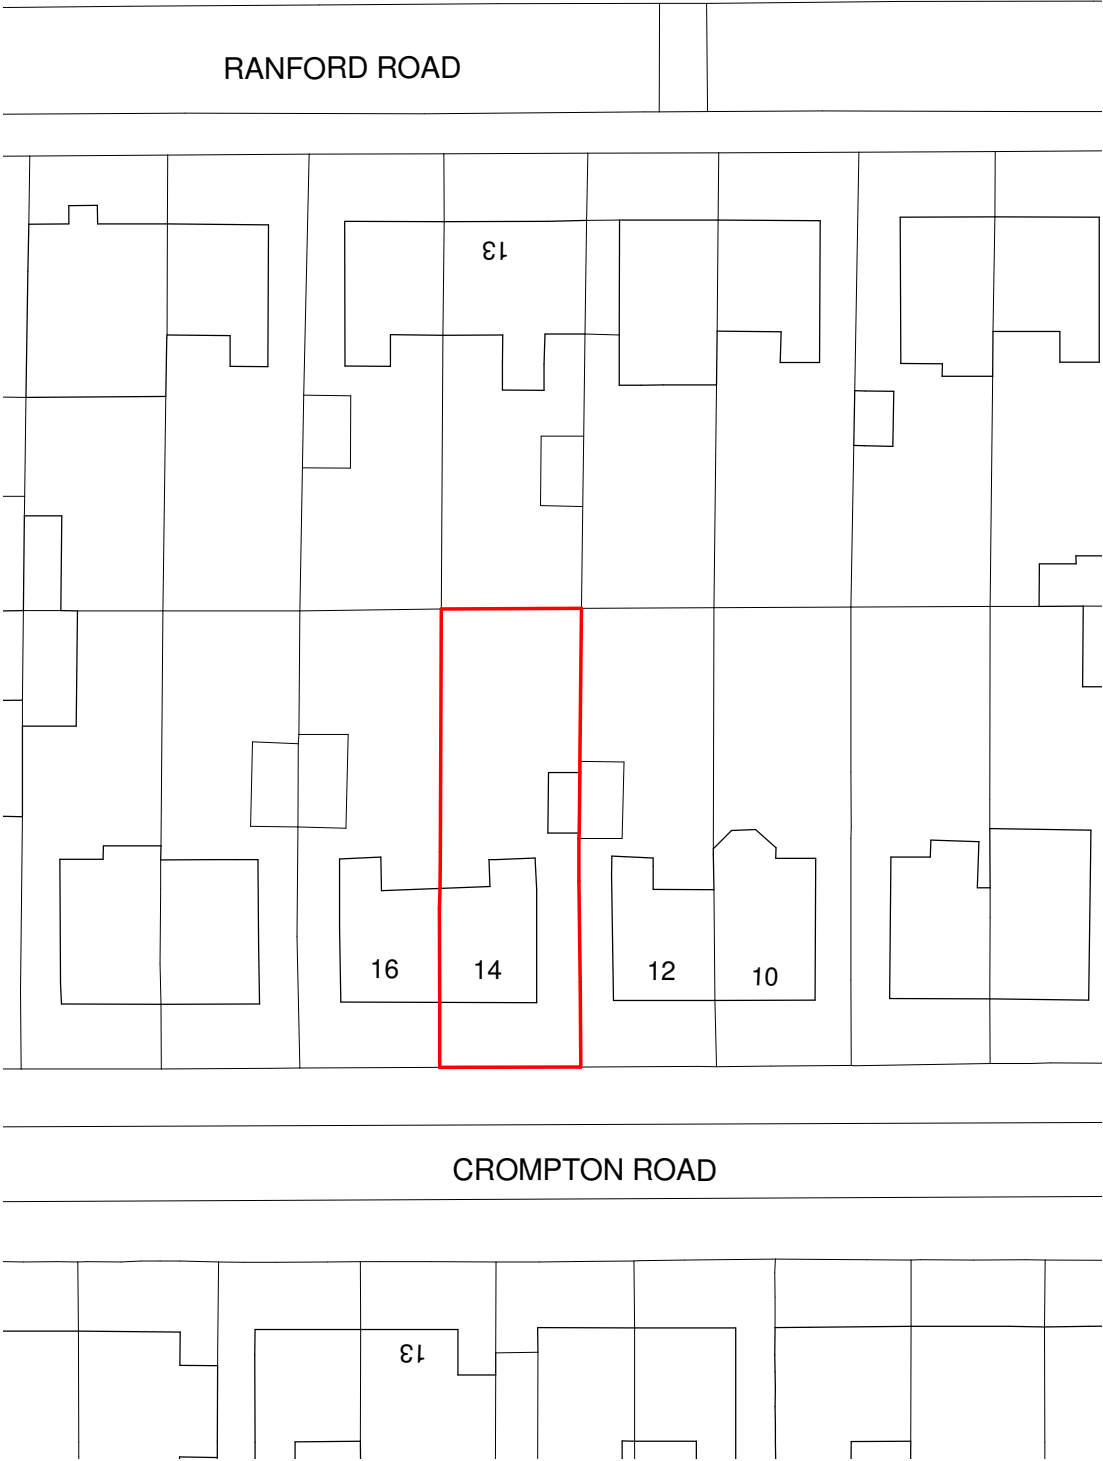

OS Site Plan - Existing
1 : 500

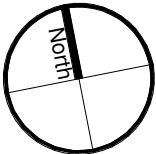

© COPYRIGHT
This drawing remains the copyright of Gareth King
Architects Limited and may not be reproduced in any form
without written consent.

DO NOT SCALE FROM THIS DRAWING
The Contractor shall check and verify all dimensions and
conditions on site and report any discrepancies before
commencing.

A	06/10/22	Planning Issue
Rev	Date	Amendment

Client	-
Project	14 Crompton Road, Levenshulme
Drawing	Existing Site Plan

Ref.	22022-1001-A
------	--------------

Date	24/07/22	Scale	As indicated A3
------	----------	-------	-----------------

Status	Design	Planning	Tender	Construction	As Built

Gareth King Architects

56 Welman Way Altrincham WA15 8WD	07812 346 283 gk@garethkingarchitects.com www.garethkingarchitects.com
---	--