


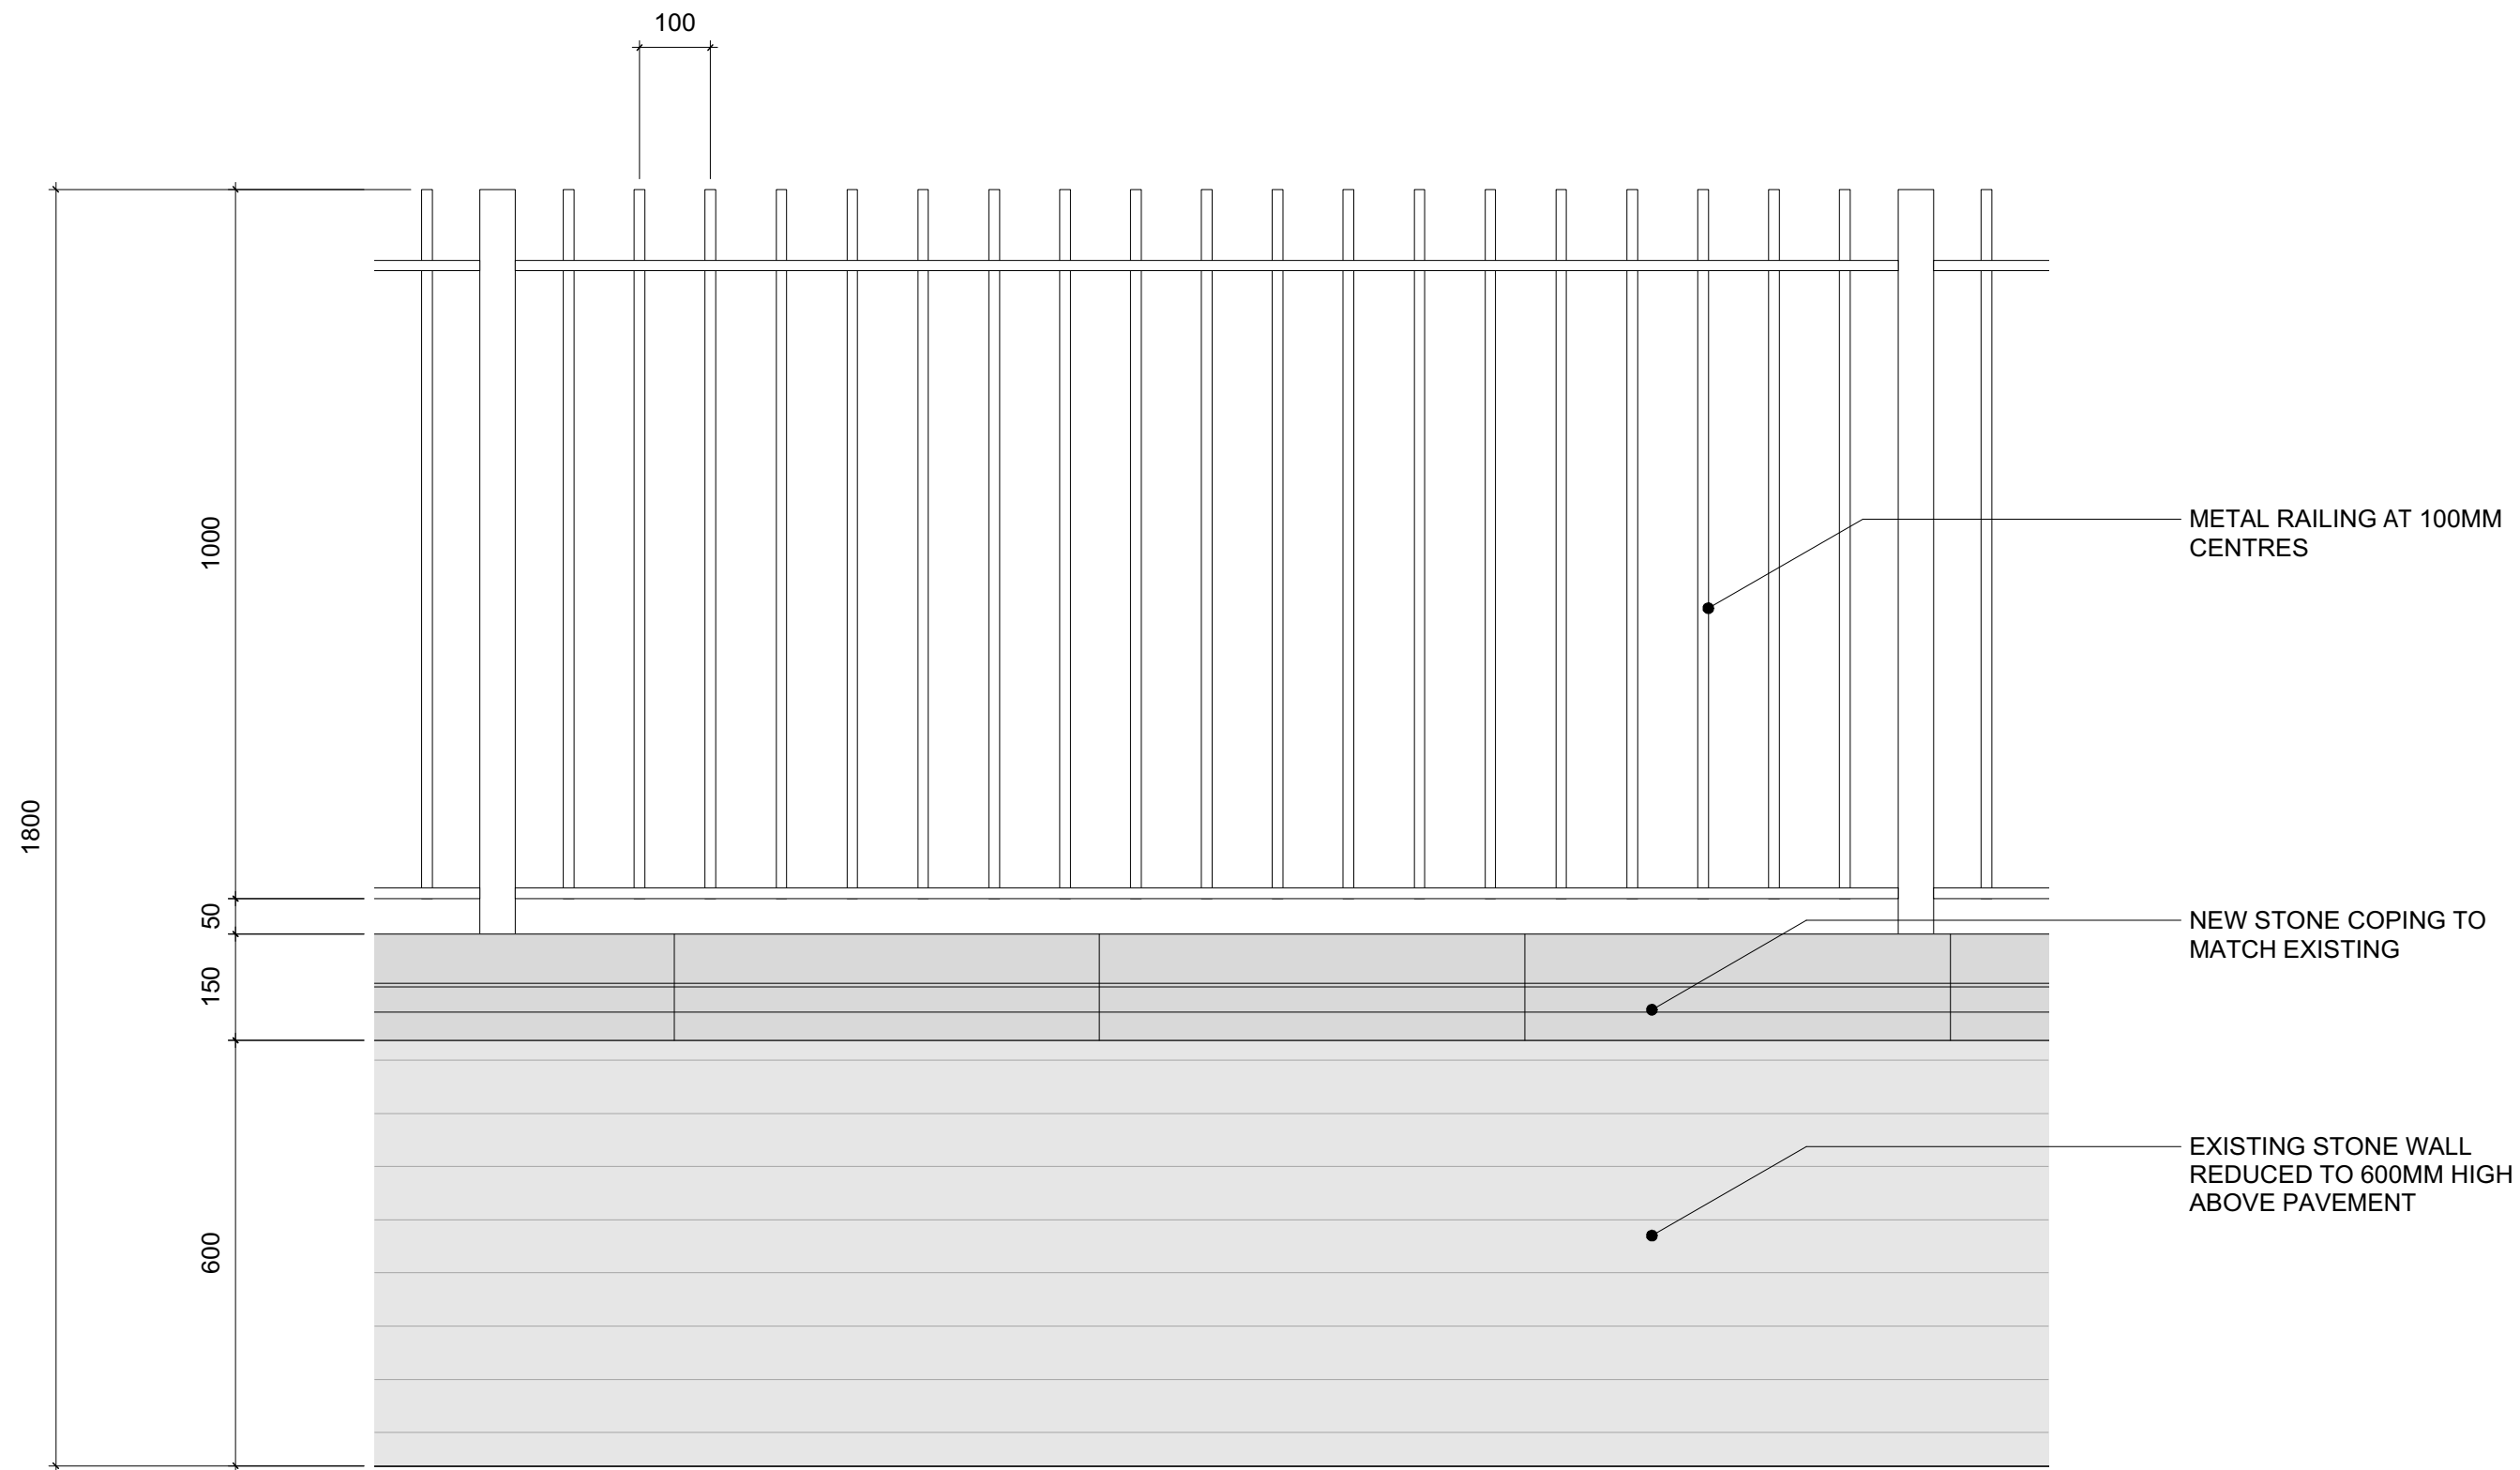


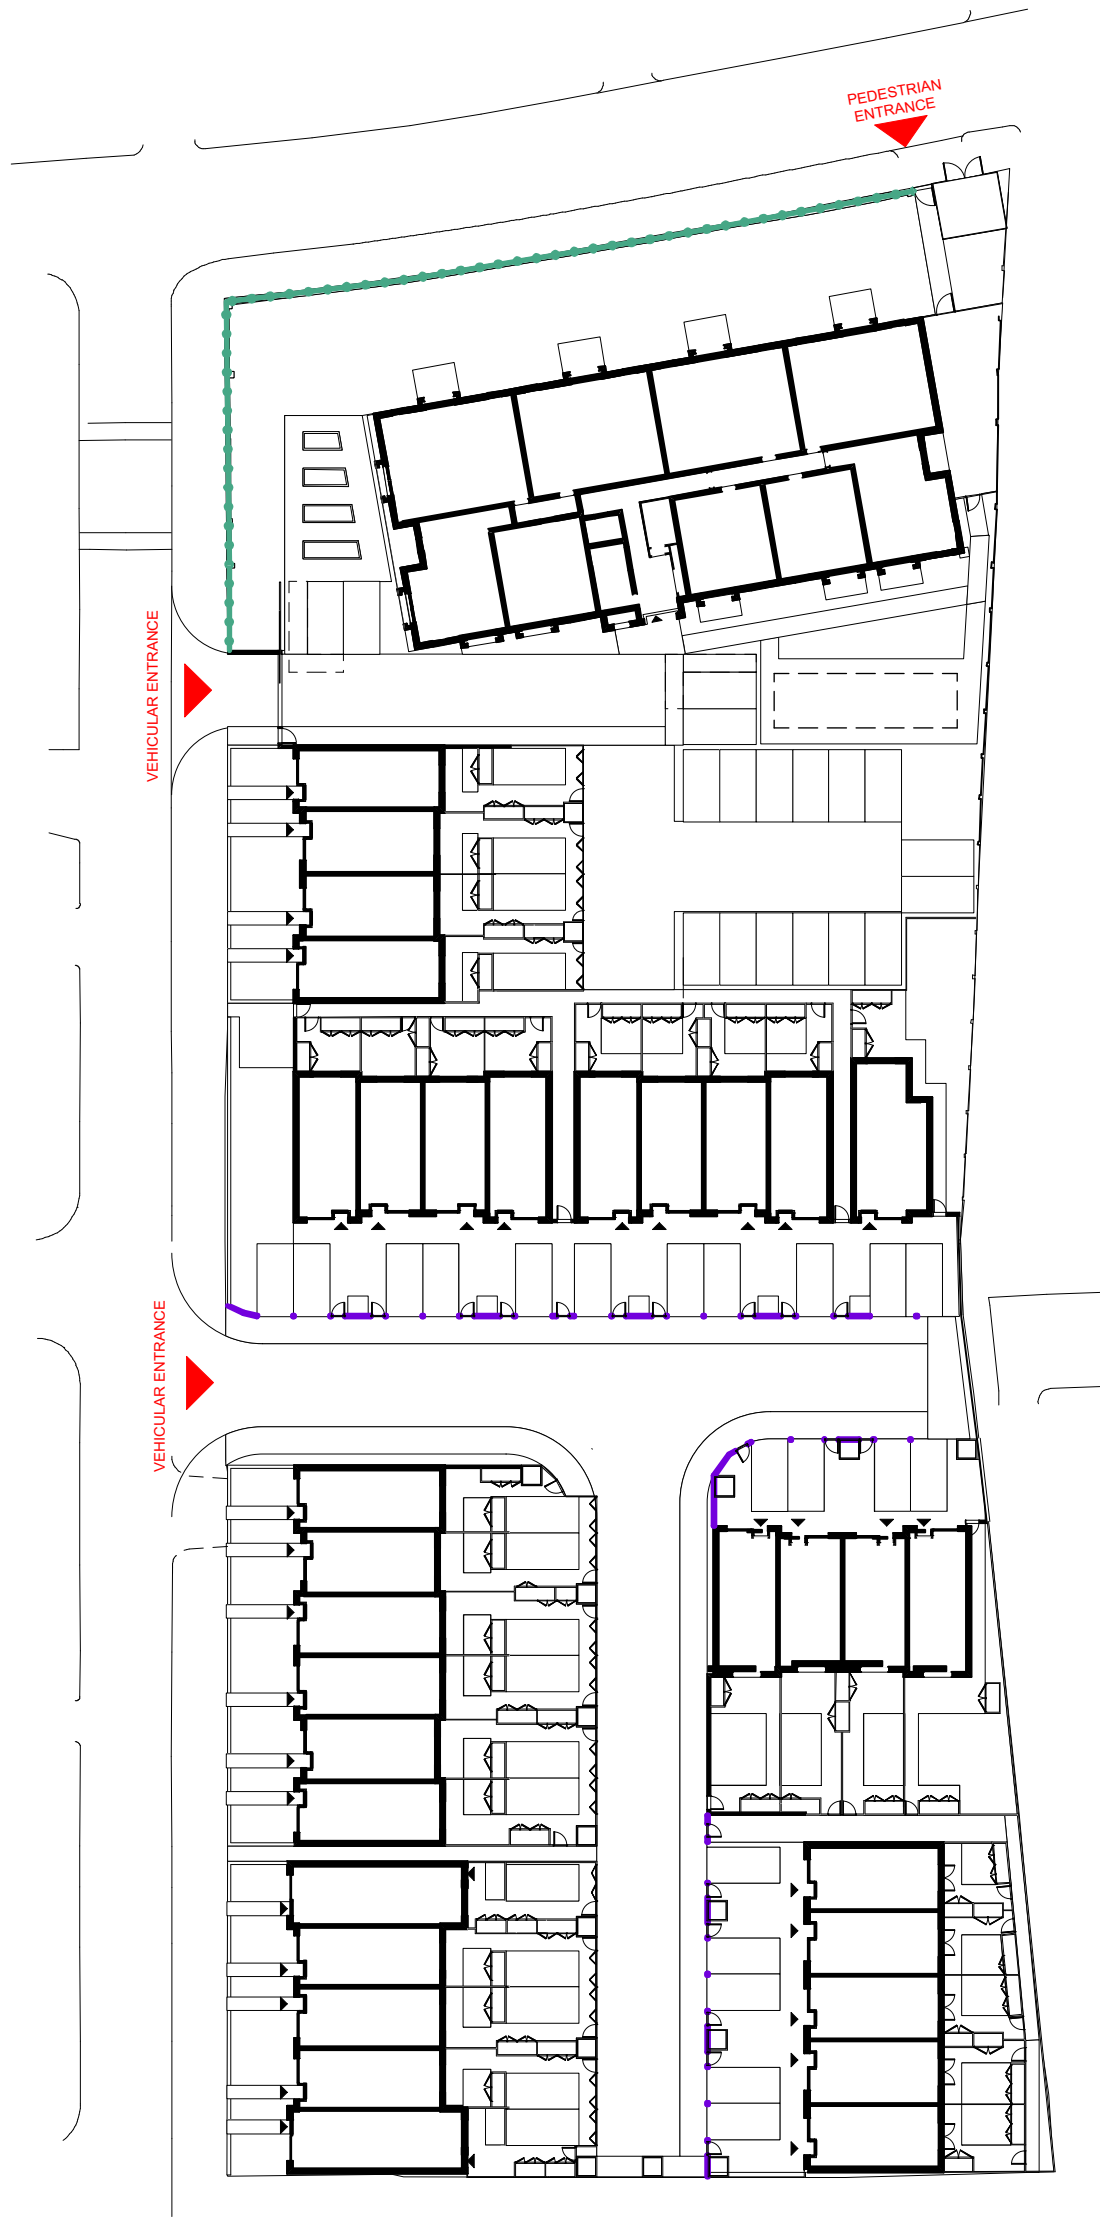


BOUNDARY TO DAISY BANK ROAD ELEVATION
1:10@A1

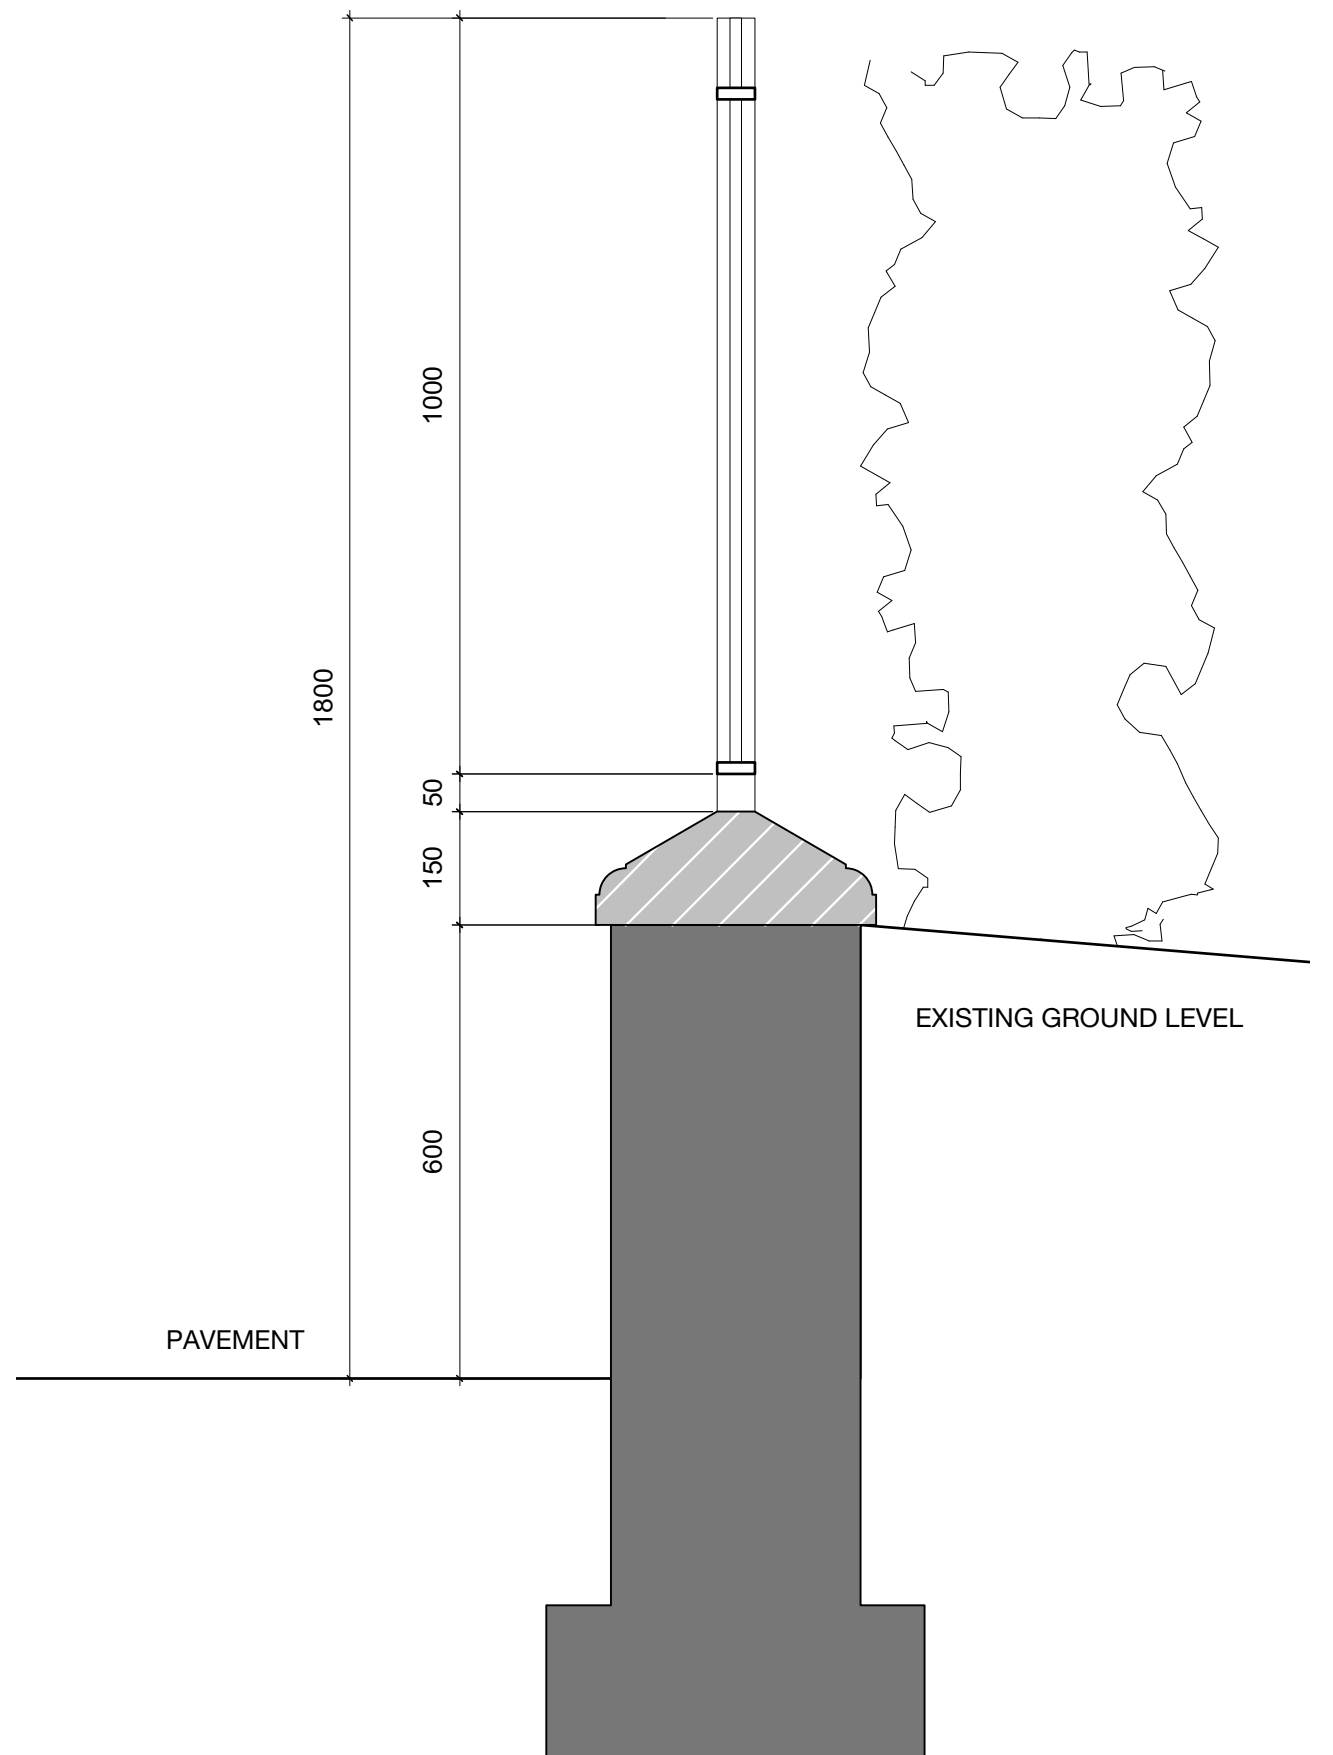

BOUNDARY TO DAISY BANK ROAD SECTION
1:10@A1

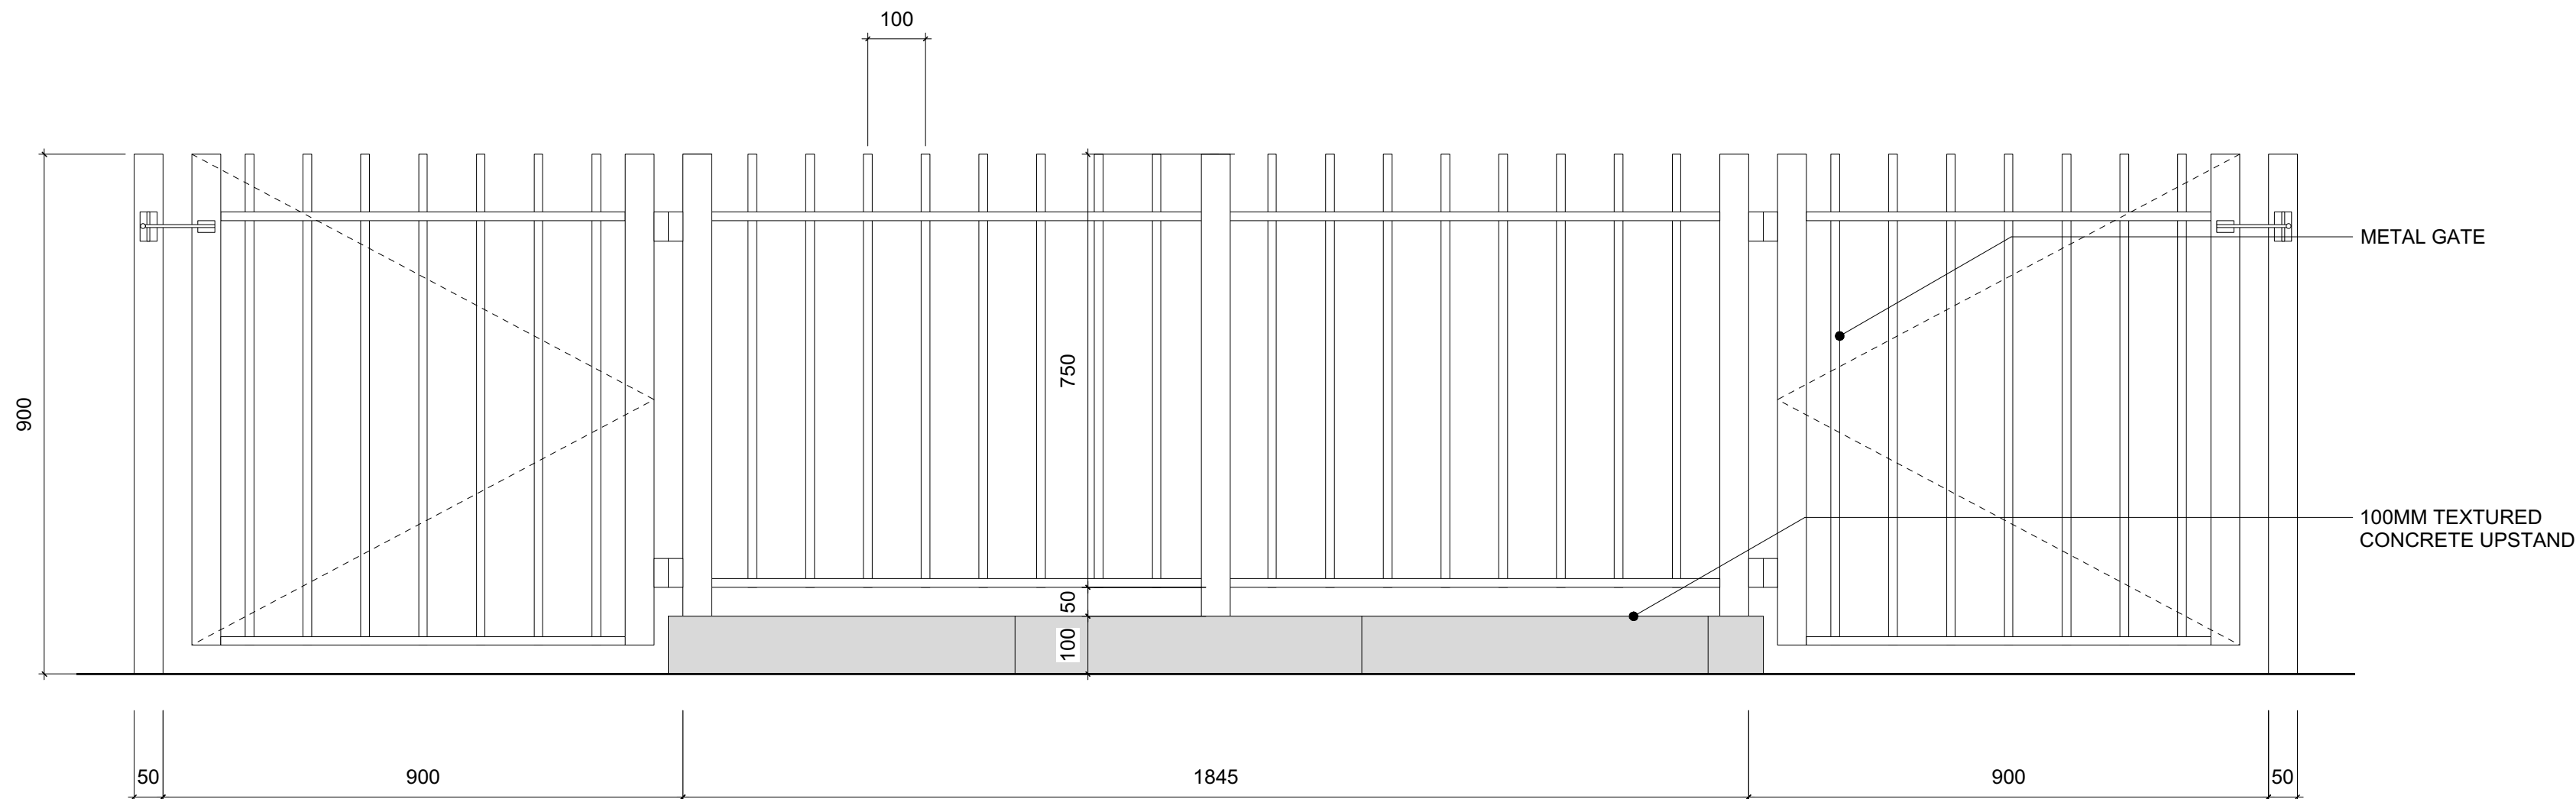

METTAL RAILING TO FRONT DRIVES ROAD ELEVATION
1:10@A1

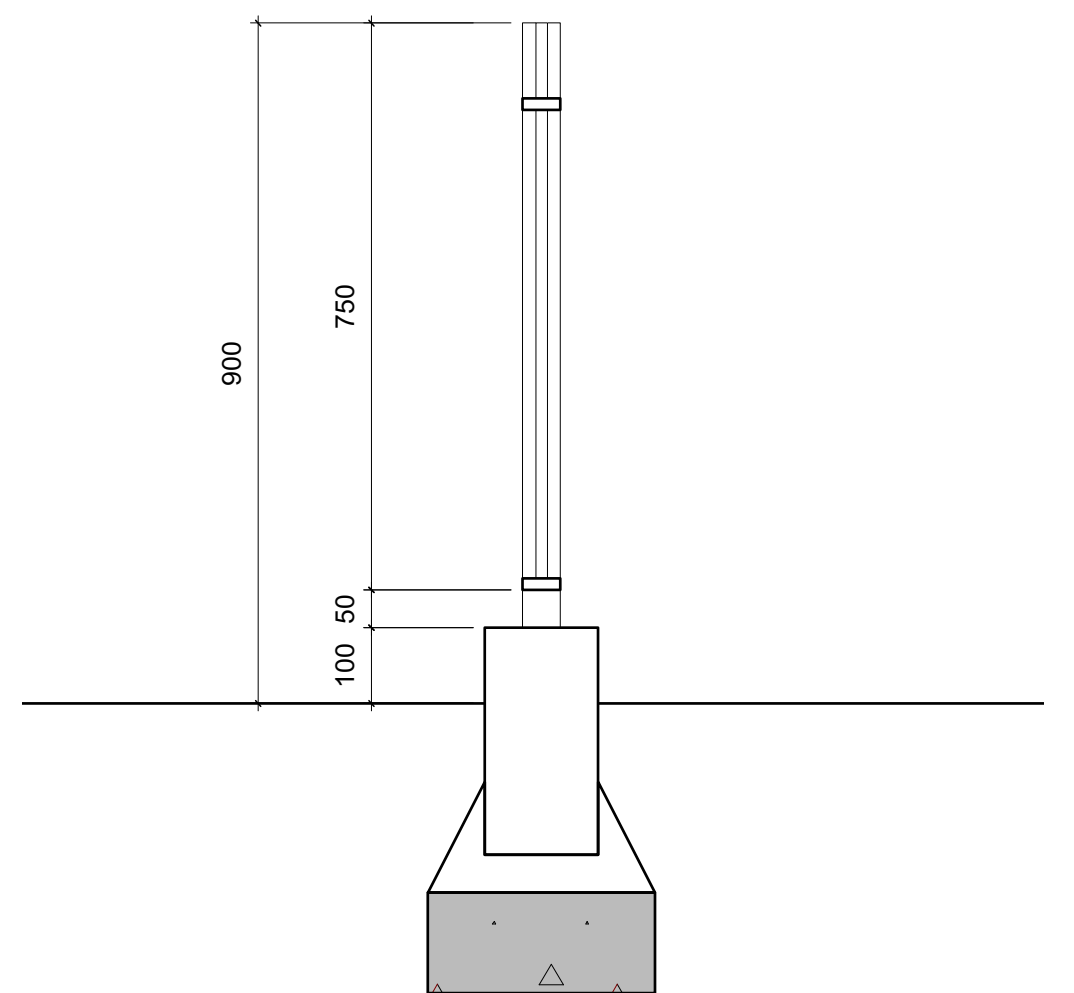

METAL RAILING TO FRONT DRIVES SECTION
1:10@A1

EXTERNAL WORKS DETAILS
1:10 @ A1

PLANNING

IMPORTANT NOTES:

REVISION	DATE	DESCRIPTION

CLIENT: BRITANNIA GROUP
PROJECT: PROPOSED RESIDENTIAL DEVELOPMENT
ADDRESS: VICTORIA PARK PROBATION CENTRE
DRAWING TITLE: EXTERNAL WORKS DETAILS
SCALE: 1:10 @ A1
DATE: JUNE 2023
DRAWING NO: A662_P_920

OLLIER SMURTHWAITE ARCHITECTS
40 King Street, Manchester, M2 6BA
T 0161 883 0838
F 0161 883 0839
E mail@olliersmurthwaite.com