

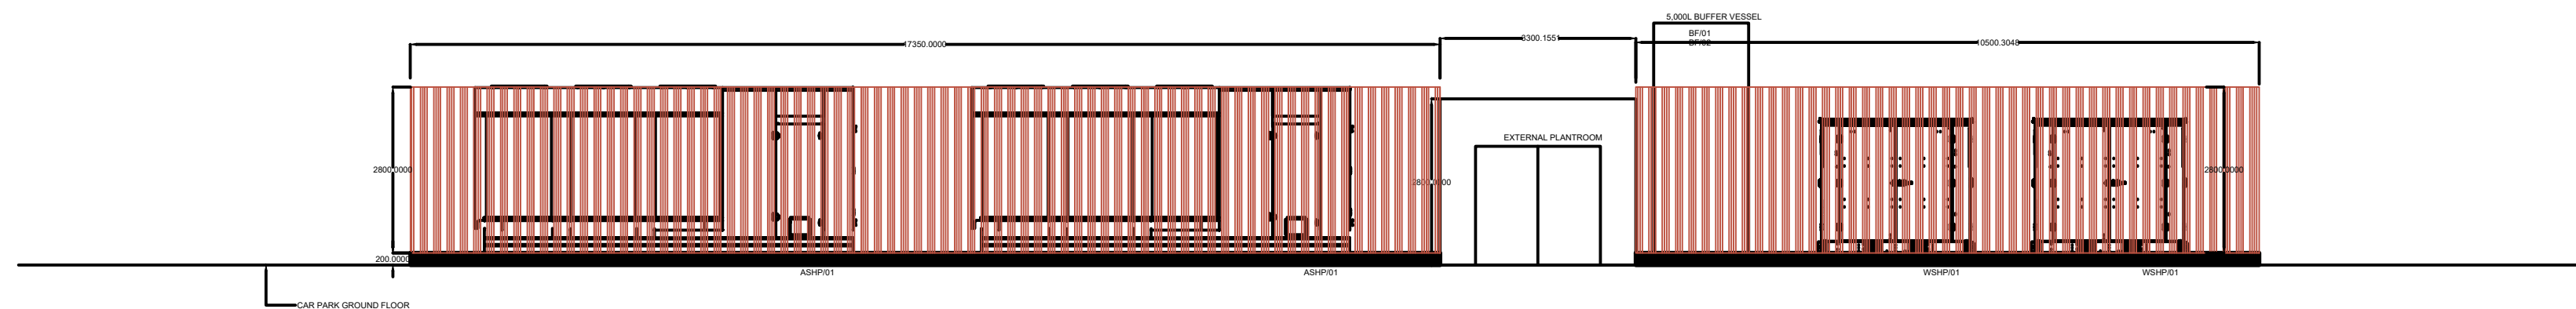


Notes:

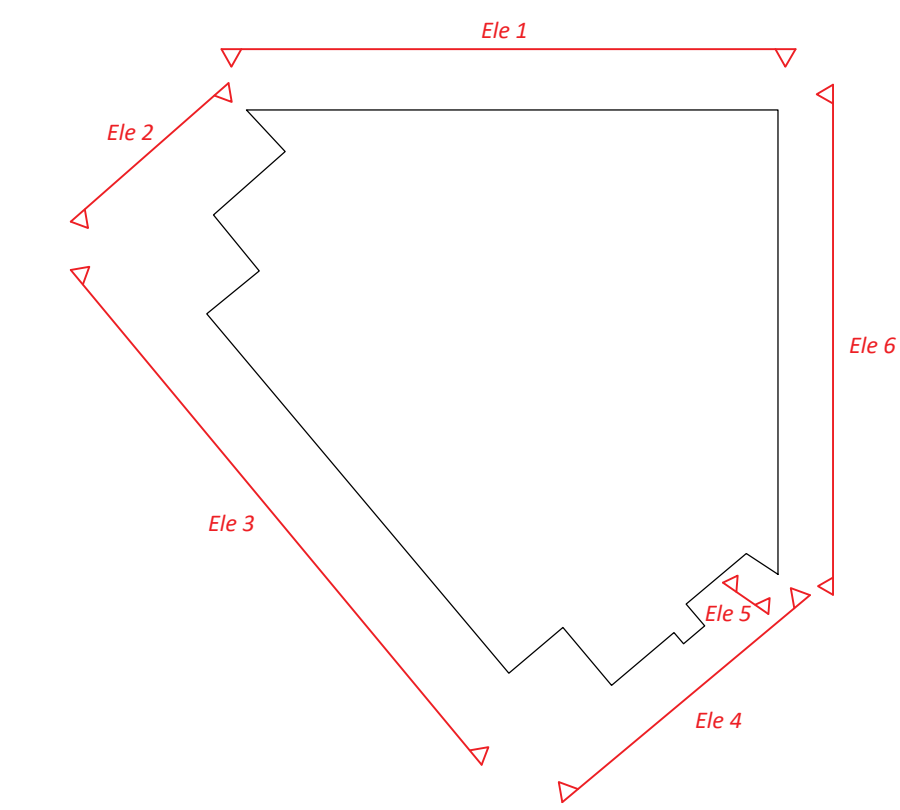

**ELEVATION AA: ASHP
COMPOUND
SCALE 1:50@A1**

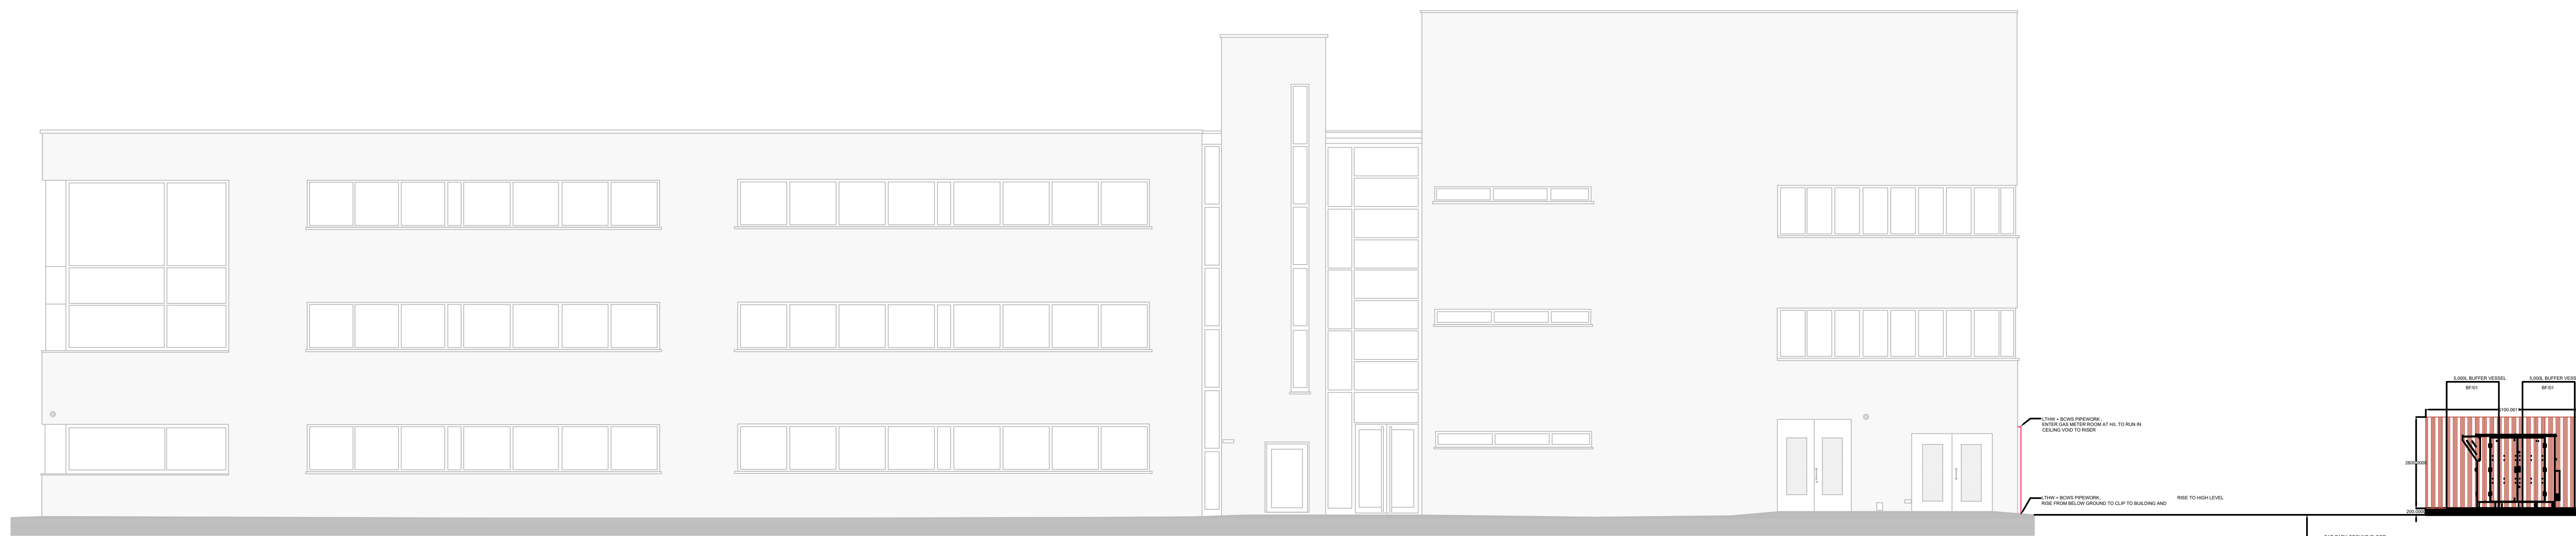

**ELEVATION BB: ASHP
COMPOUND
SCALE 1:50@A1**

Scale (m)
1:100
0 5 10

Copyright: All rights reserved. This drawing must not be reproduced without permission from AA Projects Ltd. Do not scale off this drawing. All dimensions are to be checked on site by contractor / sub-contractor. Any discrepancies to be reported to AA Projects Ltd.

Rev	Date	Revision notes	By	Check
-----	------	----------------	----	-------



L2 Pilkington Court
Sinclear Way
Prescot Business Park
Prescot
Liverpool
L34 6DG
Tel: 0151 430 2340
www.aaprojects.co.uk

Office Locations
Birmingham, Leeds, Liverpool, London, Manchester, Oxford, Rugby, Newcastle

Client Equans MCC	Drawing Title Arbeta Proposed ASHP Compound Elevations
-------------------------	--

Project Title PSDS Arbeta	Drawn JL	Date 21.12.22
	Checked MW	Date 21.12.22

AO	DWG No: 19972-OCP-115	Scale: 1:100	Revision	-
----	-----------------------	--------------	----------	---