


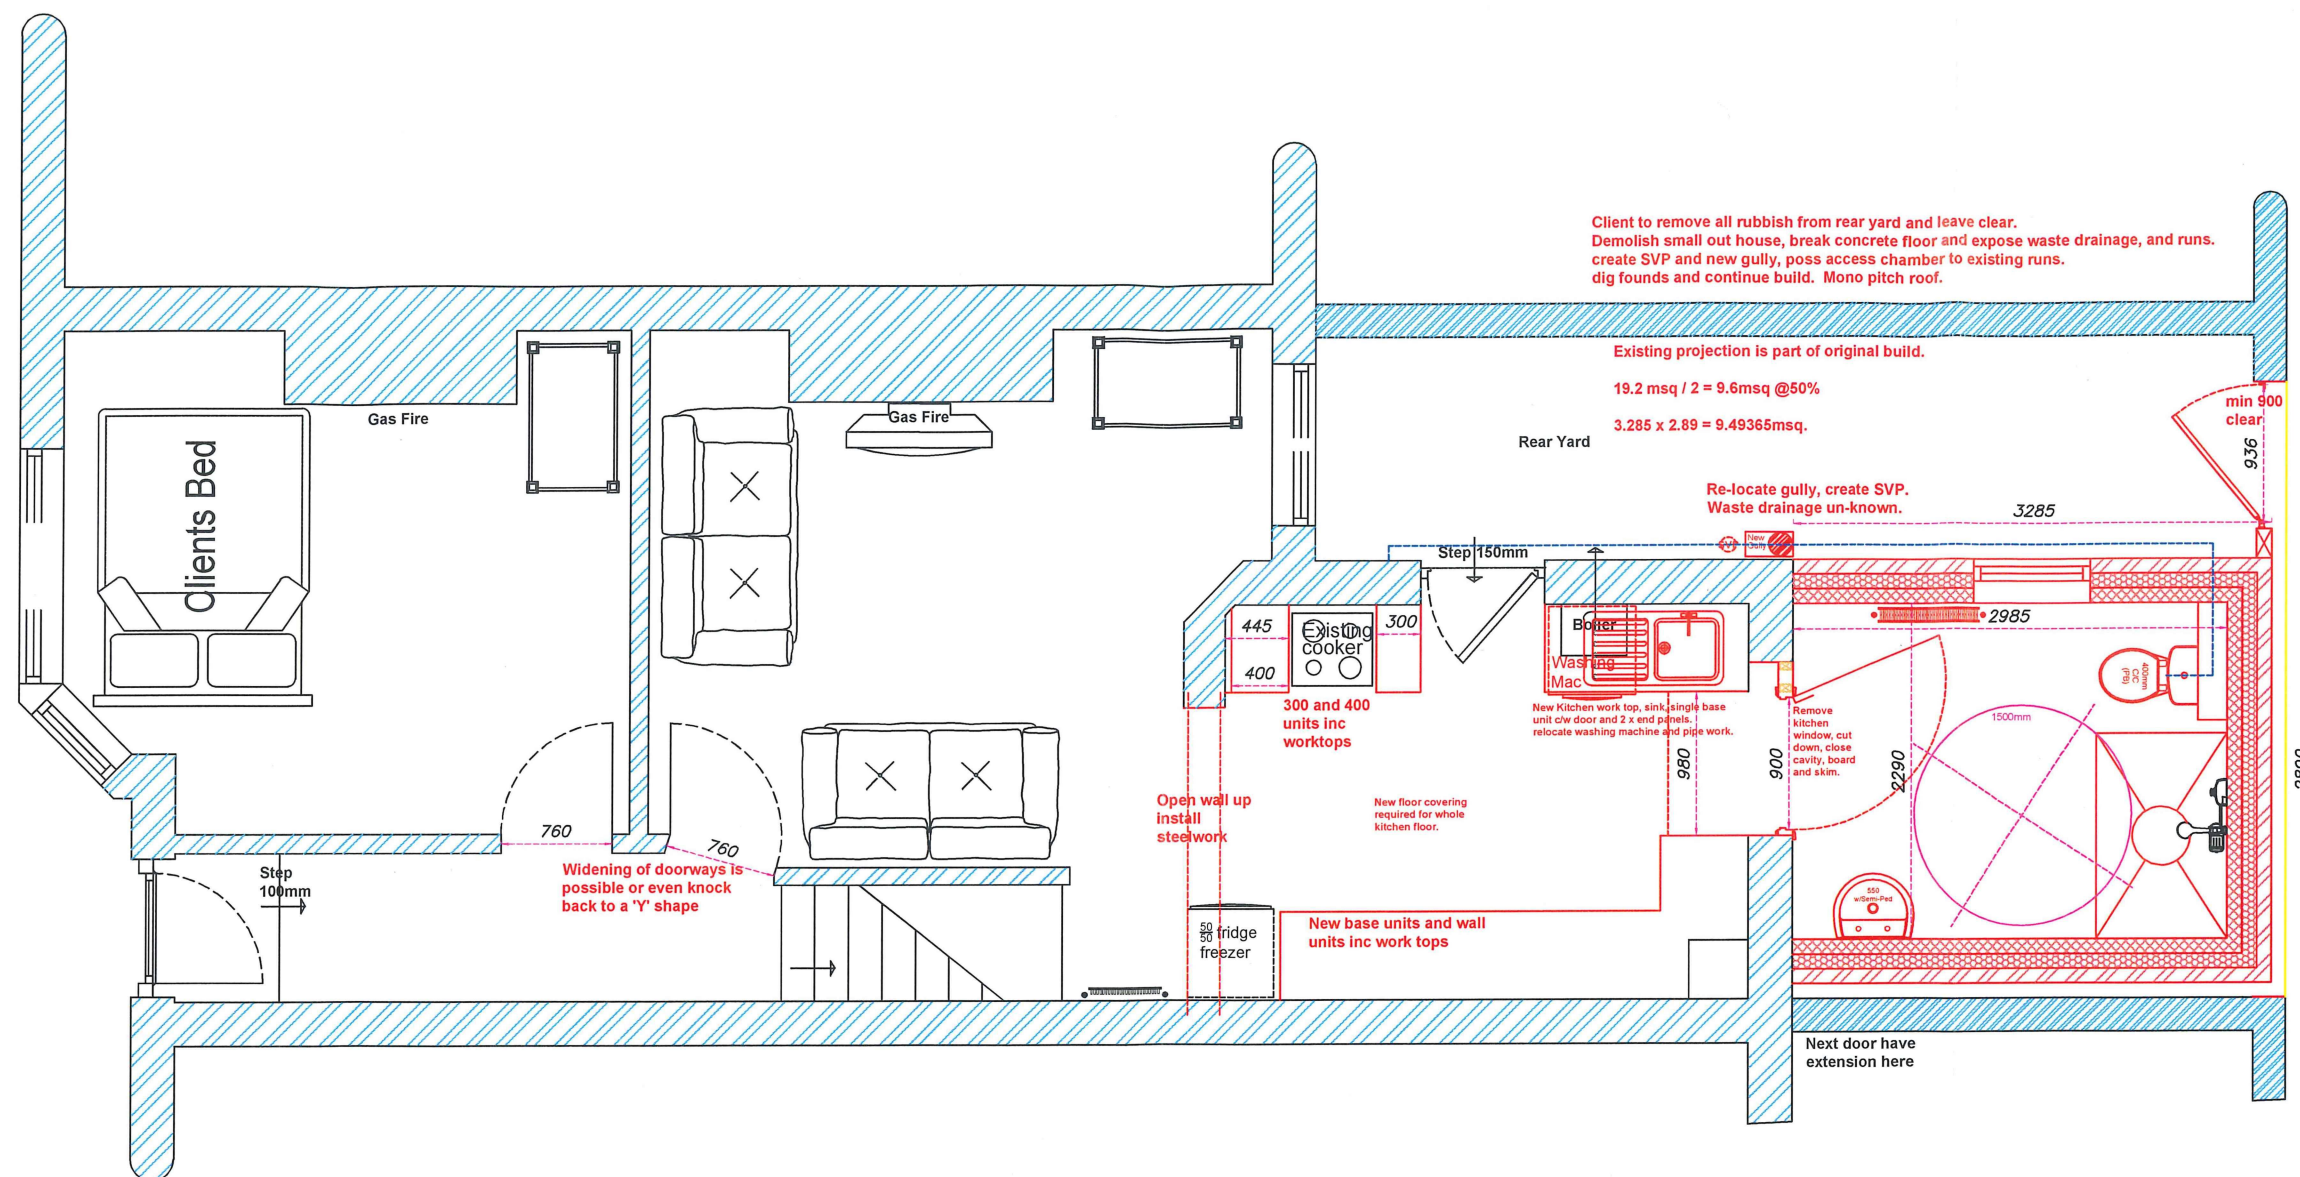

I agree to M.L.C.O.'s proposed plans
Signed *Neil Brickles*
Date 14.12.22

 **Manchester Local Care Organisation**
Leading local care, improving lives in Manchester, with you



Manchester Equipment & Adaptations Partnership

Neil Brickles - Technical Officer.
Manchester Local Care Organisation.
Directorate for Children and Families.
Unit 1, 29 Poland St. Ancoats.
Manchester.
M4 6AZ
neil.brickles@manchester.gov.uk
Tel No : 0161 277 1704 - 07903 244482

Date:
27/01/2022

Scale / Paper:
1 : 50 @ A3

Revisions / Options

No.	Date.	Sig.
Rev.1	21/03/2022	NB
Rev.2	12/07/2022	NB

Feasibility - GF LAS inc WC.

Mr Mohammed Khan
53 Northmoor Road
Manchester
M12 5QE