


THE BUILDER MUST CHECK THE SITE AND THE APPROVED DRAWINGS BEFORE COMMENCING THE WORKS AND MUST TAKE ANY WORKING MEASUREMENTS AS NECESSARY.ANY DISCREPANCY IN THE DRAWING MUST BE REPORTED TO THE CLIENT .

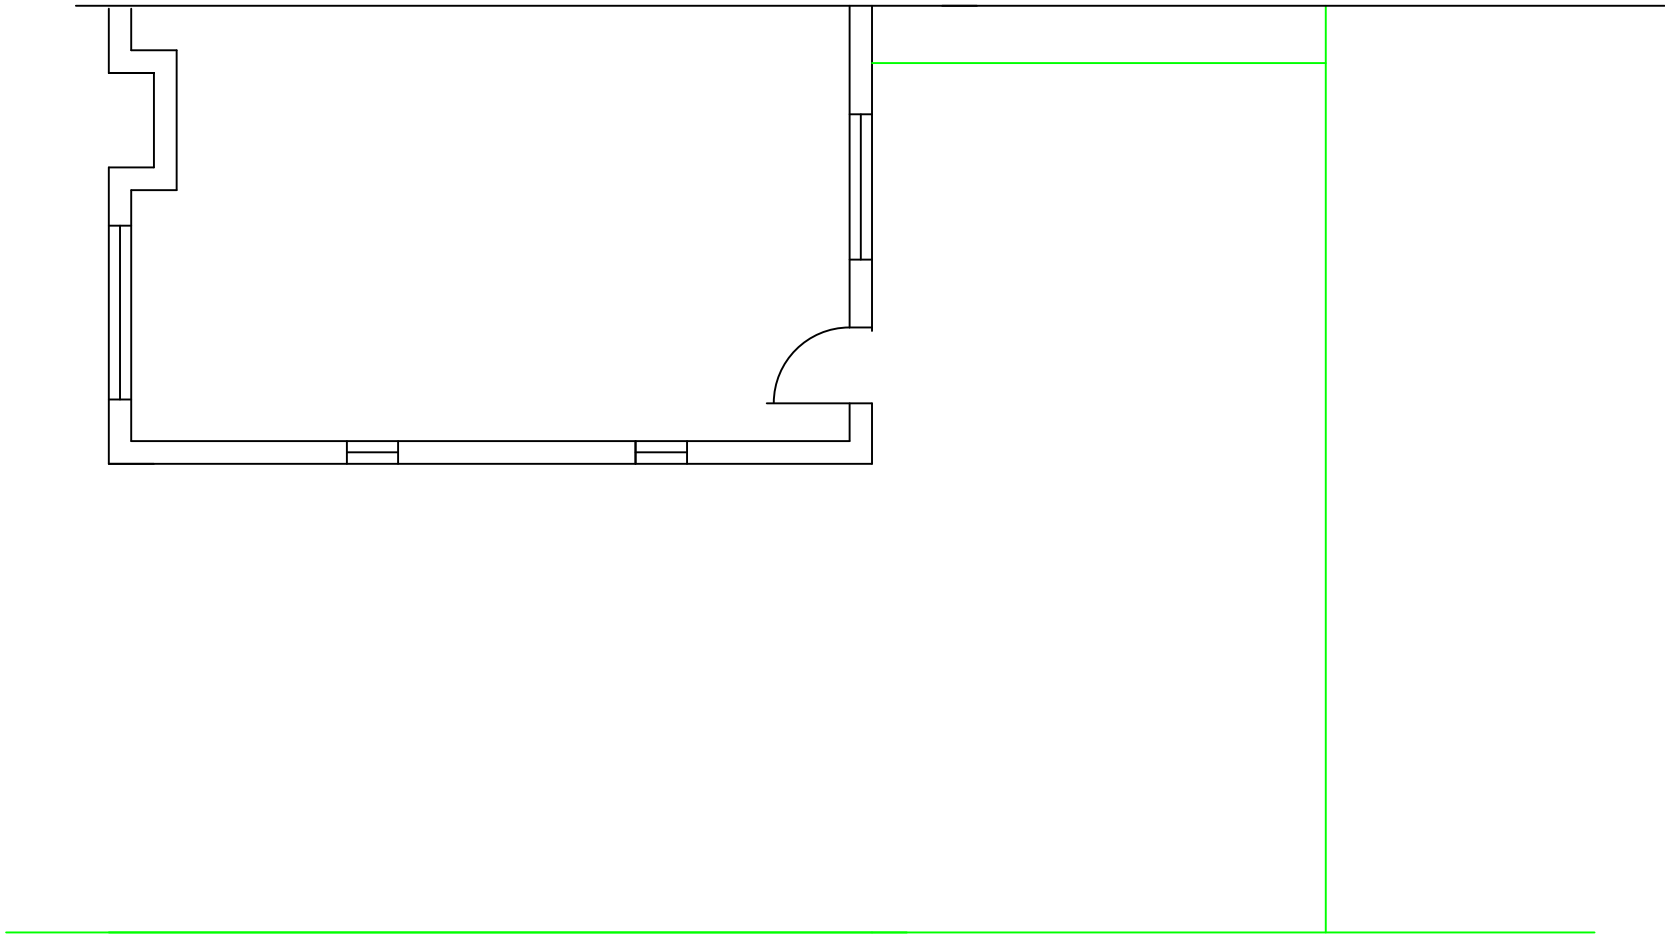

Site Layout Plan

H S H Engineering Design Services 428 Cheetham Hill Road Cheetham Manchester M8 9LE. UK 01617956385,07940197 333			
project title	Proposed ground floor extension a dormer at the rear to create an additional living space.		
client	Mr Sajid Janjua		
dwg. title	Existing Site Layout Plan		
dwg.no.	sheet no.	scale.	job no.
01		1:100 • A3	
6 Plymouth Avenue Longsight M13 0LZ			
drawn by.	checked by.	approved by.	date
TZ		-	Jan 2023