




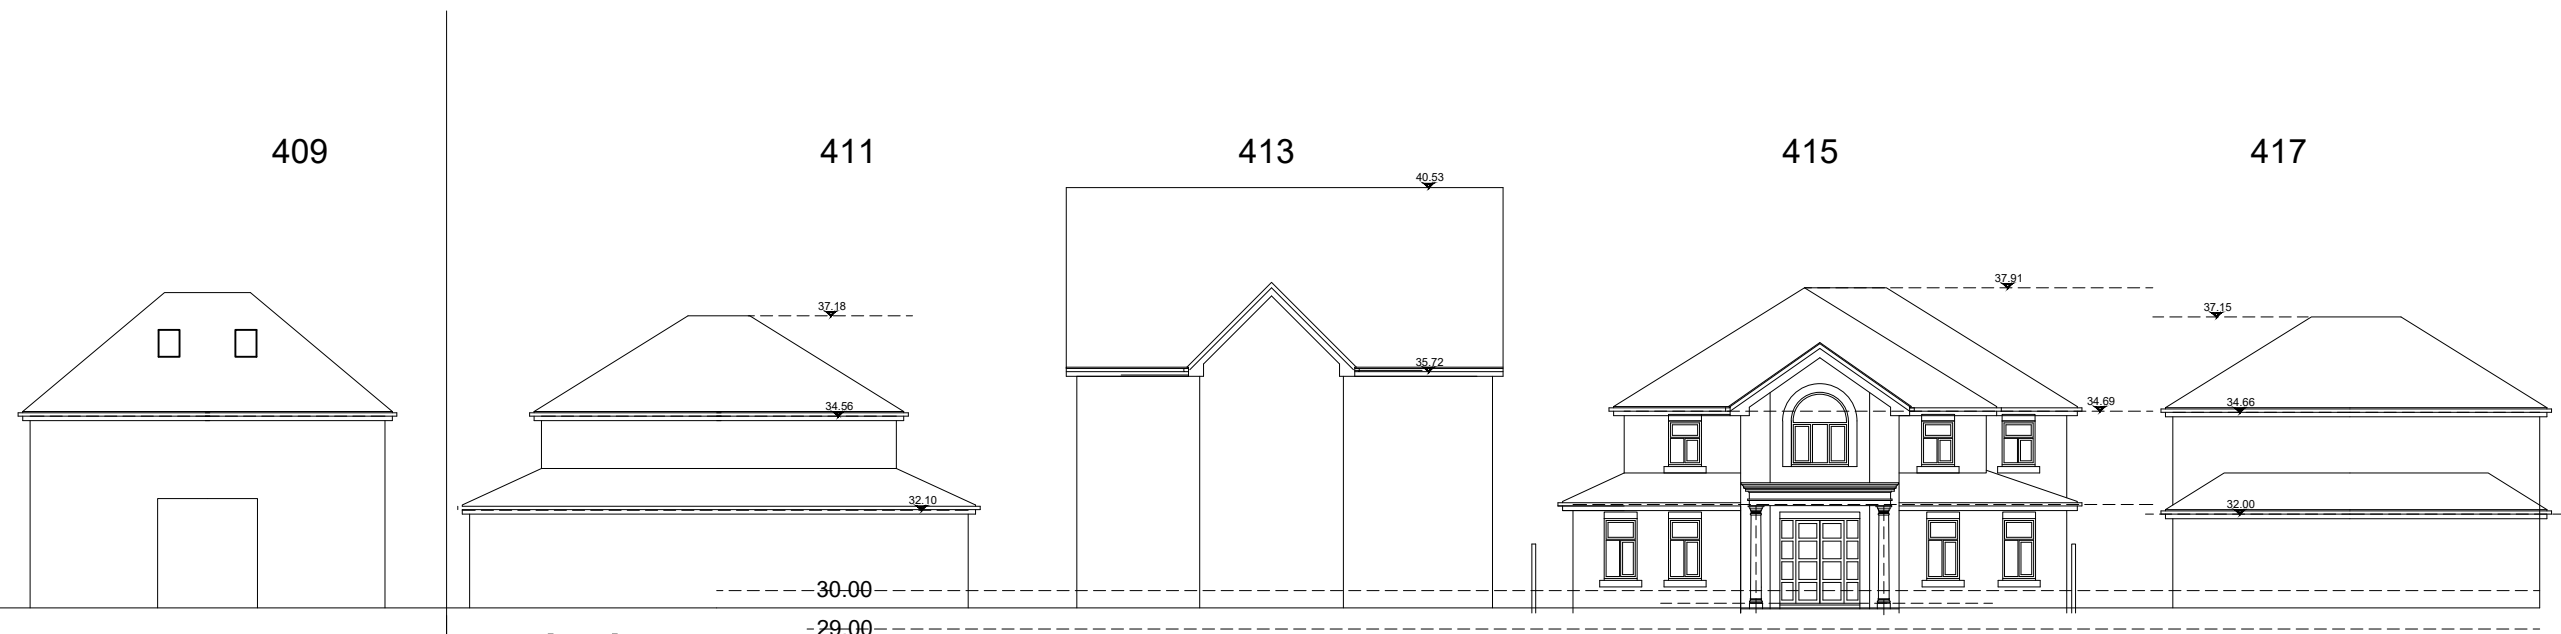

street scene as existing

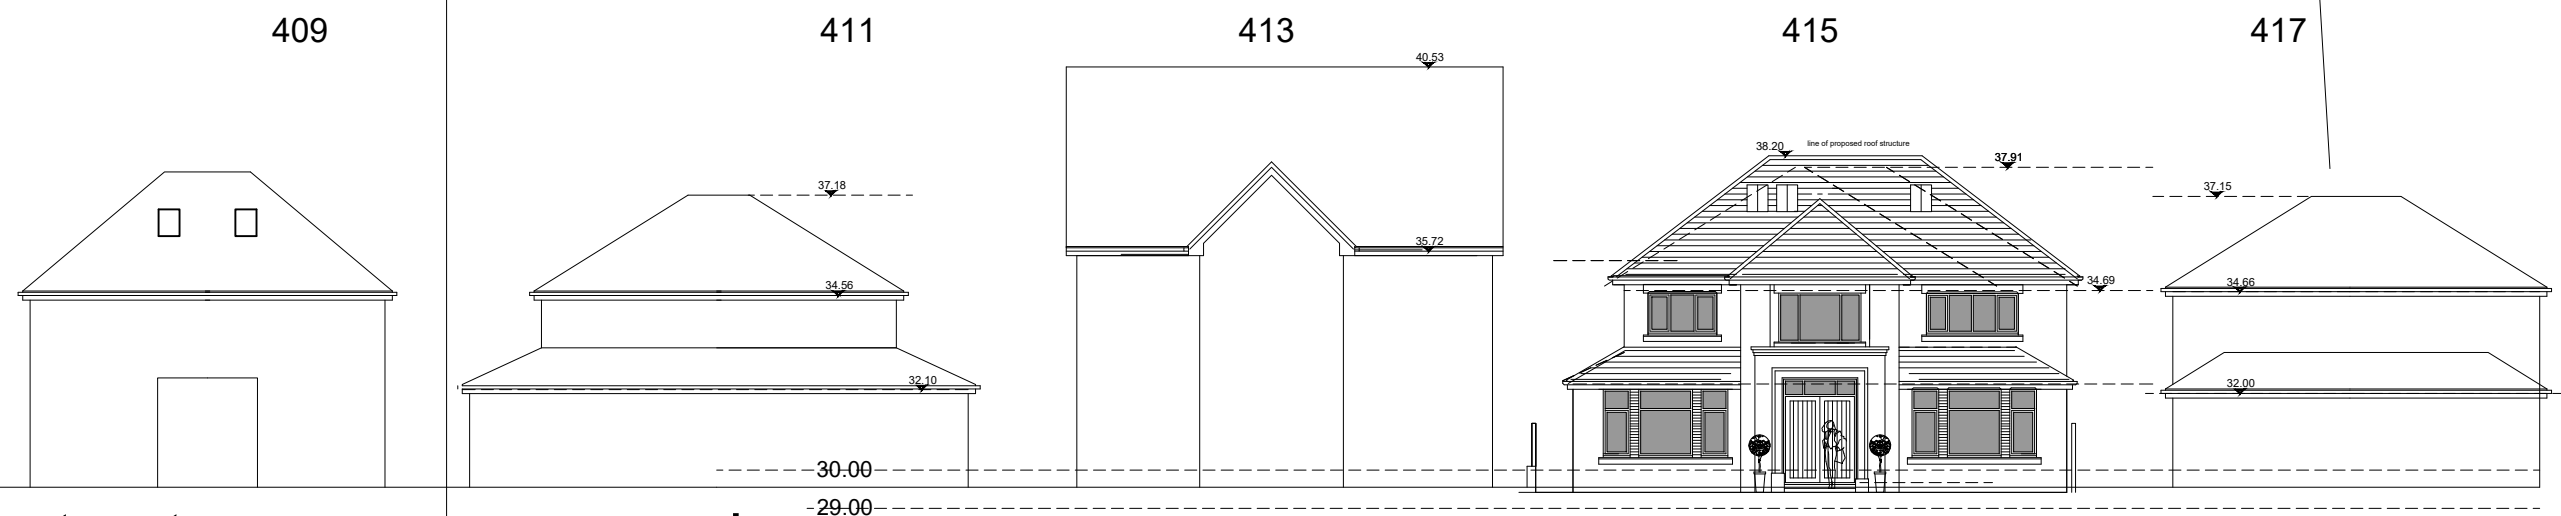

street scene as proposed

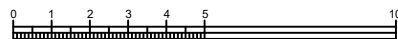

street scene

A	16/06/23	SWF	alterations as requested by planner
REV:	DATE:	DRAWN BY:	DETAILS:

●●●○ SW FOULKES Design

PROJECT:
Proposed alterations
415, Wilbraham Rd., Chorton
DRAWING:
street scenes - as existing and as proposed

DATE: Apr 23	DRAWN BY: SWF	CHECKED BY: -
SCALE: 1:200@A3	DRAWING NO: 511-03-926PC	REV: A

tel:- 07500042081
stevefoulkes@btinternet.com