



EXISTING GROUND FLOOR LAYOUT PLAN

56 Ashstead Road
Sale - M33 3PX
1:50@A3-MCEXPL01
Dimensions to be checked
on site by contractor

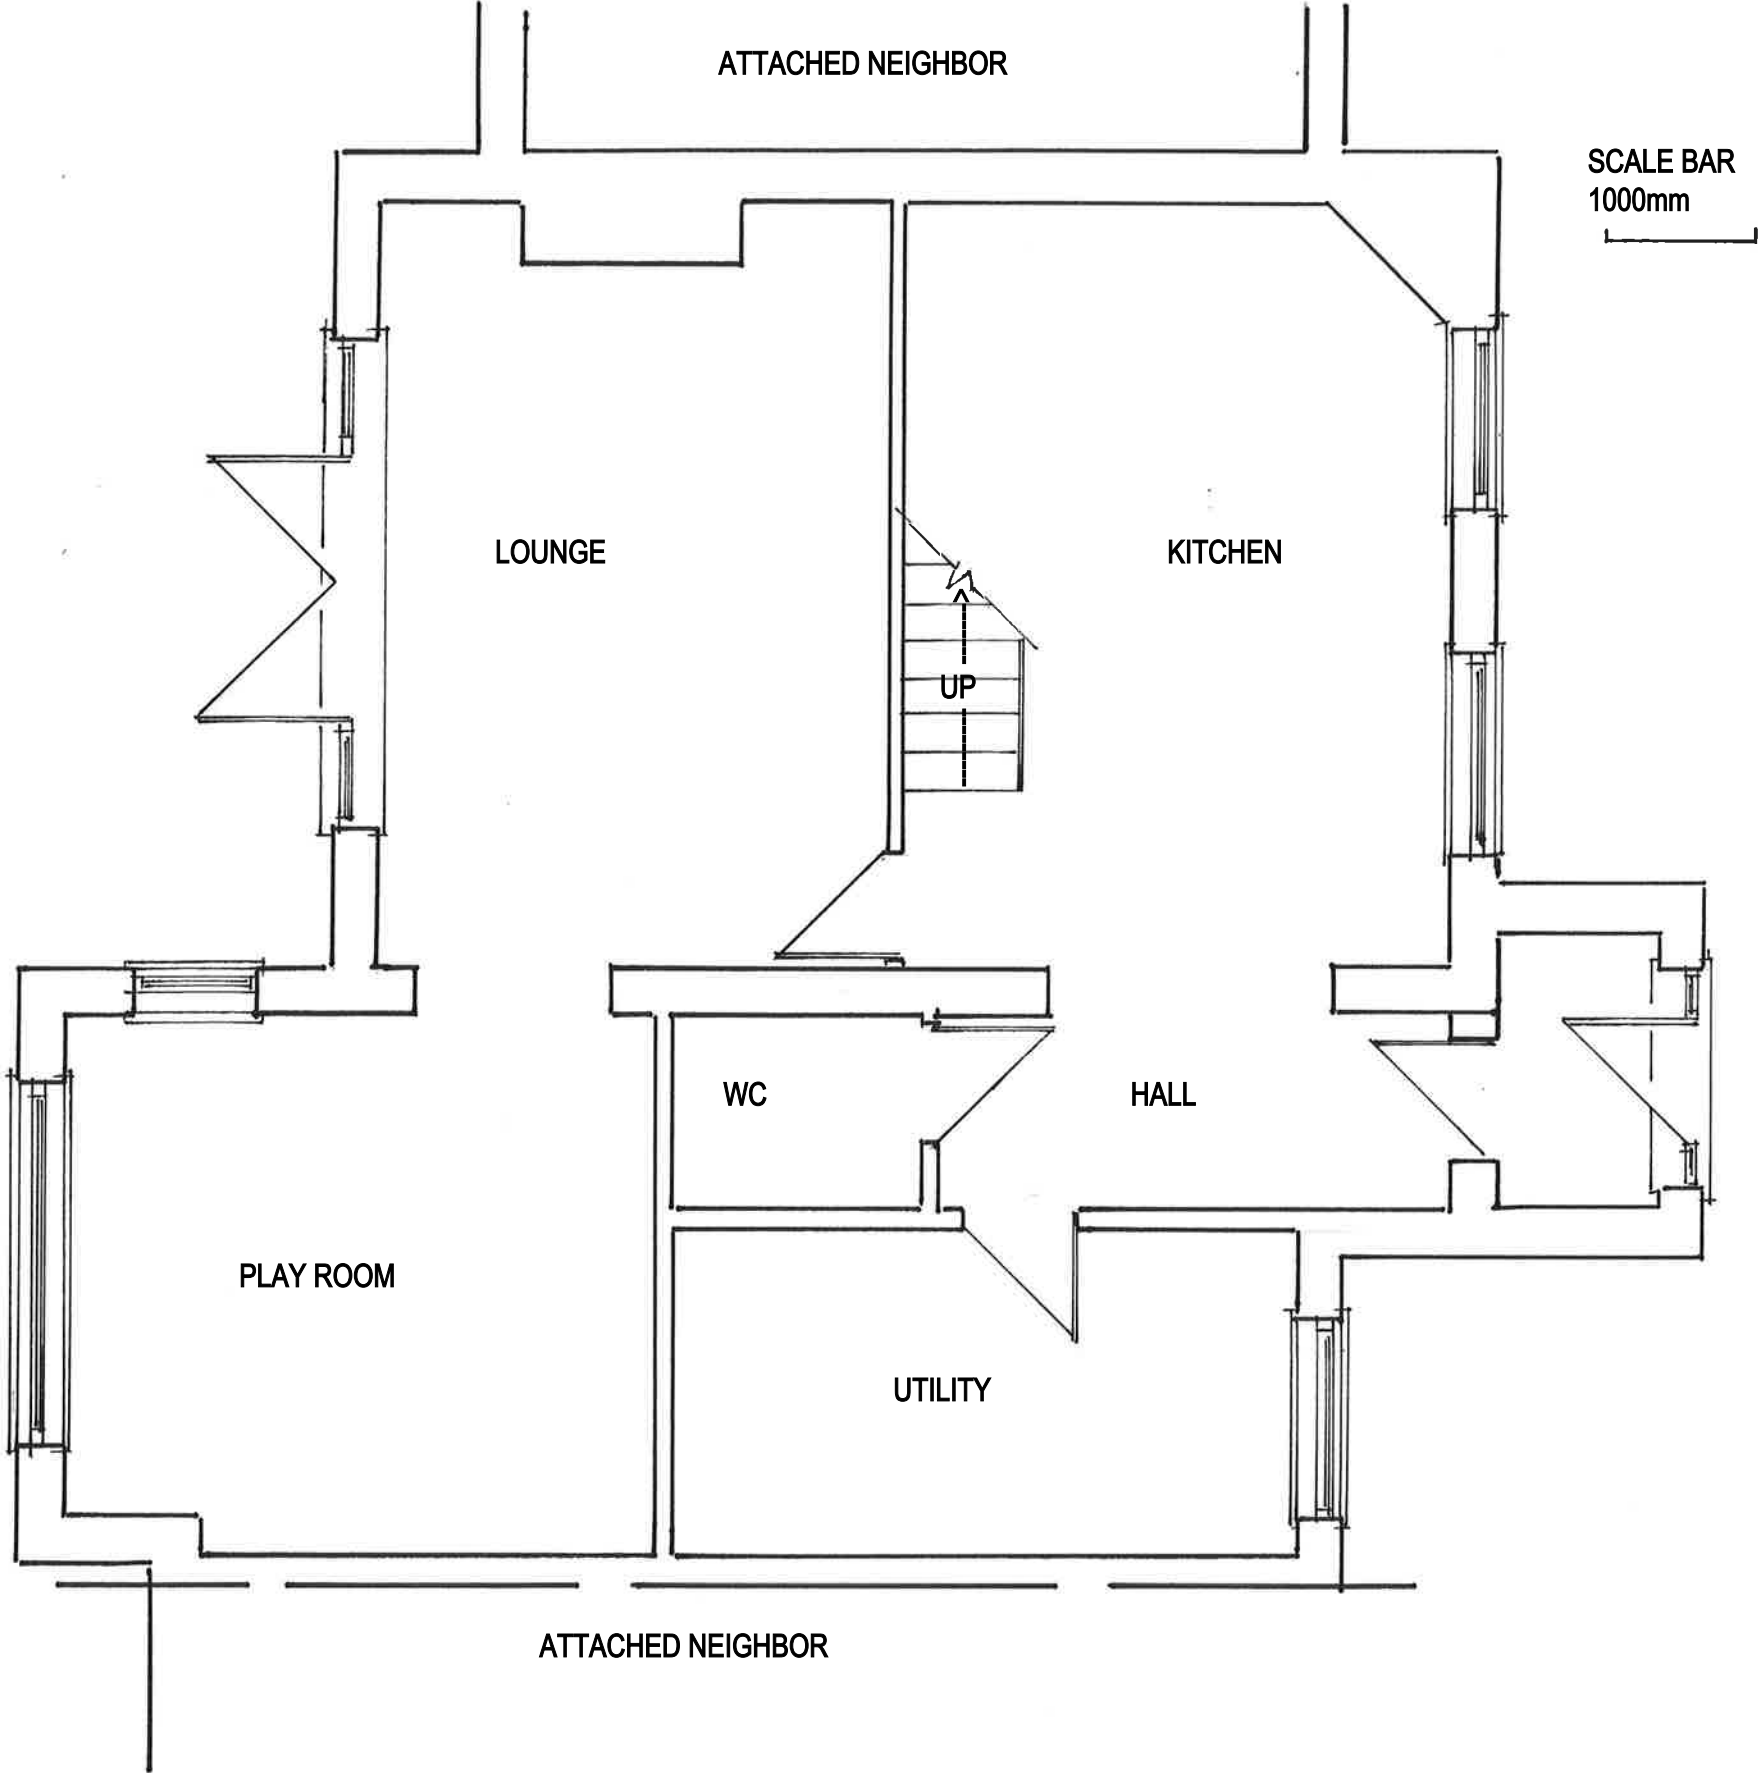

EXISTING FIRST FLOOR LAYOUT PLAN

56 Ashstead Road
Sale - M33 3PX
1:50@A3-MCEXPL02
Dimensions to be checked
on site by contractor

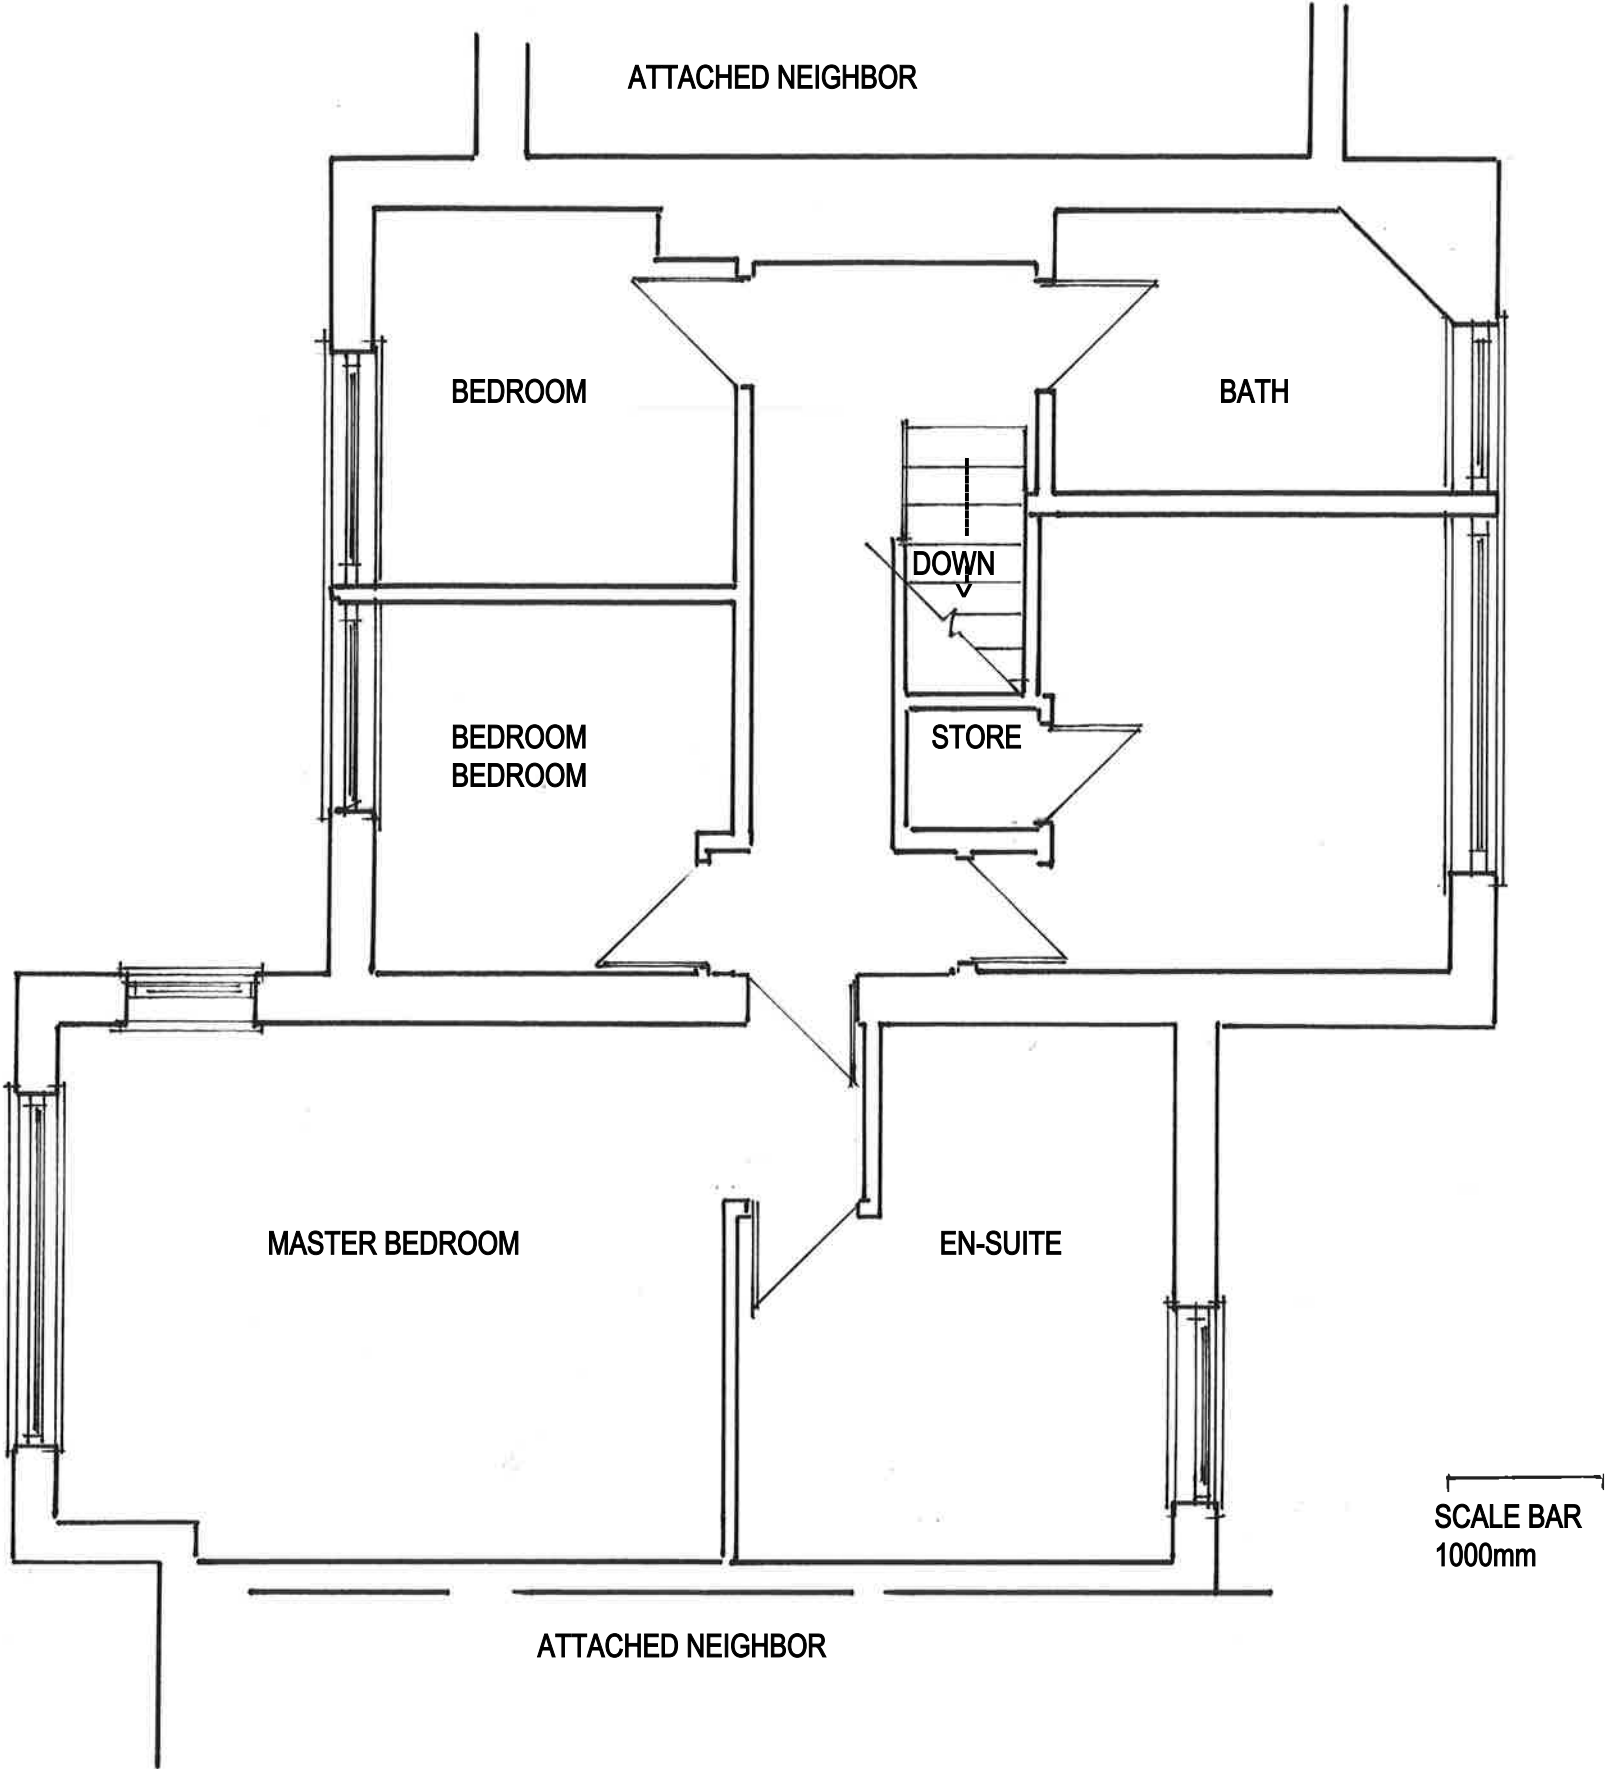

EXISTING SOUTH / REAR ELEVATION



EXISTING SIDE ELEVATIONS

56 Ashstead Road
Sale - M33 3PX
1:50@A3-MCEXPL04
Dimensions to be checked
on site by contractor

