


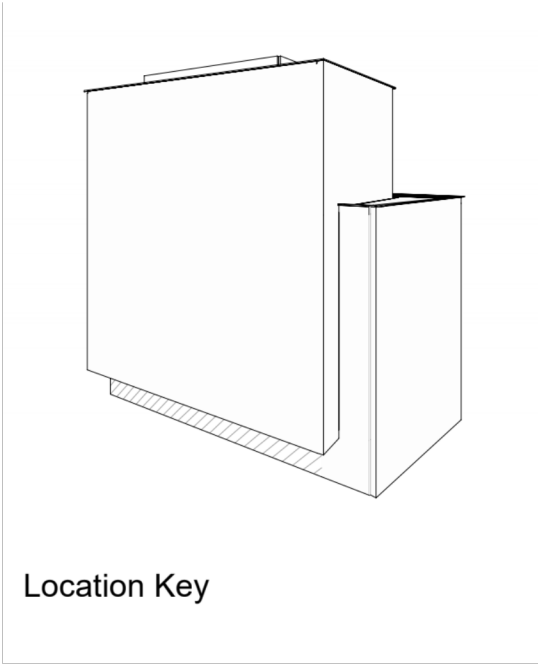


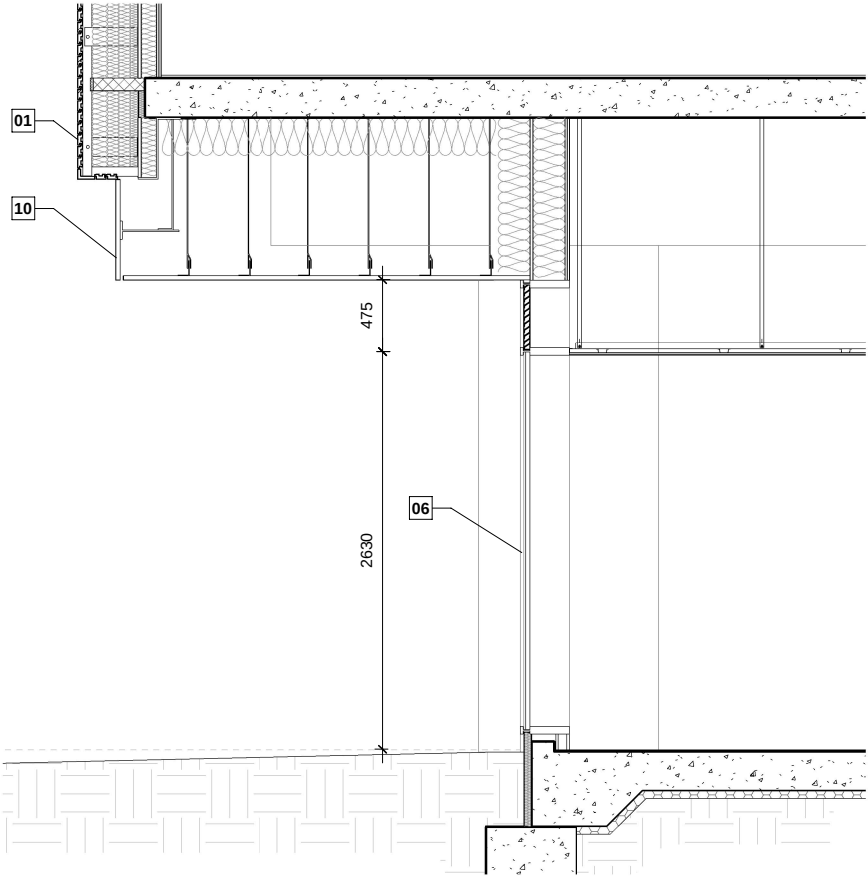

Section - Curtain Wall Glazing
1 : 50

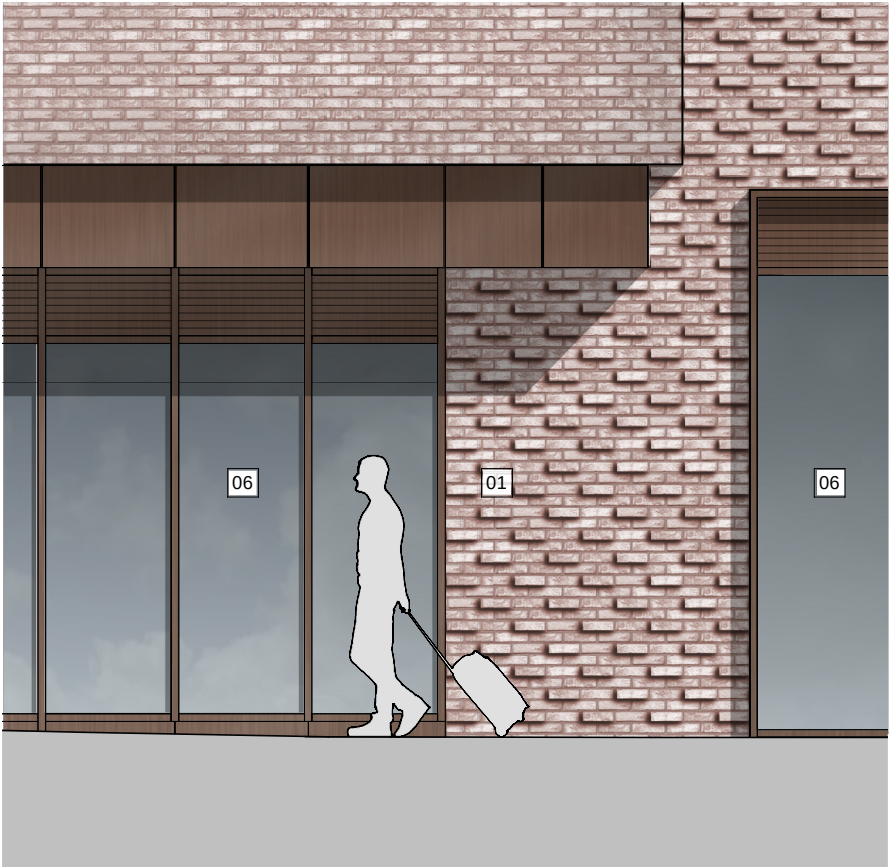

Elevation
1 : 50

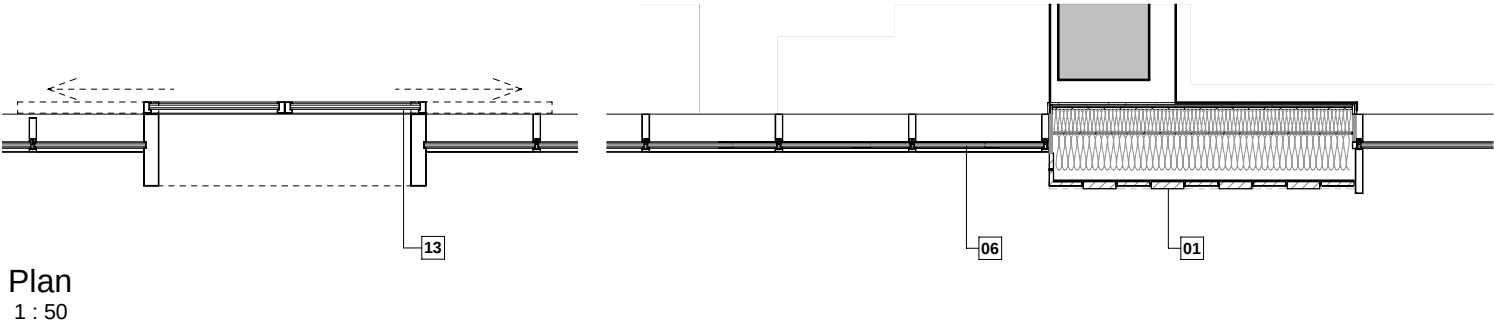

Plan
1 : 50

Material Key

01 Facing brick Articulated/ Projecting Bond Pattern.	03 Facing brick With Brick Reveals to Openings (incl. head).	05 Aluminium Window System Dark Bronze Metallic Finished Aluminium Frames with Clear Double Glazed Units. (For locations of Full Height Opaque glazing please refer to GA Plans)	07 Reveal Lining Dark Bronze Metallic Finished Aluminium.	09 Louvres Dark Bronze Metallic Finished Aluminium.	11 Obscured Glazing Back-painted Dark Grey. (For locations of Full Height Opaque glazing please refer to GA Plans)	13 Glazed Sliding Entrance Doors	15 Metal Louvre System Dark Bronze Metallic Finished Aluminium.
02 Metal Handrail Silver Metallic Finished Aluminium.	04 Perforated 'purge vent' panel Dark Bronze Metallic Finished Aluminium with Opening Light Behind. (For locations of dummy panels please refer to GA Plans)	06 Aluminium Curtain Wall System Dark Bronze Metallic Finished Aluminium Frames with Clear Double Glazed Units.	08 Louvred Door System Dark Bronze Metallic Finished Aluminium.	10 Soffit Dark Bronze Metallic Finished Aluminium.	12 Louvred Plant Screen Wall System Dark Bronze Metallic Finished Aluminium.	14 Metal Cill Dark Bronze Metallic Finished Aluminium.	16 Smoke Vents Silver Metallic Finish

This drawing is copyright
Do not scale off dimensions.
All dimensions to be checked
on site by contractor.
Contractor to report any
dimensional
discrepancies, errors or
omissions prior to
commencing on site.

Keyplan

NORTH

Rev	Date	Description
00	2021-05-07	Planning Application
01	16-08-2022	Planning Application - August 2022 Update
02	12-06-2023	Planning Application - June 2023 Update

Project Title
Gamecock
Booth Street West,
Manchester

Status
For Planning Approval

Drawing Title
Facade Details - Typical Curtain Walling,
Level 00

Job No 10224	Scale 1 : 50 @ A3
SHP Drawing Code 10224-Z0-A-B5D8-G251-DE-00-001	Revision 02

simpsonhaugh

Manchester
+44 (0)161 835 2345

London
+44 (0)20 7549 4000