


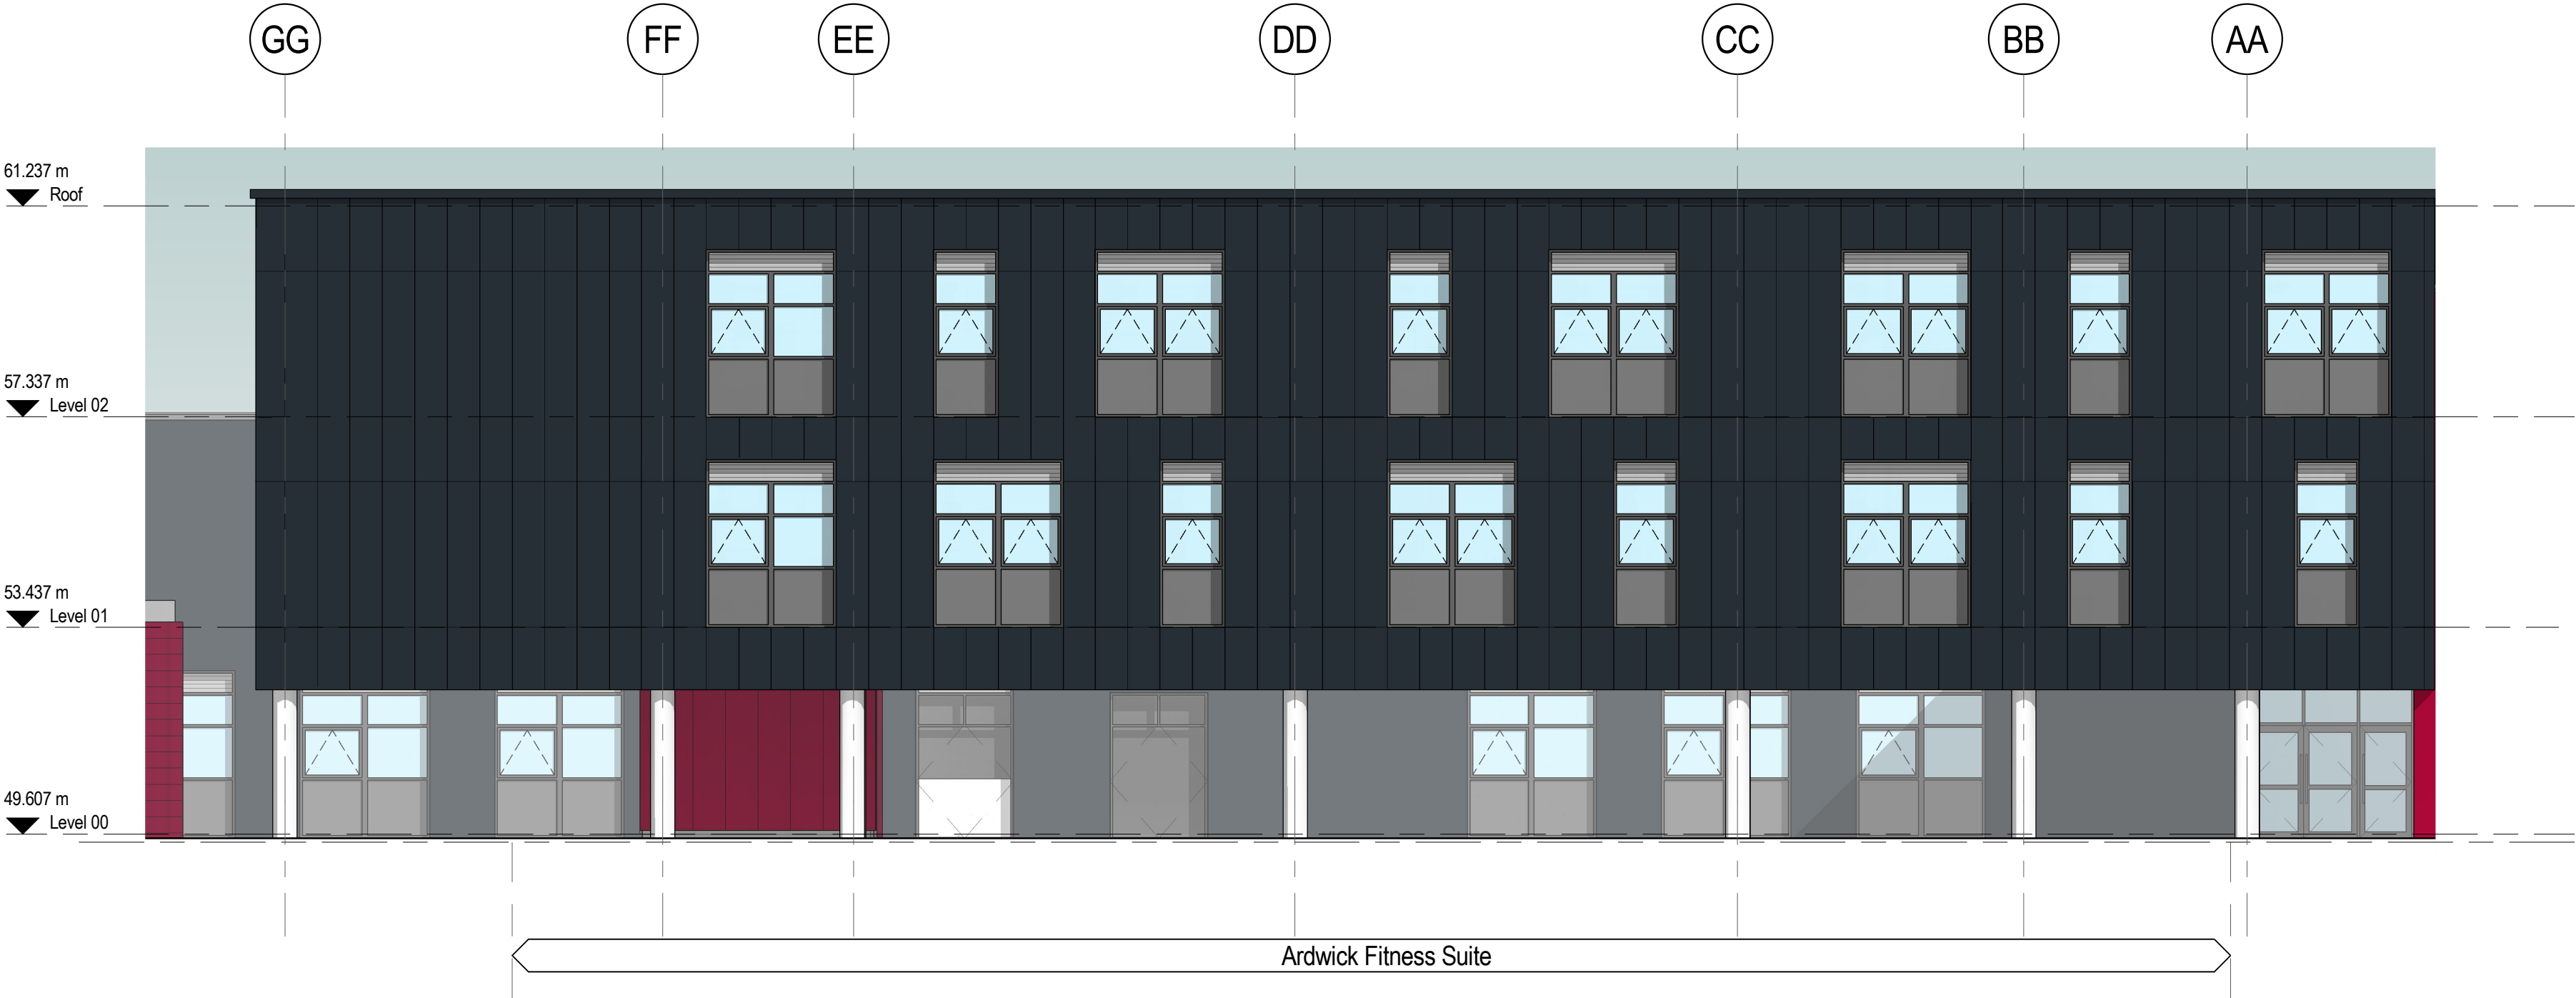


Existing Elevation C

1 : 100 @ A1



Existing Elevation D

1 : 100 @ A1

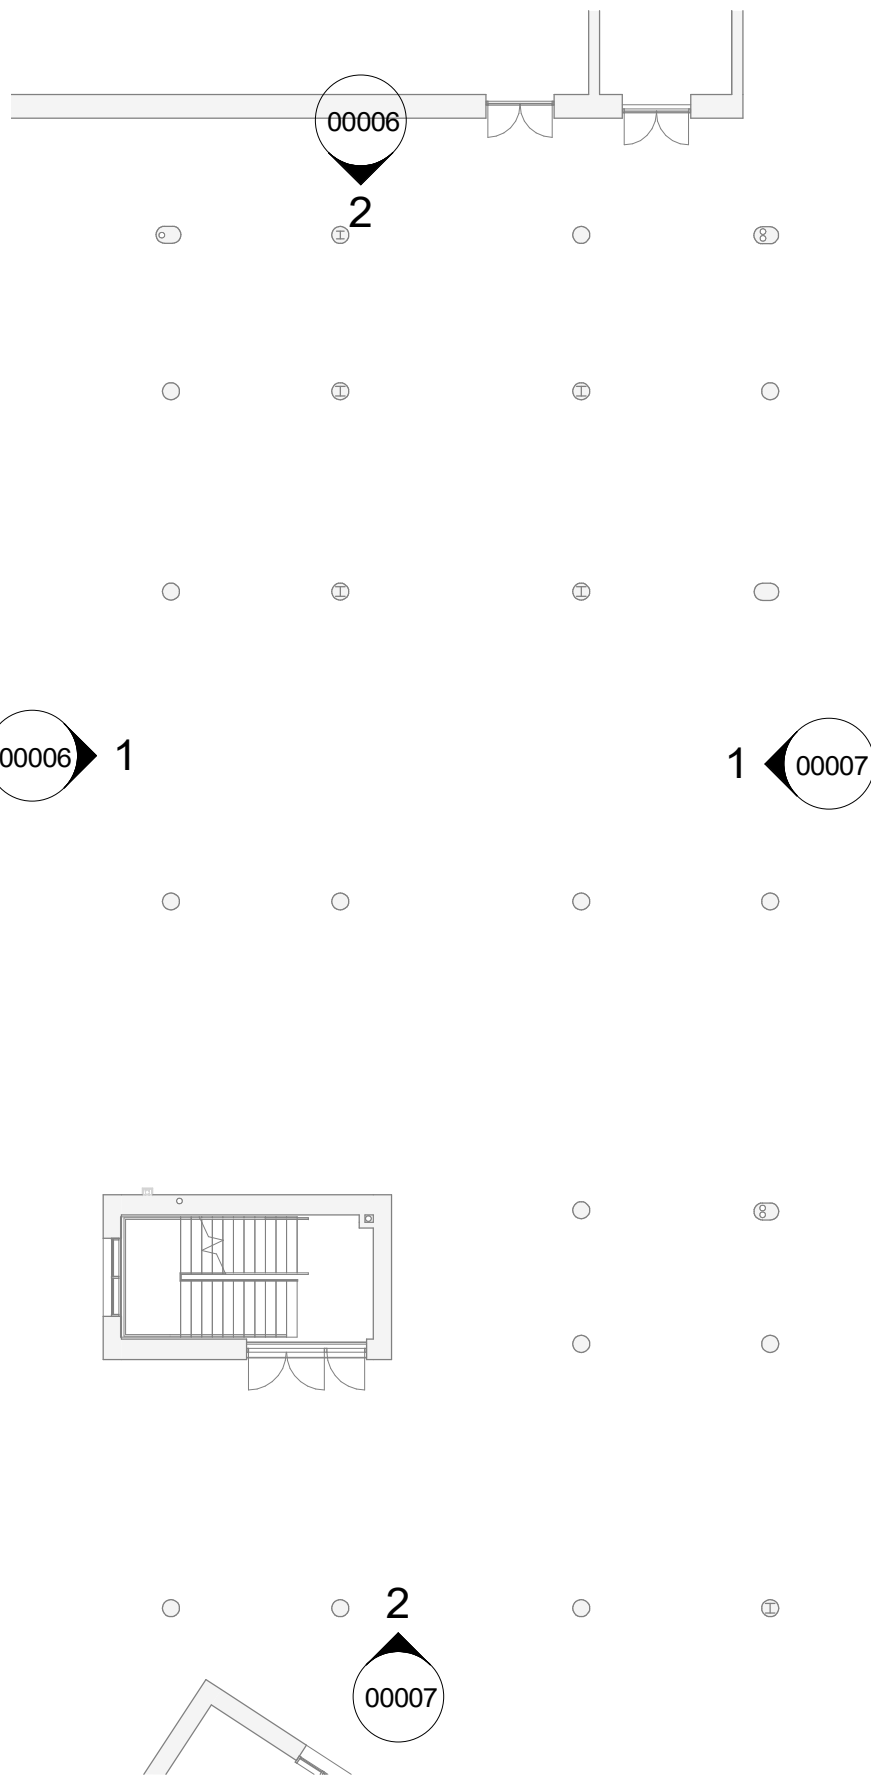

Proposed Key Plan

P01	Issue for Planning	10/05/23	JP	PH
Revision	Description	Date	Drawn	Checked
Halliday Meecham Architects Limited				
111 Piccadilly Manchester M1 2HY +44 (0)161 661 5566				
4 Devonshire Street London W1W 5DT +44 (0)203 440 5175				
hma@hallidaymeecham.com www.hallidaymeecham.com				
Client:		Ardwick Academy		
Project:		Ardwick DT Fitness Suite		
Phase/ Location:		345 Stockport Rd, Manchester M13 0LF		
Drawing:		Existing Elevation 002		
Scale @ A1	Scale @ A3	Date:	Drawn:	Checked:
1:100		05/10/23	JP	PH
Job No.		Drawing No.		
5627		00007		
Drawing Ref.				Revision
5627-HMA-XX-ZZ-DR-A-00007				P01