


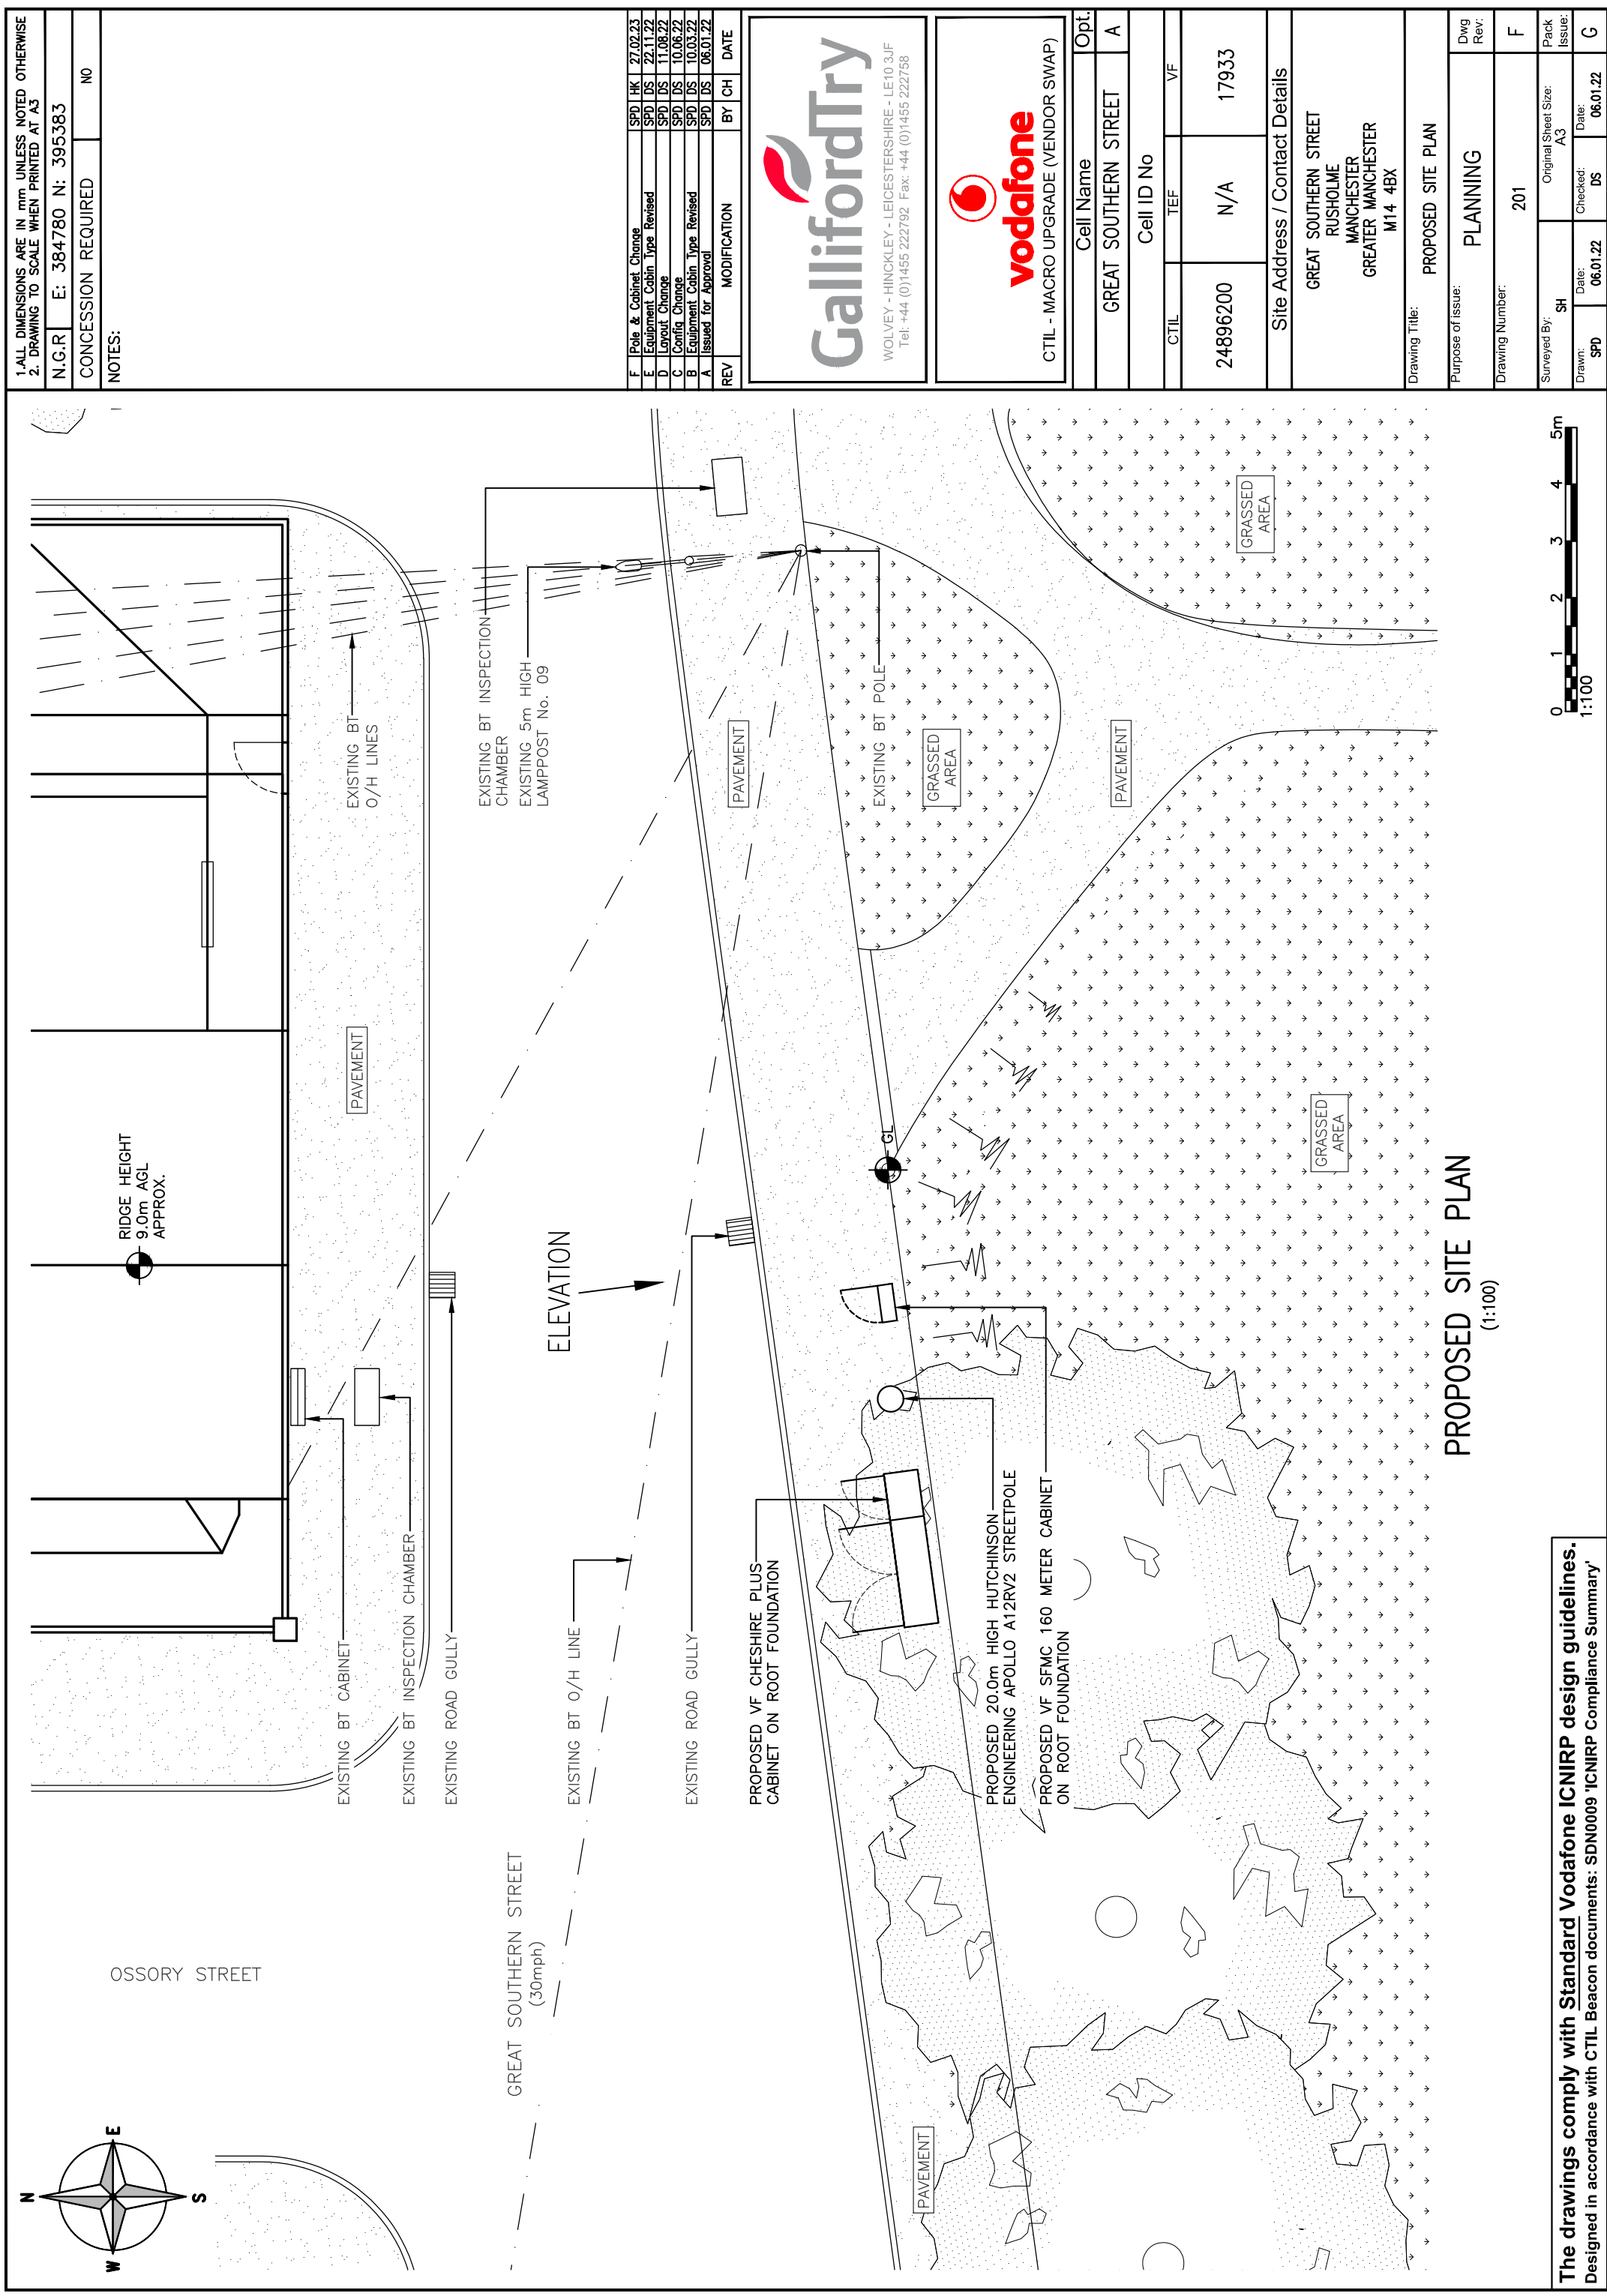

1.ALL DIMENSIONS ARE IN mm UNLESS NOTED OTHERWISE

2. DRAWING TO SCALE WHEN PRINTED AT A3

N.G.R

E: 384780 N: 395383

CONCESSION REQUIRED

NO

NOTES:

F

Pole & Cabinet Change

SPD

HS

27.02.23

E

Equipment Cabin Type Revised

SPD

DS

22.11.22

D

LAYOUT Change

SPD

DS

11.08.22

C

Config Change

SPD

DS

10.06.22

B

Equipment Cabin Type Revised

SPD

DS

10.03.22

A

Issued for Approval

SPD

DS

06.01.22

REV

MODIFICATION

BY

CH

DATE

GalifordTry

WOLVEY - HINCKLEY - LEICESTERSHIRE - LE10 3JF

Tel: +44 (0)1455 222792 Fax: +44 (0)1455 222758

CTIL - MACRO UPGRADE (VENDOR SWAP)

Cell Name

Opt:

GREAT SOUTHERN STREET

A

Cell ID No

CTIL

TEF

VF

24896200

N/A

17933

Site Address / Contact Details

GREAT SOUTHERN STREET

RUSHOLME

MANCHESTER

GREATER MANCHESTER

M14 4BX

Drawing Title:

PROPOSED SITE ELEVATION

Purpose of Issue:

PLANNING

Dwg Rev:

Drawing Number:

301

F

Surveyed By:

SH

Original Sheet Size:

A3

Pack Issue:

Drawn:

SPD

Date:

06.01.22


Checked:

DS

Date:

06.01.22


G

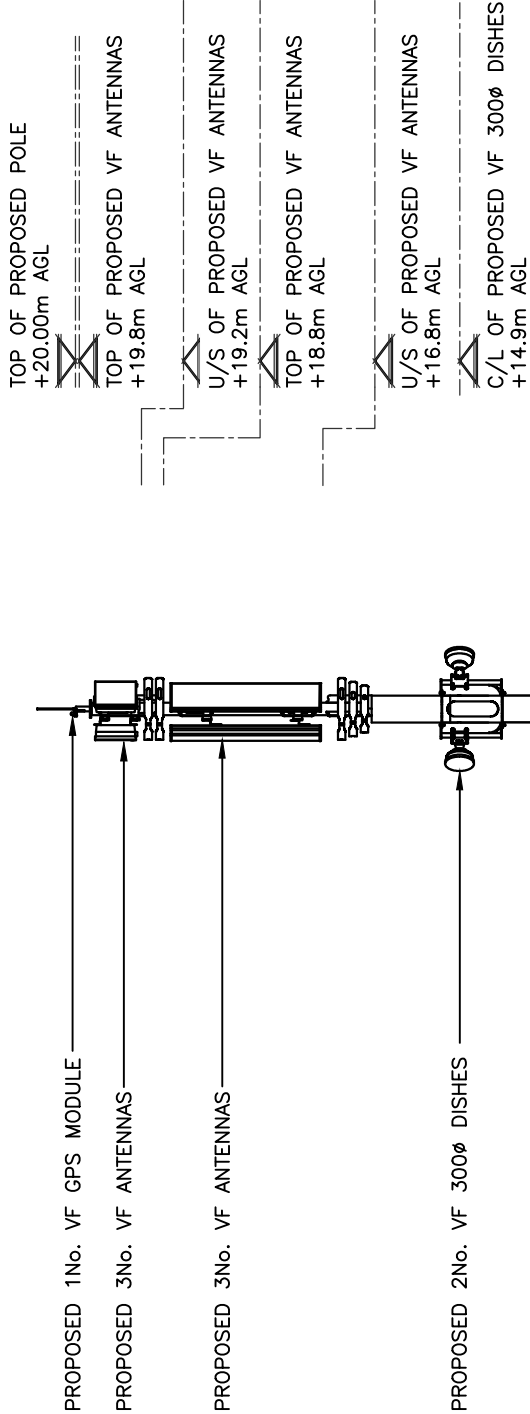

TOP OF TREES APPROX
+11.5m AGL

PROPOSED 20.0m HIGH HUTCHINSON ENGINEERING
APOLLO A12RV2 STREETPOLE

RIDGE LEVEL
APPROX 9.0m AGL

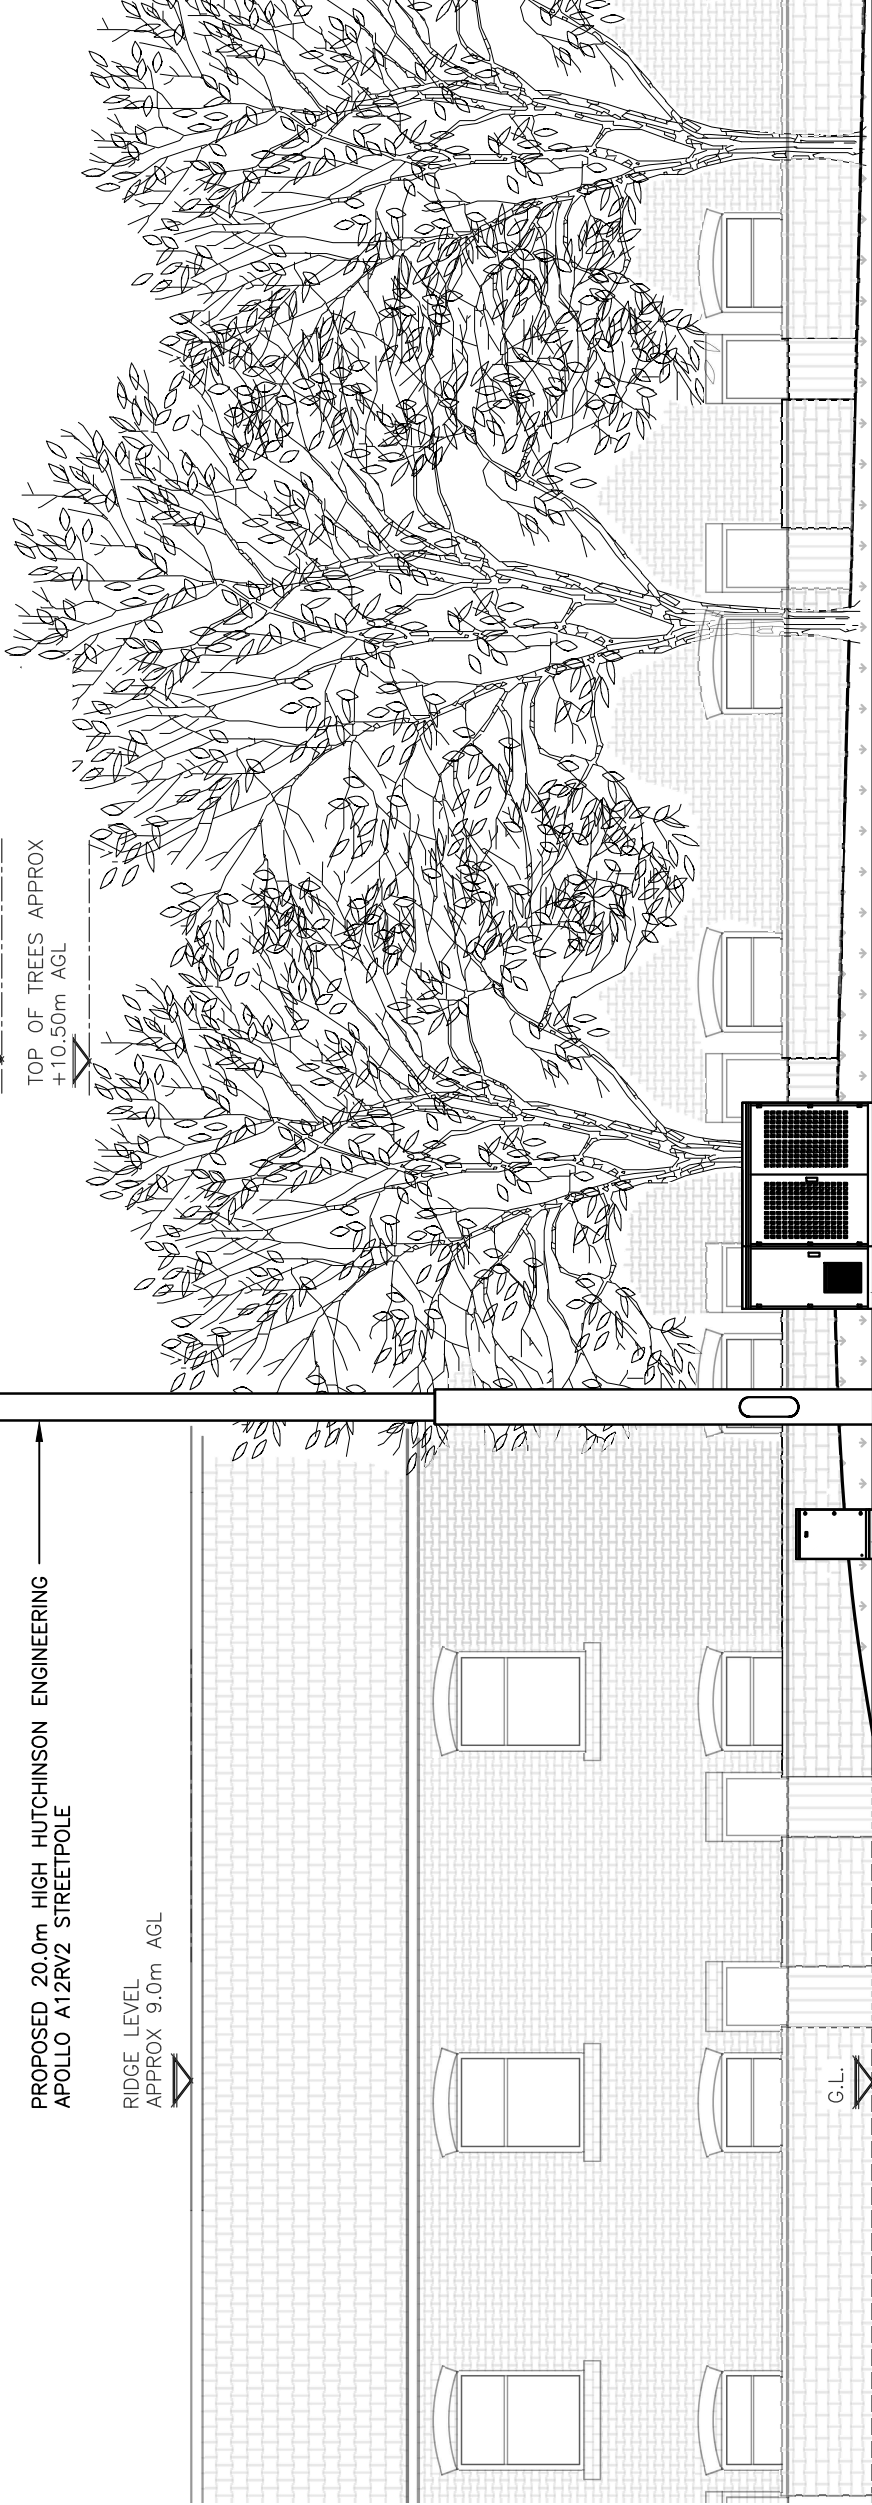

PROPOSED VF CHESHIRE PLUS CABINET
ON ROOT FOUNDATION

PROPOSED VF SFMC 160 METER
CABINET ON ROOT FOUNDATION

PROPOSED SITE ELEVATION

(1:100)

