


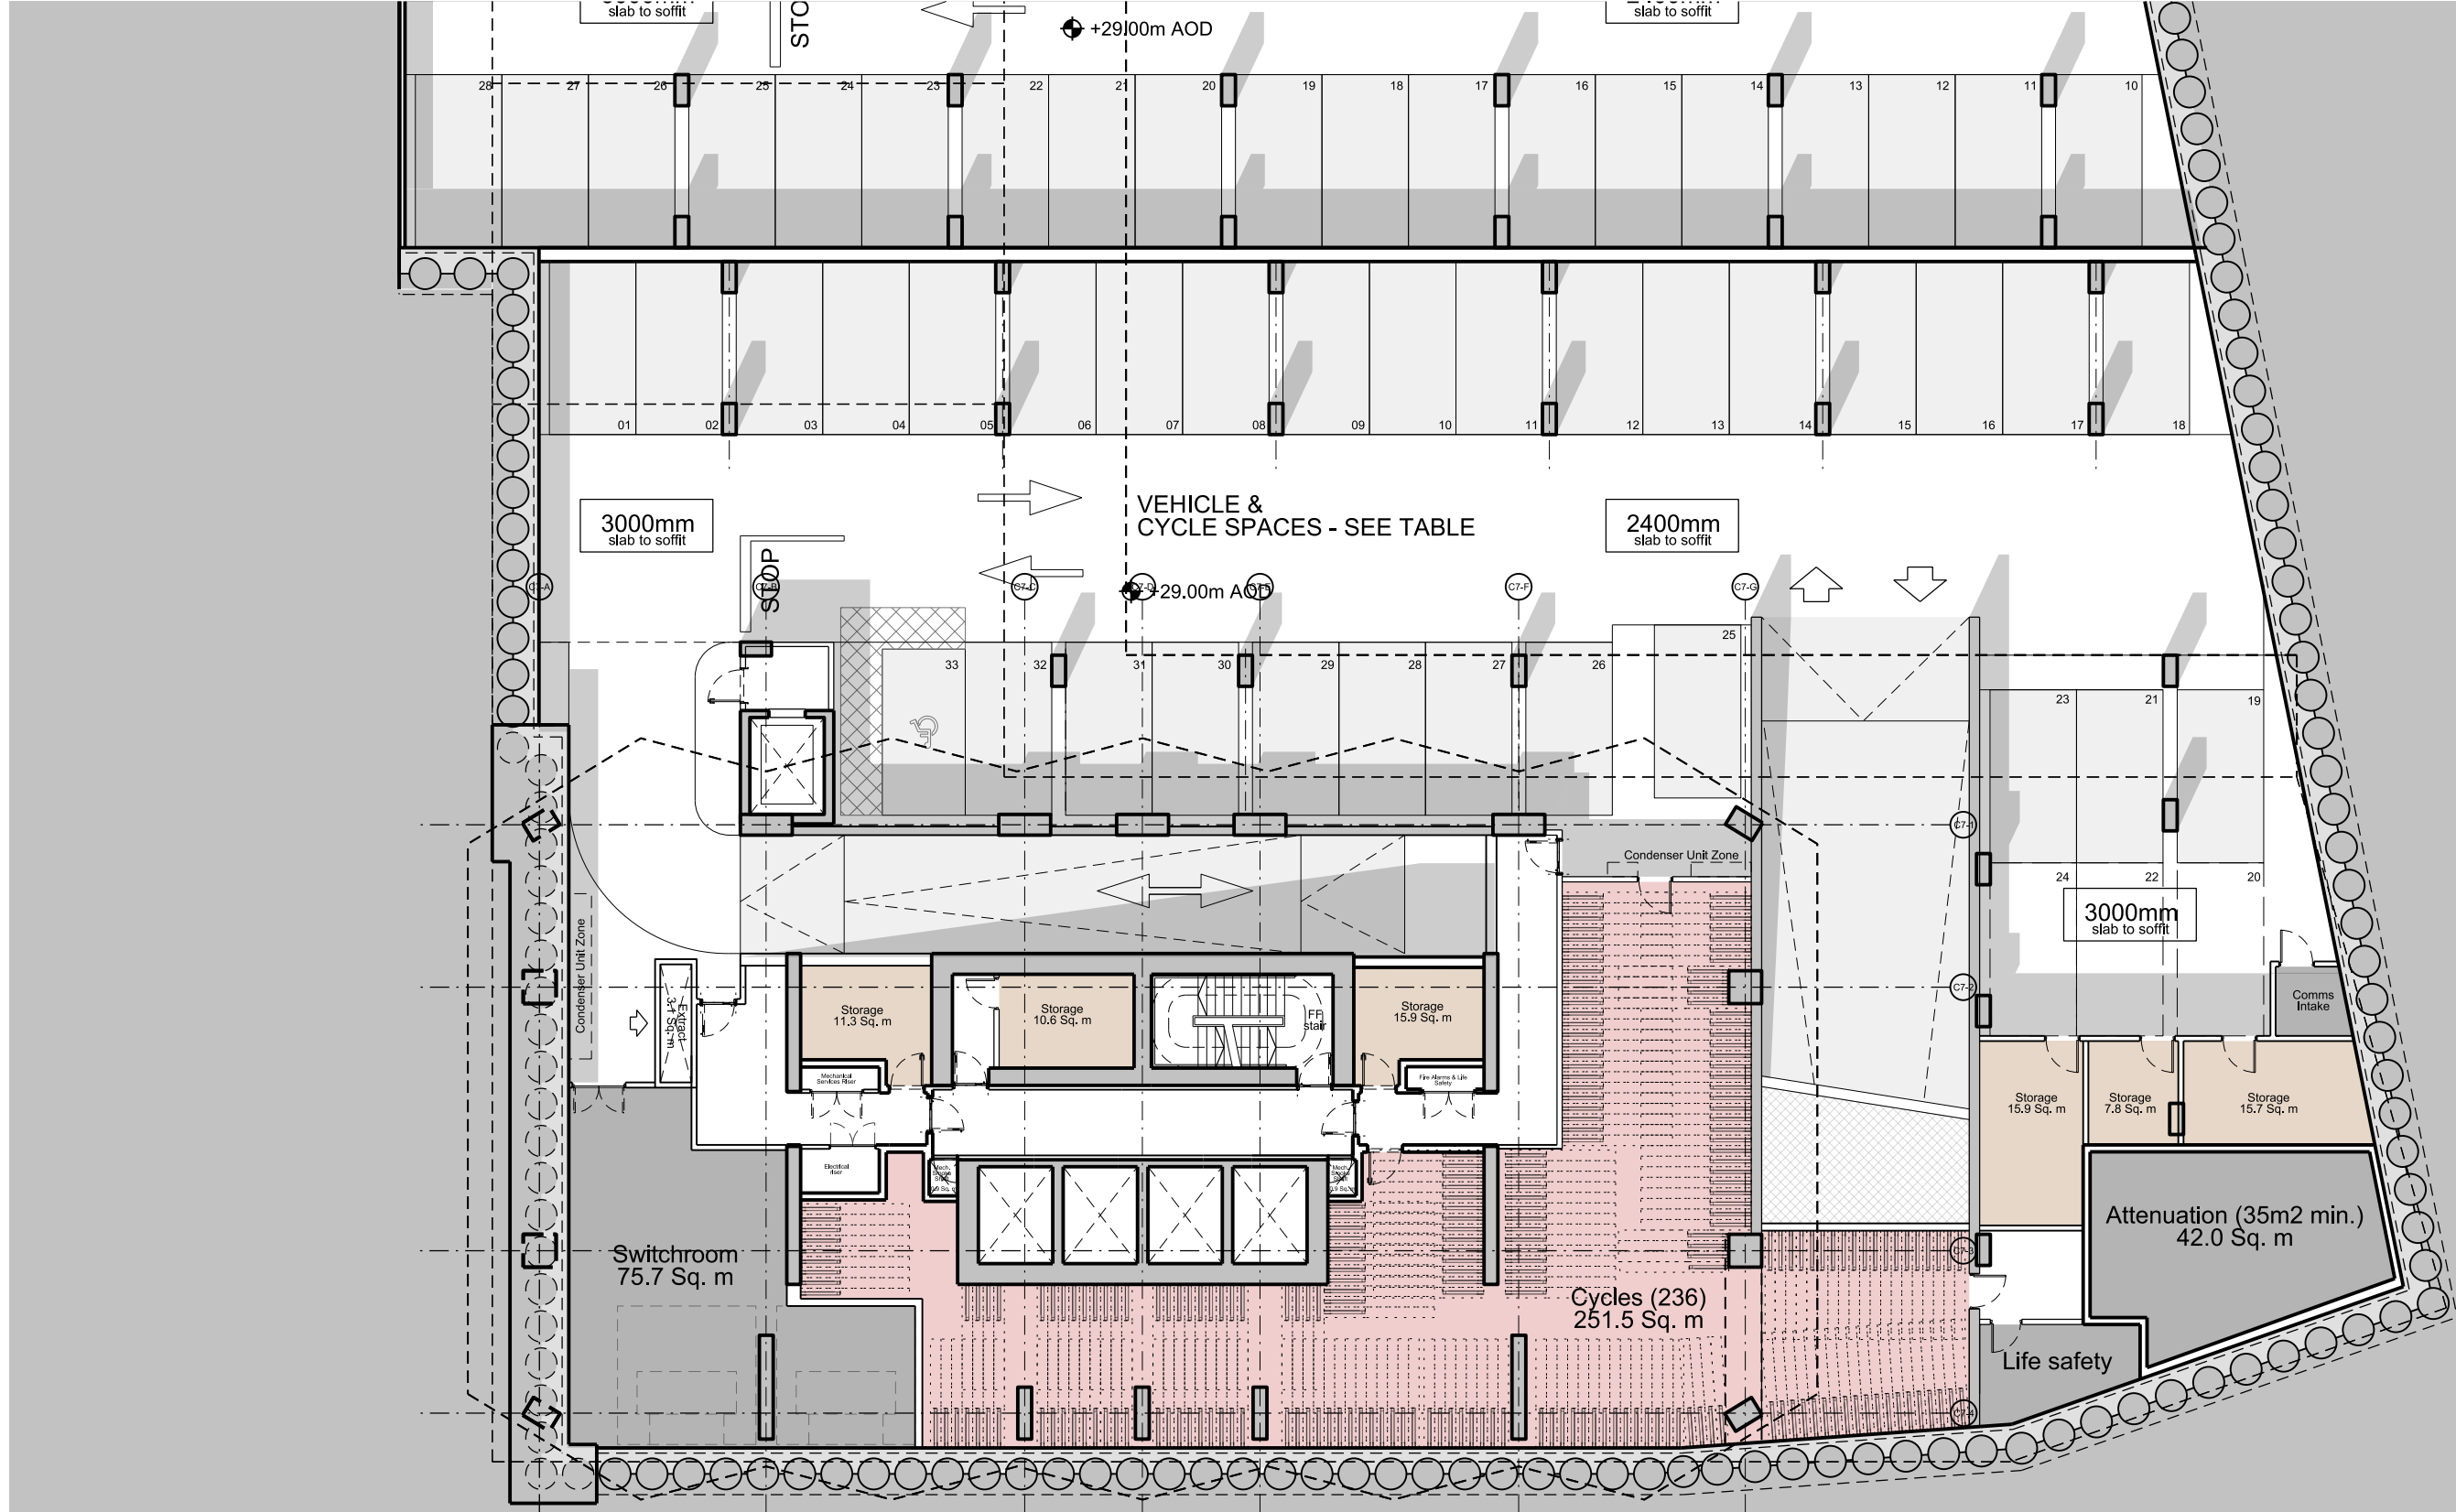

This drawing is copyright
Do not scale off dimensions.
All dimensions to be checked on site by contractor.
Contractor to report any dimensional discrepancies,
errors or omissions prior to commencing on site.


Scale Bar

0 2.5 7.5m

NOTE: CAR PARKING		C7	C8	E1	E2
B1	2.5x5m	29	27	43	33
	Tandem	3	30	2	37
	Accessible	1	2	3	2
B2	2.5x5m (2.5x4.8m)	35	36	45	38 (1)
	Tandem	36	1	2	50
	Accessible	1	2	3	2
B3	2.5x5m (2.5x4.8m)	33	30	48	40 (1)
	Tandem	1	38	4	52
	Accessible	4	2	2	2
Total		66%	107(25%)	60%	105(25%)

CYCLES	C7	C8	E1	E2
	236	130	281	116
	186	108	170	212
	0	184	0	123
	422	422	451	451
	100%	100%	100%	100%

Rev	Date	Description
X01	20.04.2023	Planning Issue

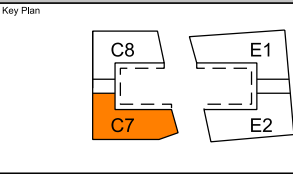

Project Title
Crown Street Phase 3
Manchester

Status
Planning

Drawing Title
Tower C7 - Basement Level 01
General Arrangement

Job No
10418

Scale
1:200

Drawing No
C7-SHP-G200-PL-B1-B5D801

Revision
X01

simpsonhaugh

MANCHESTER
Riverside, 4 Commercial St
Manchester M15 4RG
+44 (0)161 835 2345
www.simpsonhaugh.com

LONDON
5-8 Roberts Place
London EC1R 9BB
+44 (0)20 7549 4000
mail@simpsonhaugh.com