

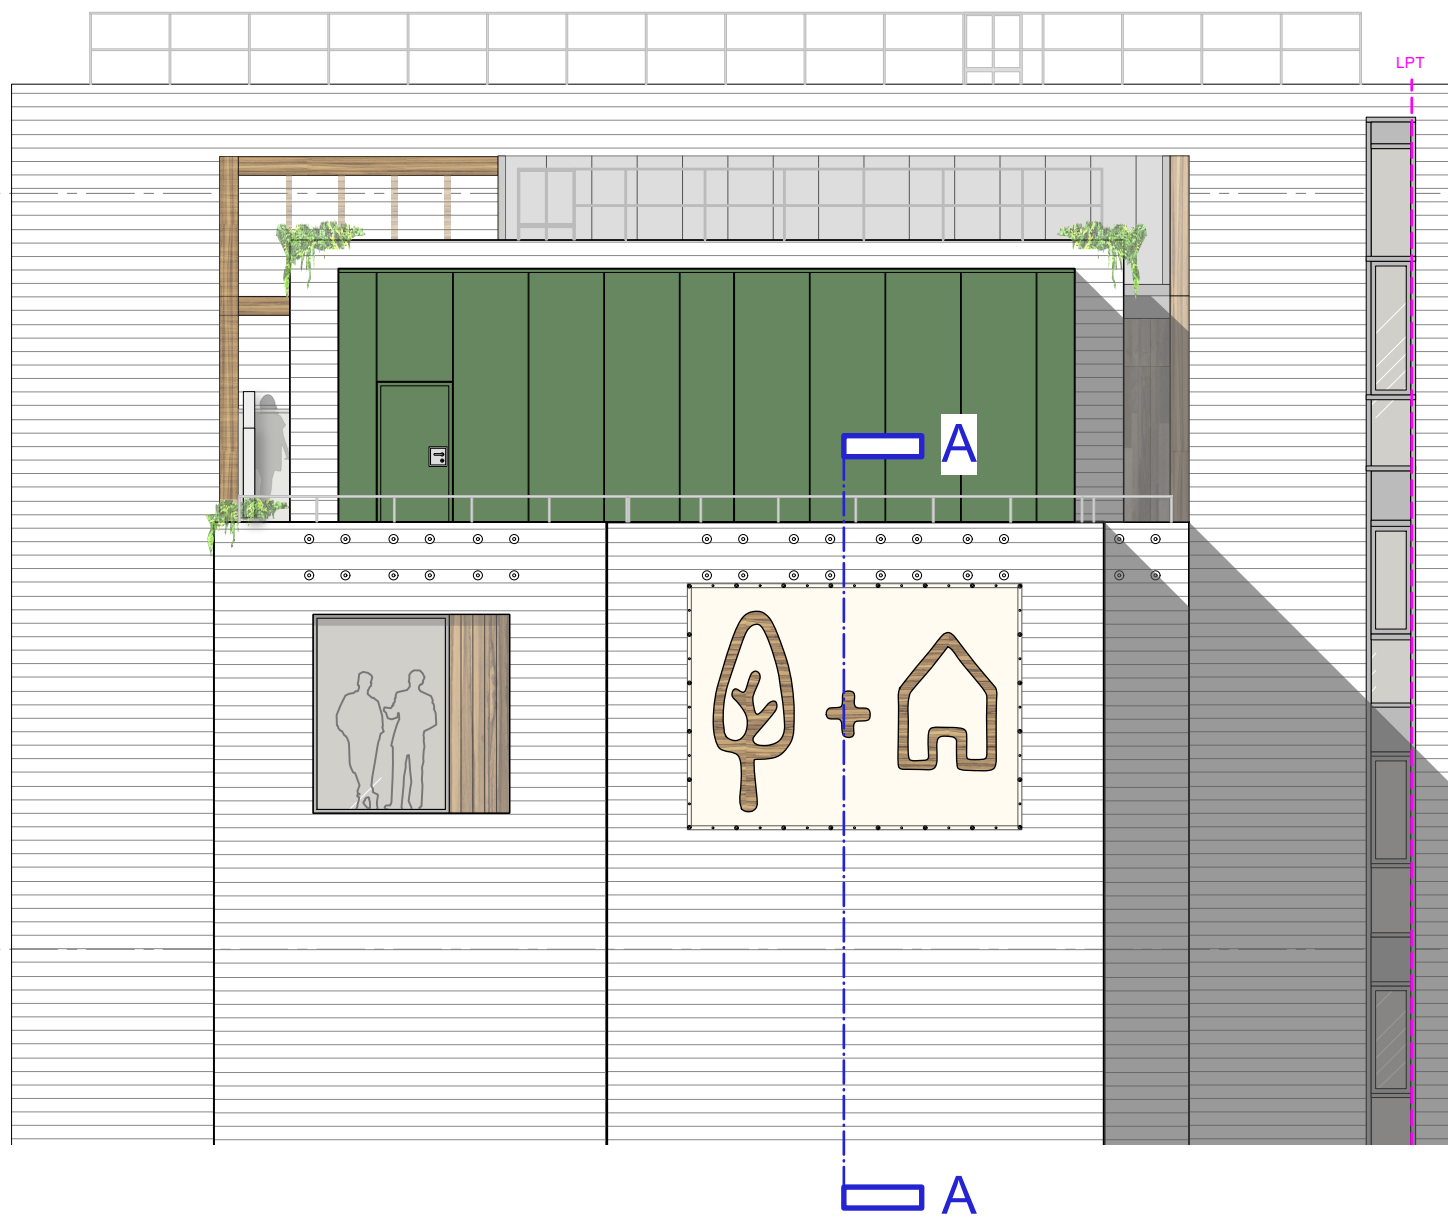


Notes

Copyright Synergy Architects Limited. The information contained in this document may not be used, reproduced or distributed, in whole or in part, without the written consent of Synergy Architects. Only parties to which this document has been intentionally issued by Synergy Architects may use the information. Synergy Architects will not accept responsibility for any consequence of its unauthorised use.

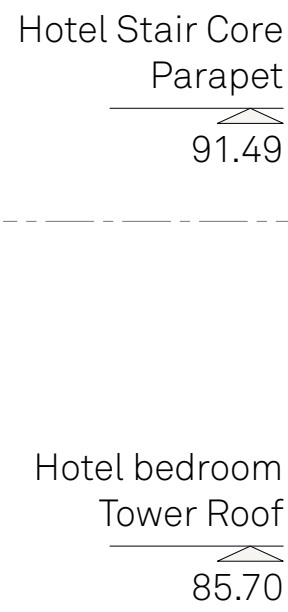

Sign No. 1
Part Victoria Bridge St. Elevation
1:100 Scale

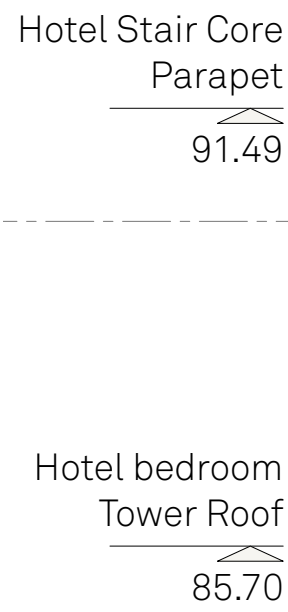

Sign No. 1
Part Victoria Bridge St. Elevation
1:100 Scale

Rev.	Date	Description	By	Appr.


synergy
architects

Synergy Architects Ltd
8 Euston Place Leamington Spa
Warwickshire CV32 4LN
T: 01926 450391
F: 01926 889086
www.synergyarchitects.co.uk

Deansgate SOF Alliance Hotel Co Ltd.			
Project TREEHOUSE HOTEL MANCHESTER			
Document reference SIGNAGE			
Status PLANNING			
Drawing Sign No. 1 Section Detail A-A			
Scale 1:10 / 1:100 @ A1	Date 16/02/23	By RG	Approved RG
Synergy Job No. SA813	Synergy Drawing No. S.10		Revision

Copyright Synergy Architects Limited. The information contained in this document may not be used, reproduced or distributed, in whole or in part, without the written consent of Synergy Architects. Only parties to which this document has been intentionally issued by Synergy Architects may use the information. Synergy Architects will not accept responsibility for any consequence of its unauthorised use.