


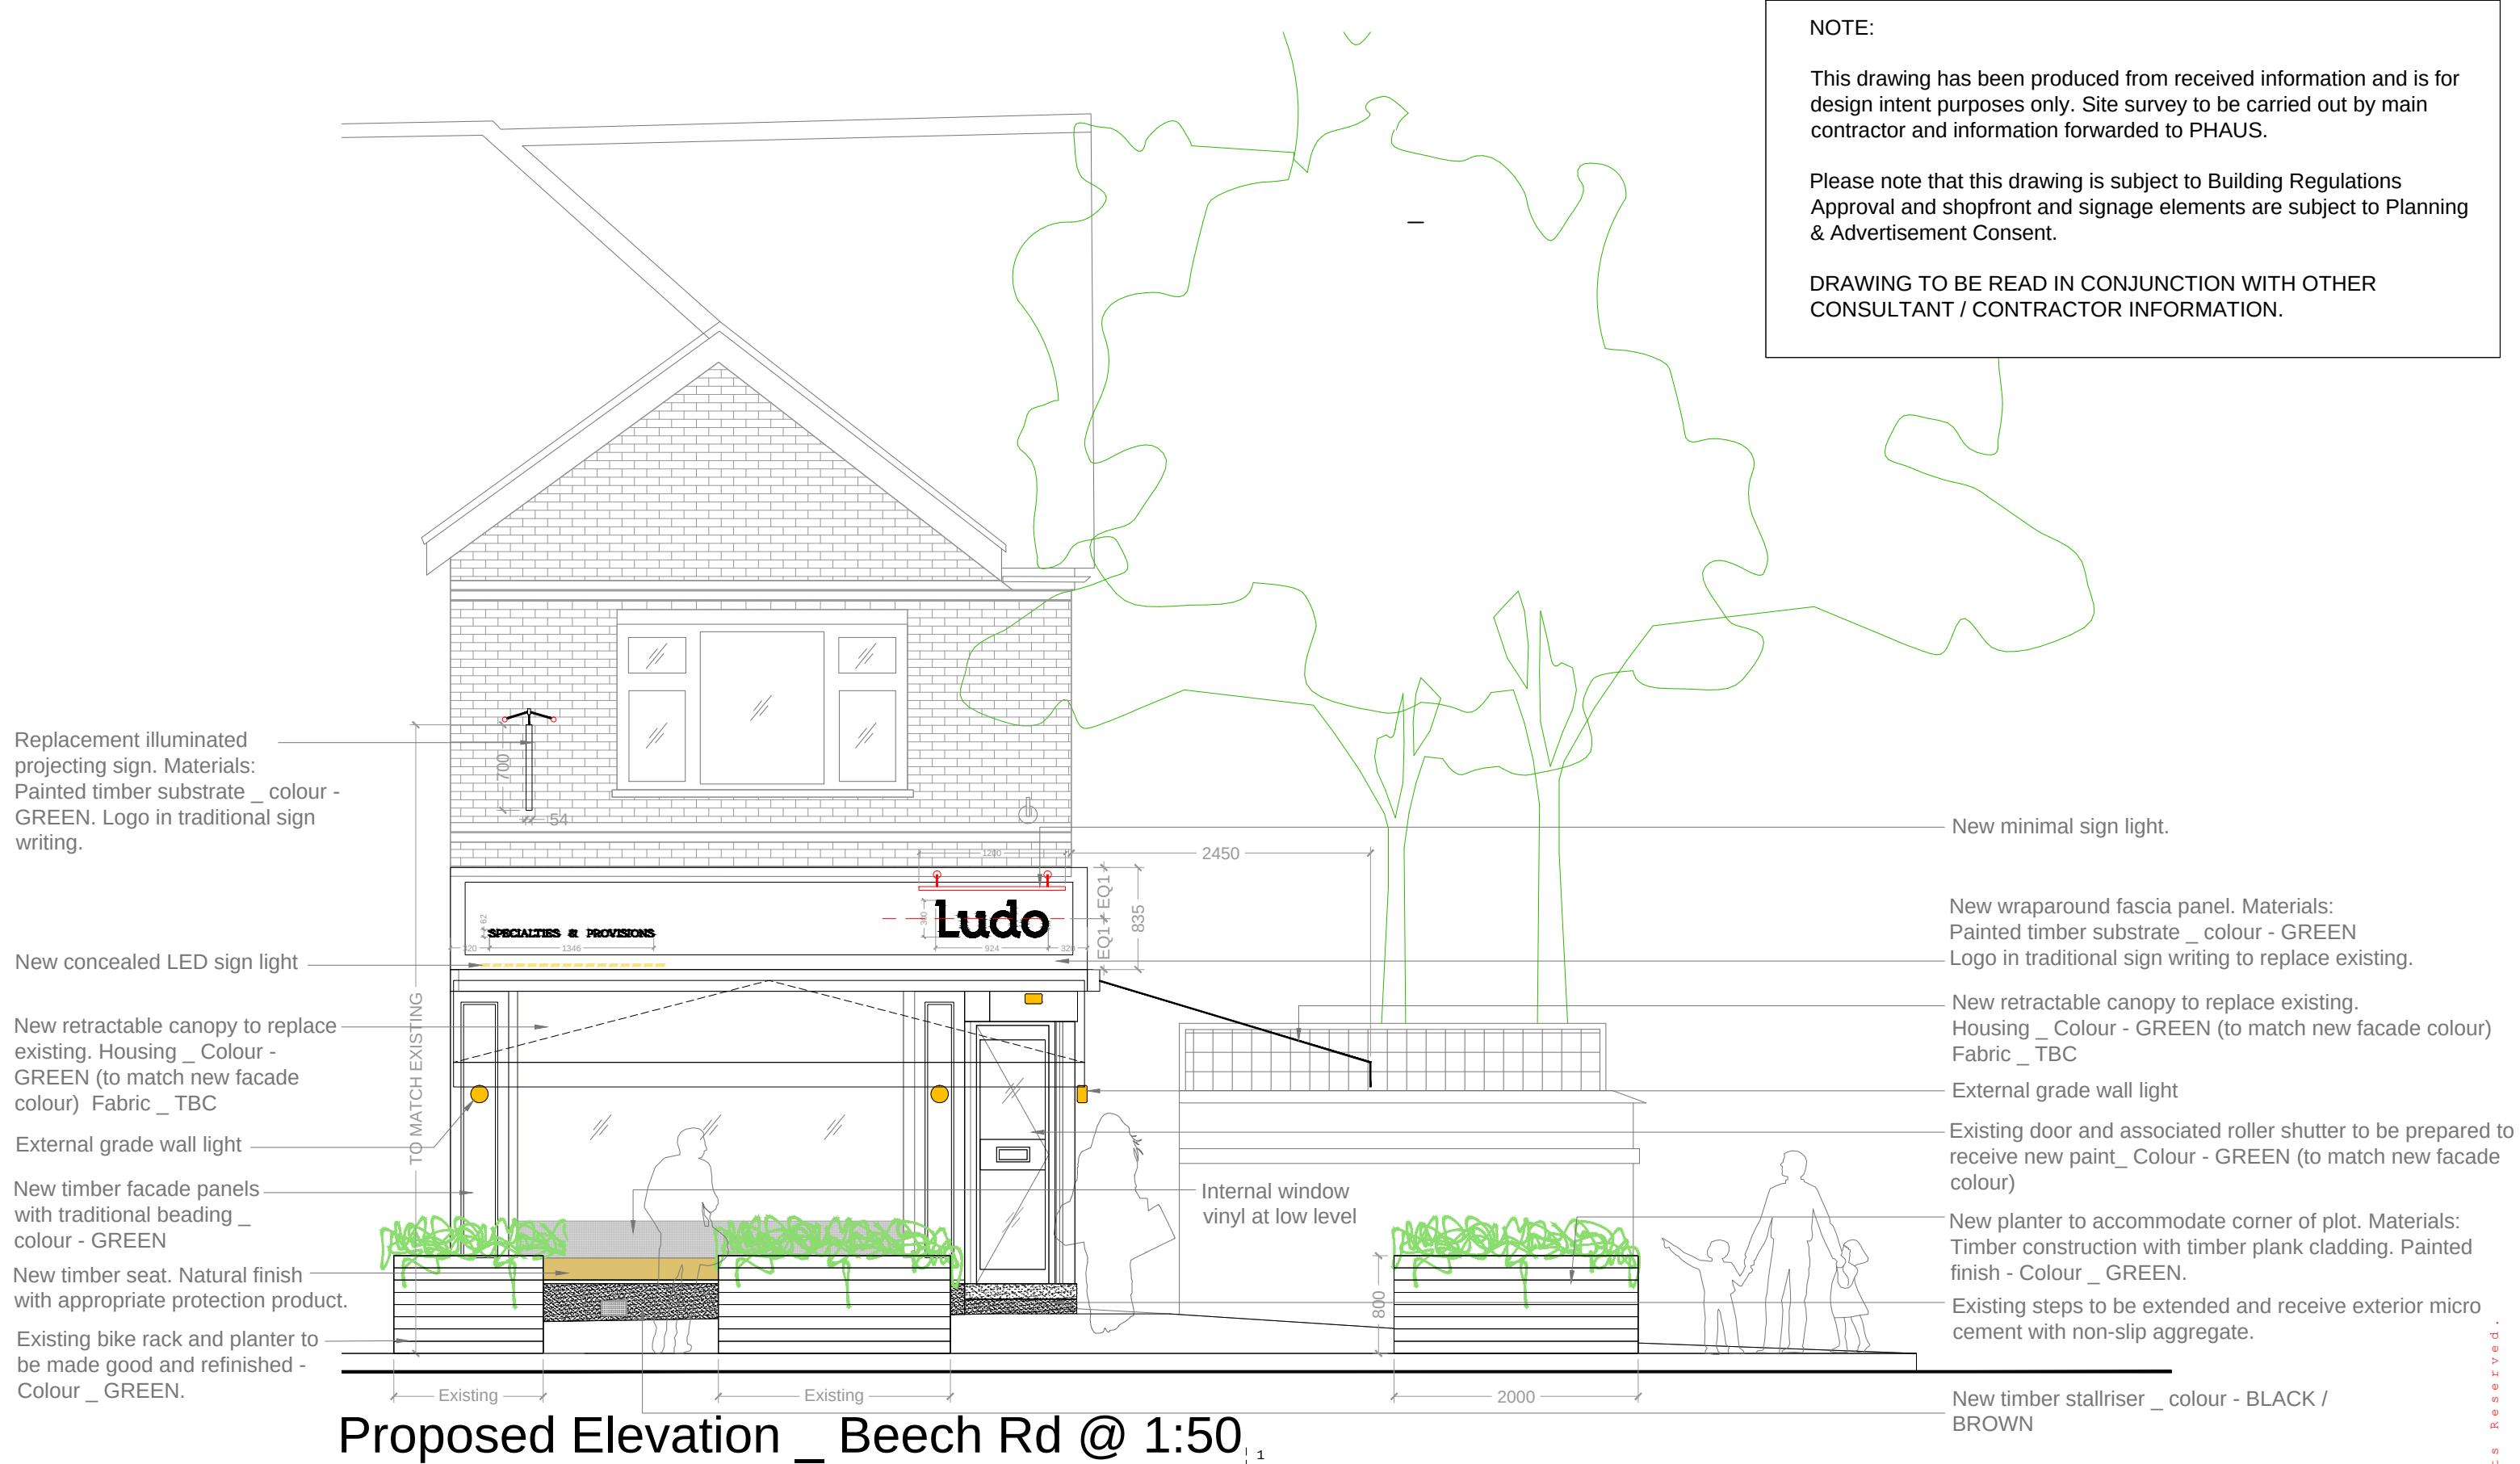

PHAUS:

nudge@phaus.co.uk
0161 222 5141

22 Lever Street
Manchester M1 1EA
phaus.co.uk

DRAWING NUMBER: PH0248-002.1
CLIENT: EPICERIE LUDO
PROJECT NAME: 46 BEECH RD_CHORLTON
DRAWING TITLE: PROPOSED EXTERNAL ELEVATION - 1
SCALE: 1:50 @A3
DATE: 01 2023
DRAWN BY: HA
CHECKED BY: PS

STATUS: FOR APPROVAL

REV: A



REV: A
DATE: 24/01/23
NOTE: INLINE WITH CLIENT COMMENTS.
BY: HA

NOTES

1. DO NOT SCALE FROM THIS DRAWING.
2. IF ANY DISCREPANCIES ARE FOUND, NOTIFY PHAUS.
3. THIS DRAWING IS THE PROPERTY OF PHAUS AND IS NOT TO BE REPRODUCED WITHOUT OUR CONSENT.
4. CONTRACTORS TO PERFORM THEIR OWN DIMENSION CHECK ON SITE.

© Phaus, 2013. All Rights Reserved.