
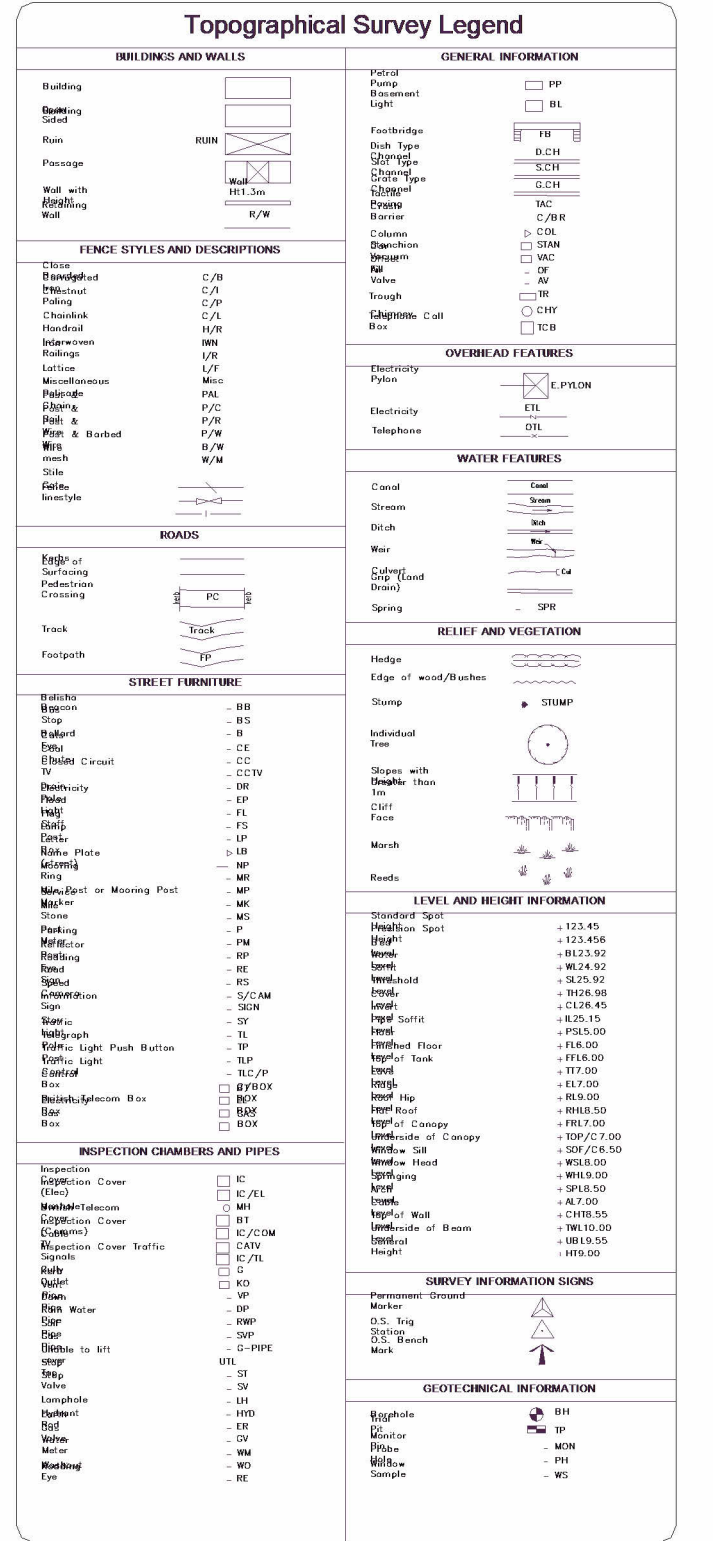


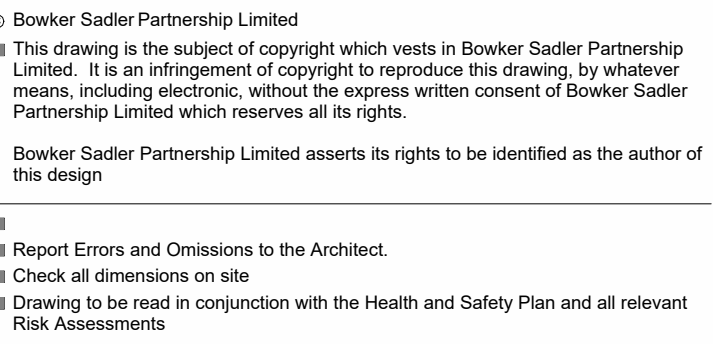

BOWKER SADLER ARCHITECTURE

Hatherlow House | Hatherlow | Romiley | Stockport | SK6 3DY
0161 406 7333 | office@bowker-sadler.co.uk | www.bowker-sadler.co.uk

Project
Longhurst Road, Blackley

Client
Great Places Housing
Group

Drawing Topographical Survey

Scale	Sheet Size	Drawn	Checked	Date		
As indicated	@ A1	KS	CL	22/02/23		
Project No.	Originator	Zone	Level	Form Discipline	Number	Revision
20-043 -					1001	A
Status						

Planning