



ALL WORKS TO BE IN ACCORDANCE WITH MANCHESTER COUNCIL
STANDARD SPECIFICATION

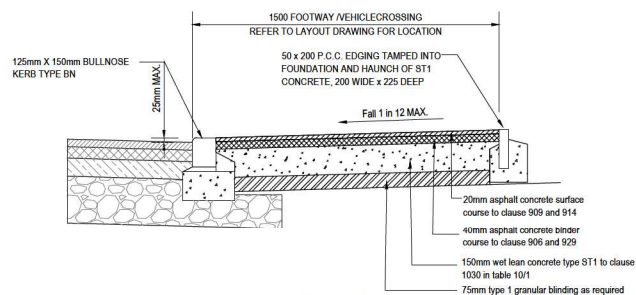


TYPICAL FLEXIBLE FOOTWAY / VEHICLE CROSSING CONSTRUCTION

REFER TO LAYOUT DRAWING FOR LOCATION

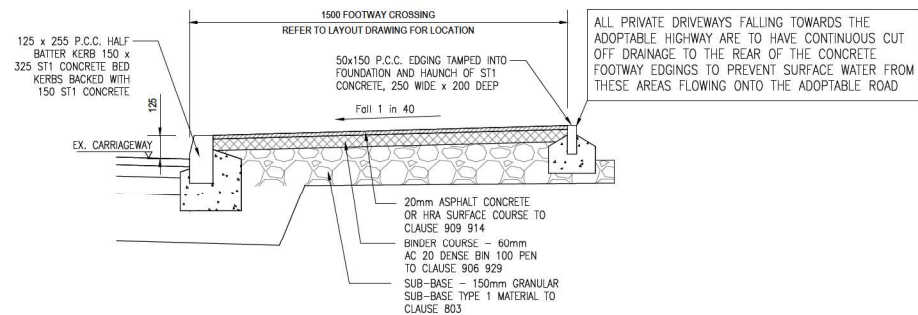


FOOTWAY CONSTRUCTION DETAIL

(SCALE 1:20)

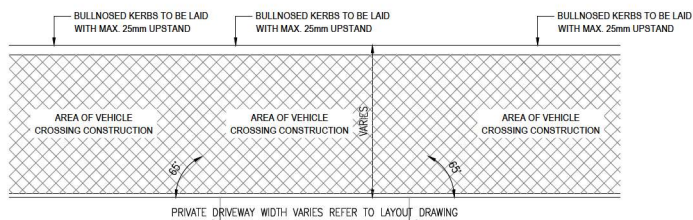

VEHICLE CROSSING DETAIL

SCALE 1:50

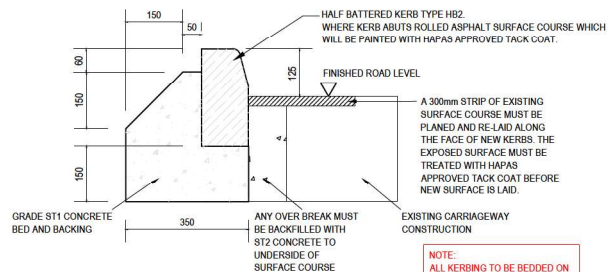


OVER BREAK AREA DETAIL

SCALE 1:10


NOTE:
ALL KERBING TO BE BEDDED ON
1:3 CEMENT/SAND MORTAR

EXTENT OF OVER BREAK TO BE
600mm OFFSET FROM KERB

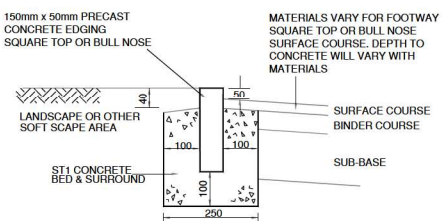


EDGING KERB (EF1)

SCALE 1:10

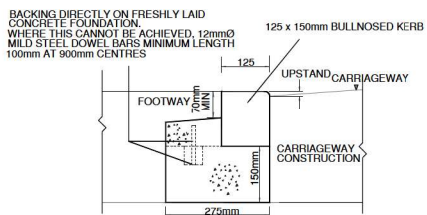


BULLNOSED
DROPPED KERB (BN2)

SCALE 1:10

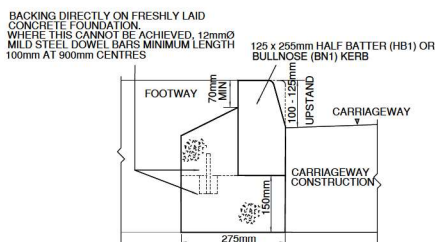


HALF BATTERED KERB (HB2)

SCALE 1:10

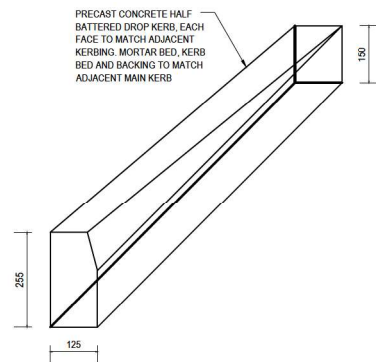


TRANSITION KERE

SCALE 1:10

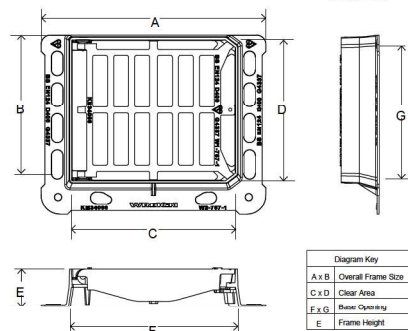


CLEAR BASE OPENING (F x G mm)	OVER FRAME SIZE (A x B mm)	FRAME DEPTH (mm)	CLEAR AREA (C x D mm)	WATERWAY AREA
450 x 400	595 x 475	100	430 x 370	1050
450 x 400	595 x 475	150	430 x 370	1050

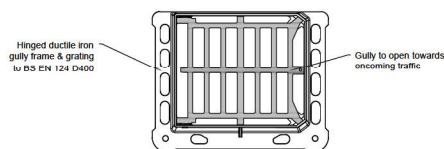

HINGED GULLY FRAME & GRATING DETAIL

SCALE 1:10

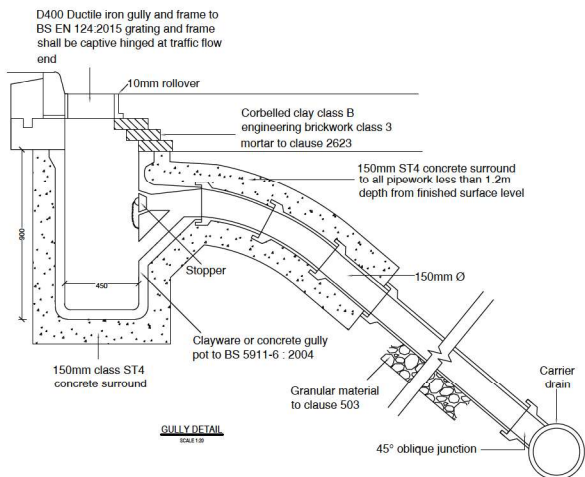

GULLY DETAIL

TABLE 1.20

C5	21.03.2023	PRELIMINARY NOTE REMOVED	KB	KOB	KOB
C4	06.02.2023	VEHICLE CROSSING DETAIL UPDATED	KB	KOB	KOB
C3	03.02.2023	AMENDED TO SUIT MCC COMMENTS	KB	KOB	KOB
C2	18.08.2022	AMENDED TO SUIT MCC COMMENTS	MG	KOB	KOB
C1	13.10.2021	CONSTRUCTION ISSUE	AMC	KOB	KOB
P1	13.10.2021	PRELIMINARY ISSUE	AMC	KOB	KOB
REV	DATE	DESCRIPTION	BY	CHK	APP

DRAWING STATUS: **CONSTRUCTION**

CLIENT: **BROOKFINCH**

ARCHITECT: CALDERPEEL

PROJECT: SNELL STREET

TITLE: S278 HIGHWAY DETAILS

STATUS:	PROJECT No.	PROJECT	ORIGINATOR	VOL/SYS	LEVEL	TYPE	ROLE	DRAWING No.	REV:
-	221-062	SNE - AJP - XX - 00 - DR - C - 1630							C5

SCALE @ A1:	DESIGNED:	DRAWN:	CHECKED:	APPROVED:	DATE:
STATED	KOB	KB	KOB	KOB	October 2021