


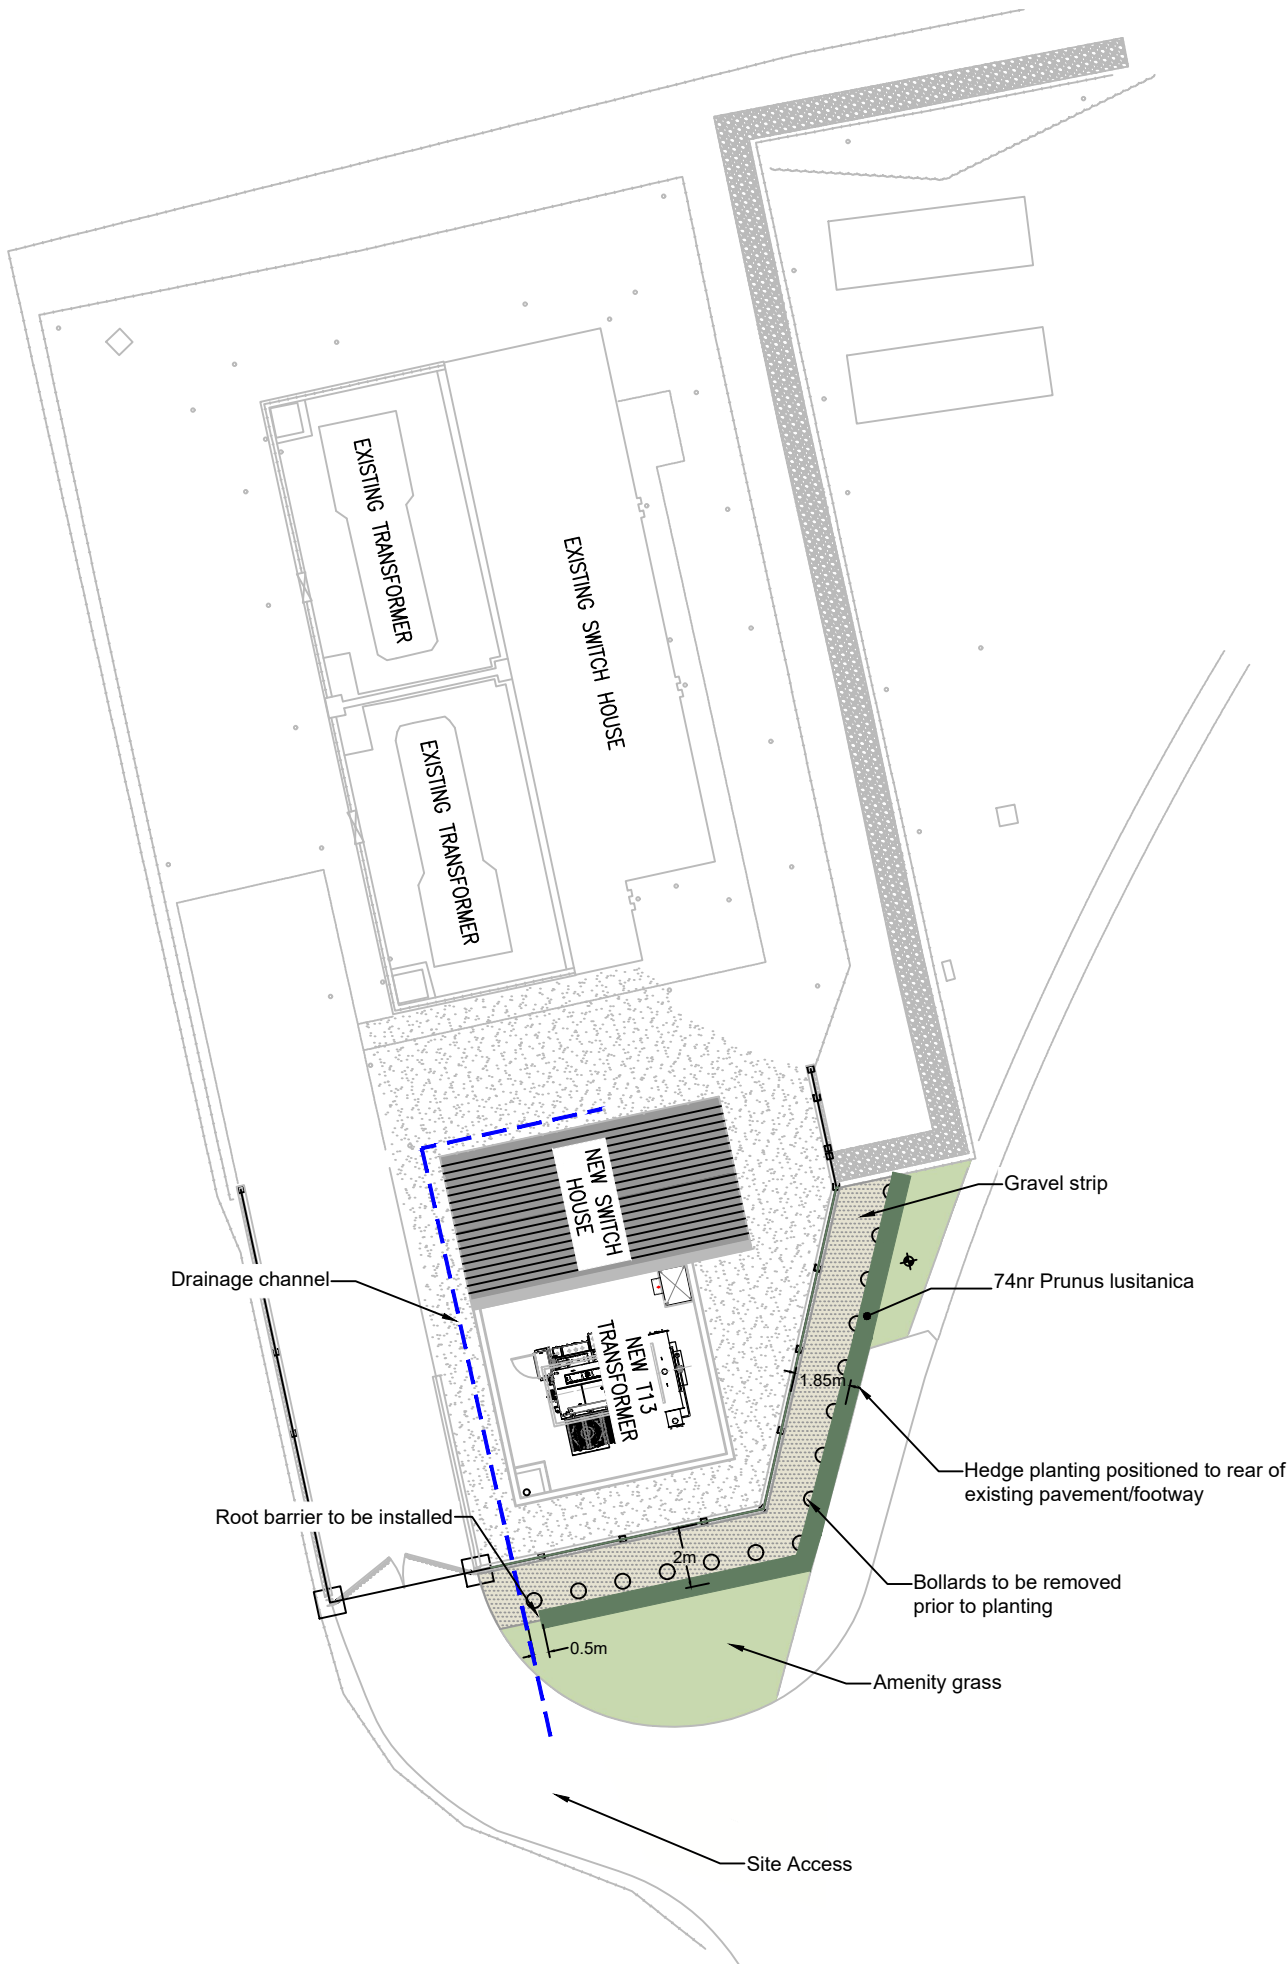

Full Planting Schedule							
Shrub							
Qty	Name	Height	Form	Brks	Root	Cont	Cntrs
74	Prunus lusitanica	80-100cm	Bushy	7	C	15L	0.300
74							

Key

Proposed

- Drainage channel
- Hedgerow
- Amenity grass
- Gravel strip

Amenity Grassland (open space areas)

Supplier: Germinal Seeds Limited: A4
Mix: Low Maintenance Areas
Sowing rate: 35.00 g/m2

65% CORAIL (Strong Creeping Red Fescue)
20% ABERFLEECE (Sheeps Fescue)
10% JOANNA (Chewings Fescue)
5% HIGHLAND (Browntop Bent)

Notes:

Hedgerow: To be planted in a single row at 300mm spacing at an overall density of 3 plants per lin/m. Hedgerow to be maintained at a max. height of 2.4mtrs
Weed suppression: Hedgerow planting to include 1m wide biodegradable coir (or similar approved) mulch mat along full length of hedgerow.
Root Barrier: Hedgerow to be planted with a root barrier (such as GreenBlue Urban ReRoot 1000) when located within 3m of underground services.

Precedent image of proposed planting



Reproduced by permission of Ordnance Survey on behalf of Her Majesty's Stationary Office.
© Crown Copyright and database right 2010. All rights reserved.

Rev	Description	Drawn	Approved	Date
-----	-------------	-------	----------	------



Genesis Centre, Birchwood Science Park, Warrington WA3 7BH
Tel 01925 844004 e-mail tep@tep.uk.com www.tep.uk.com

Project
Eastland Primary Substation, Manchester

Title
Detailed Planting Plan

Drawing Number
D9560.001

Drawn	Checked	Approved	Scale	Date
SW	CH	CH	1:250 @ A3	14/03/2023