


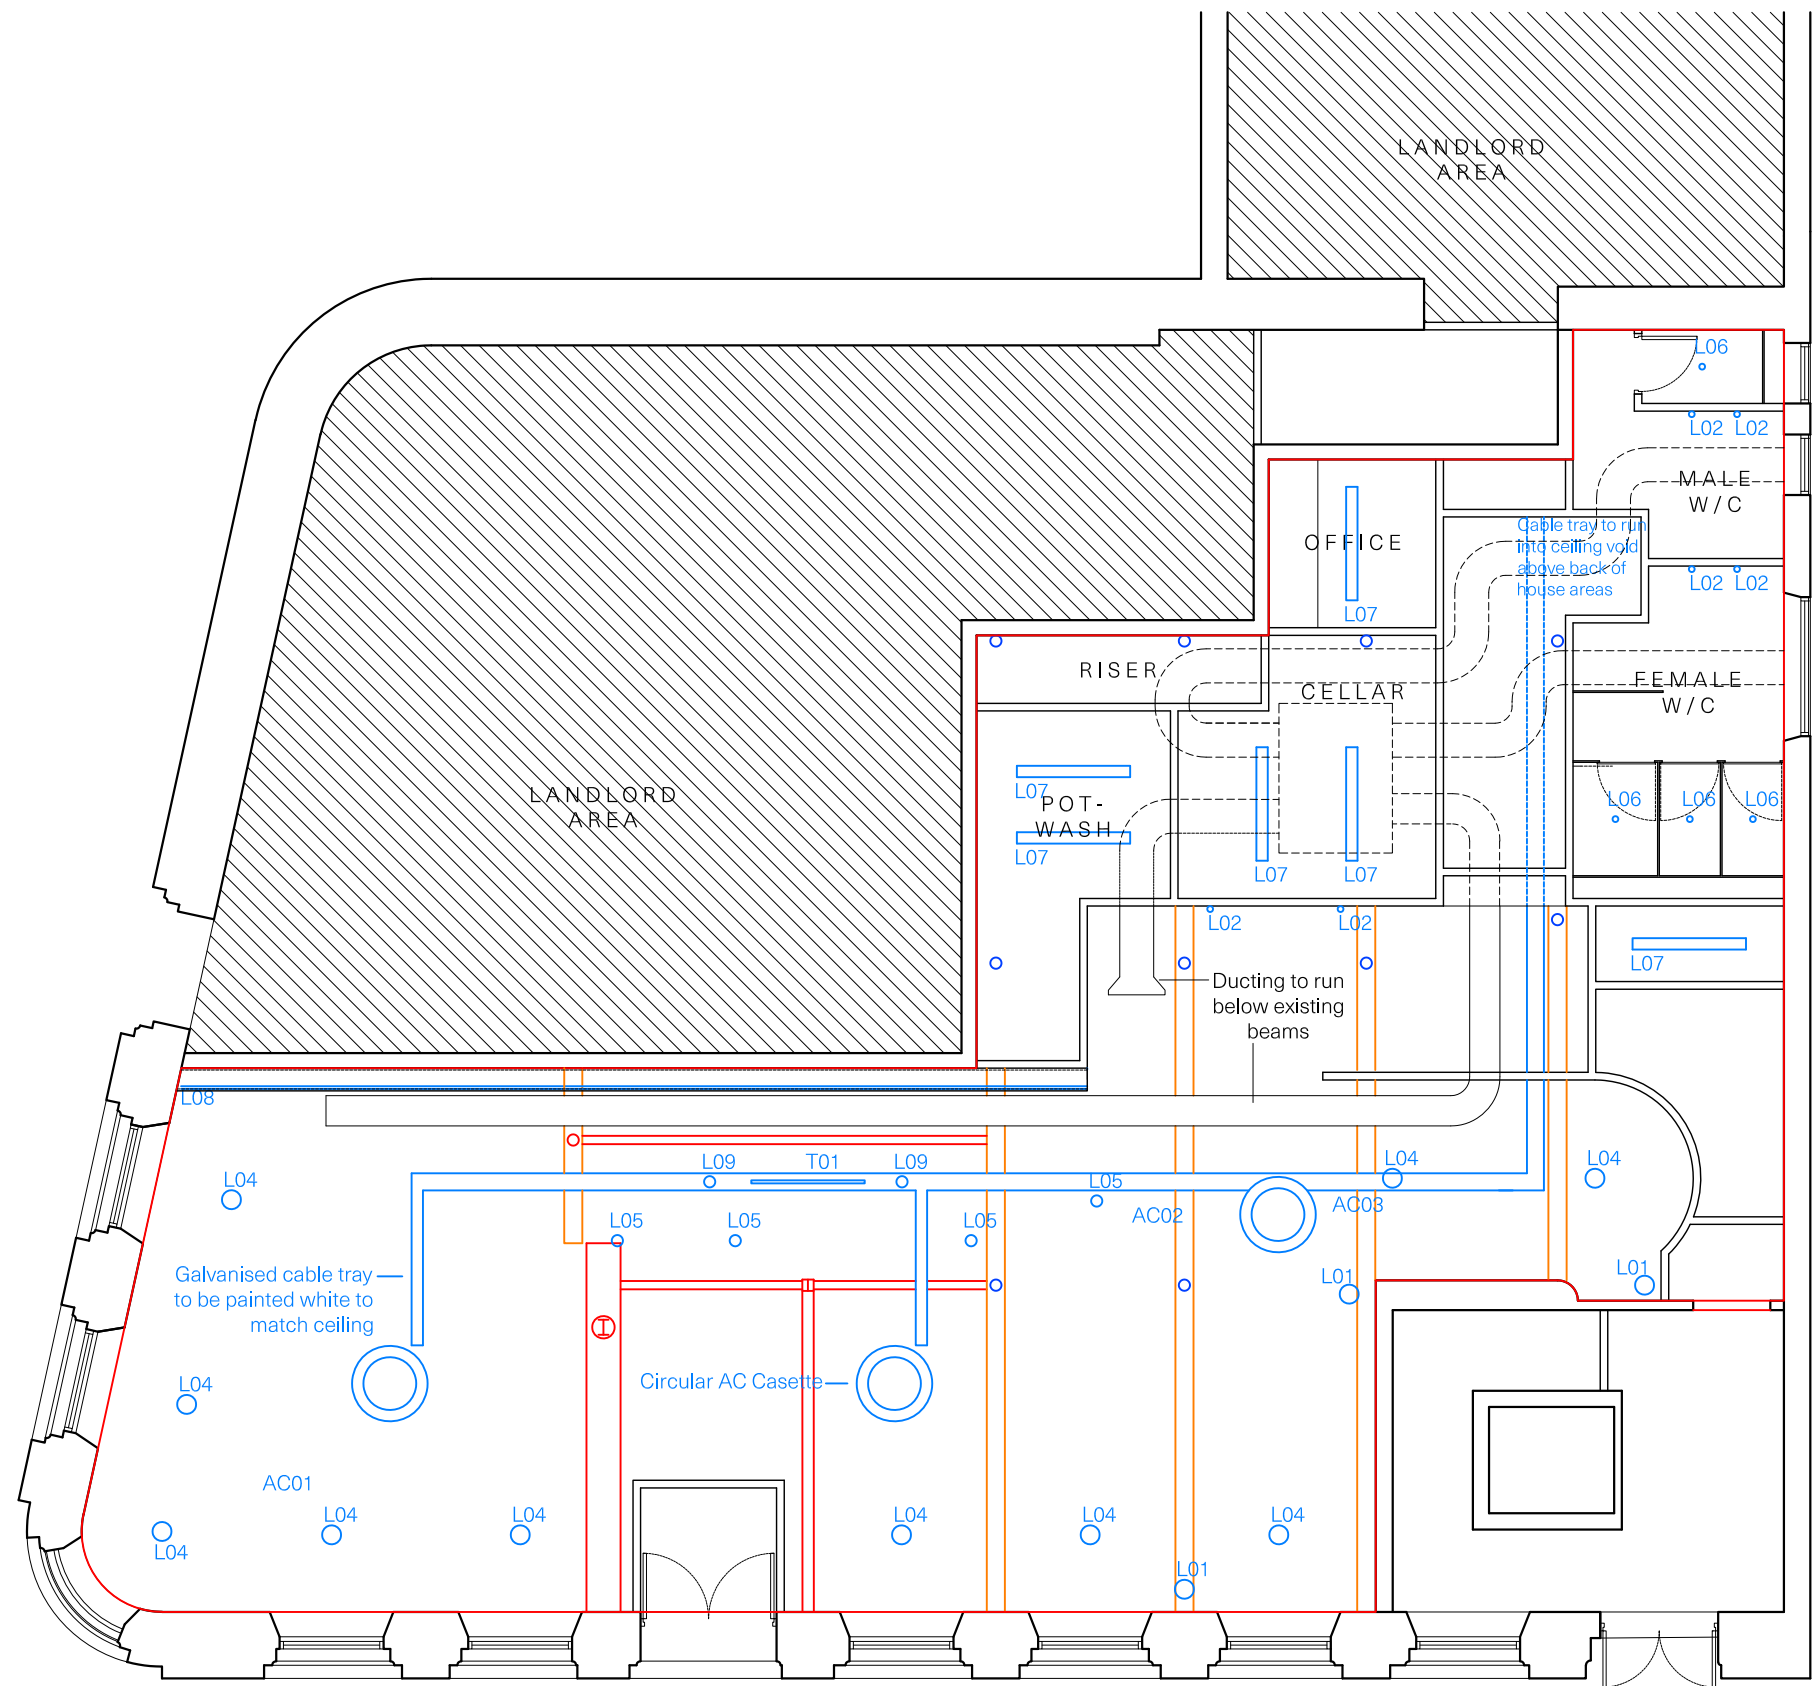

- Lighting:
- L01: Tabletop Lamp
 - L02: Wall Light
 - L03: Small Pendant
 - L04: Large Pendant
 - L05: Frosted Globe Light
 - L06: LED Downlights
 - L07: BOH Linear Light
 - L08: Linear LED Strip Light
 - L09: Medium Pendant
 - T01: 1.5m track with 4 spotlights
- AC01 - Air Conditioning
AC03: Cassettes
- KEY
- Original Timber Beams shown in Orange
 - Original Cast Iron Columns shown in Blue
 - Non-Original Steel Structure shown in Red

All dimensions are to be checked on site, any discrepancies are to be reported to the Architect before work commences. Do not scale from this drawing. This drawing is to be read in conjunction with all relevant consultants and specialists drawings / documents, any discrepancies are to be reported to the Architect before the affected work commences. All structural components shown are indicative only. Details / calculations of structural members are to be provided by the Structural Engineer. THIS DRAWING NOT FOR CONSTRUCTION	Revisions A 03/02/23 - Added AHU and ducting, amended AC locations B 17/02/23 - Changed Ducting	 NORTH		Project, location North-Westward Ho!, Pall Mall		Up North Architects Up North Architects Ltd. Plane Tree House, Oldham Street, Manchester UK M1 1JG Company No. 10437056 TEL: 0161 237 1871 E-MAIL: mail@upnortharchitects.com				
				RIBA Workstage 3 - Spatial Coordination		Client Pomona		Drawing Title Proposed RCP		
				Drawing purpose For Information		Job No. M867	Drawing no. 011	Revision B	Scale 1:100 @ A3	Date Sep 2022
				This drawing copyright 2020 by Up North Architects Ltd. and is licensed to the client for the purposes related to the RIBA work stage above only						