



01 COURTS PLAN

1:100

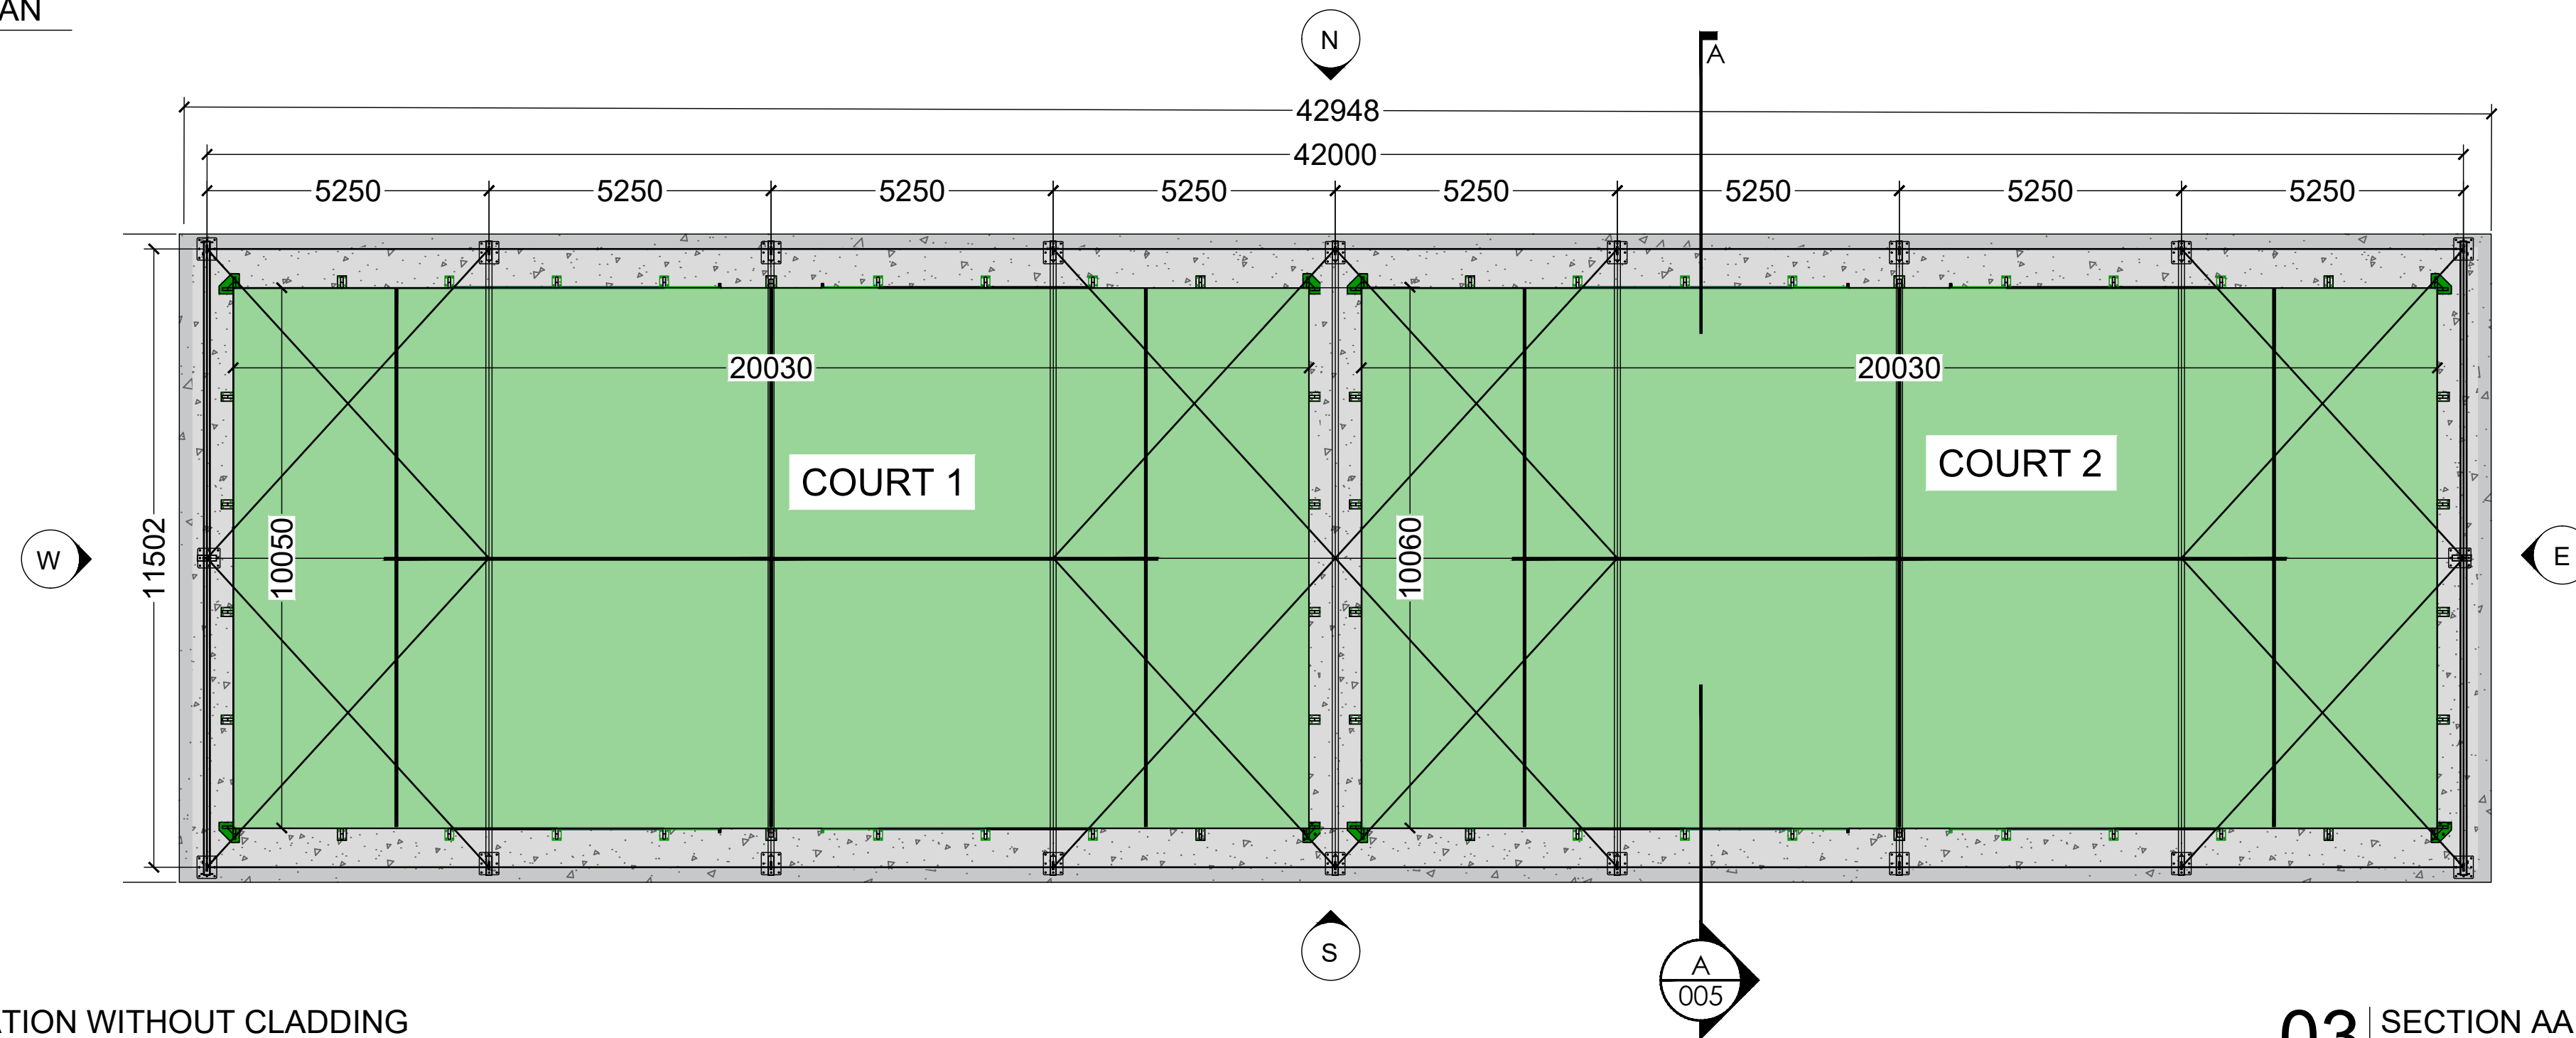


02 SIDE ELEVATION WITHOUT CLADDING

1:100

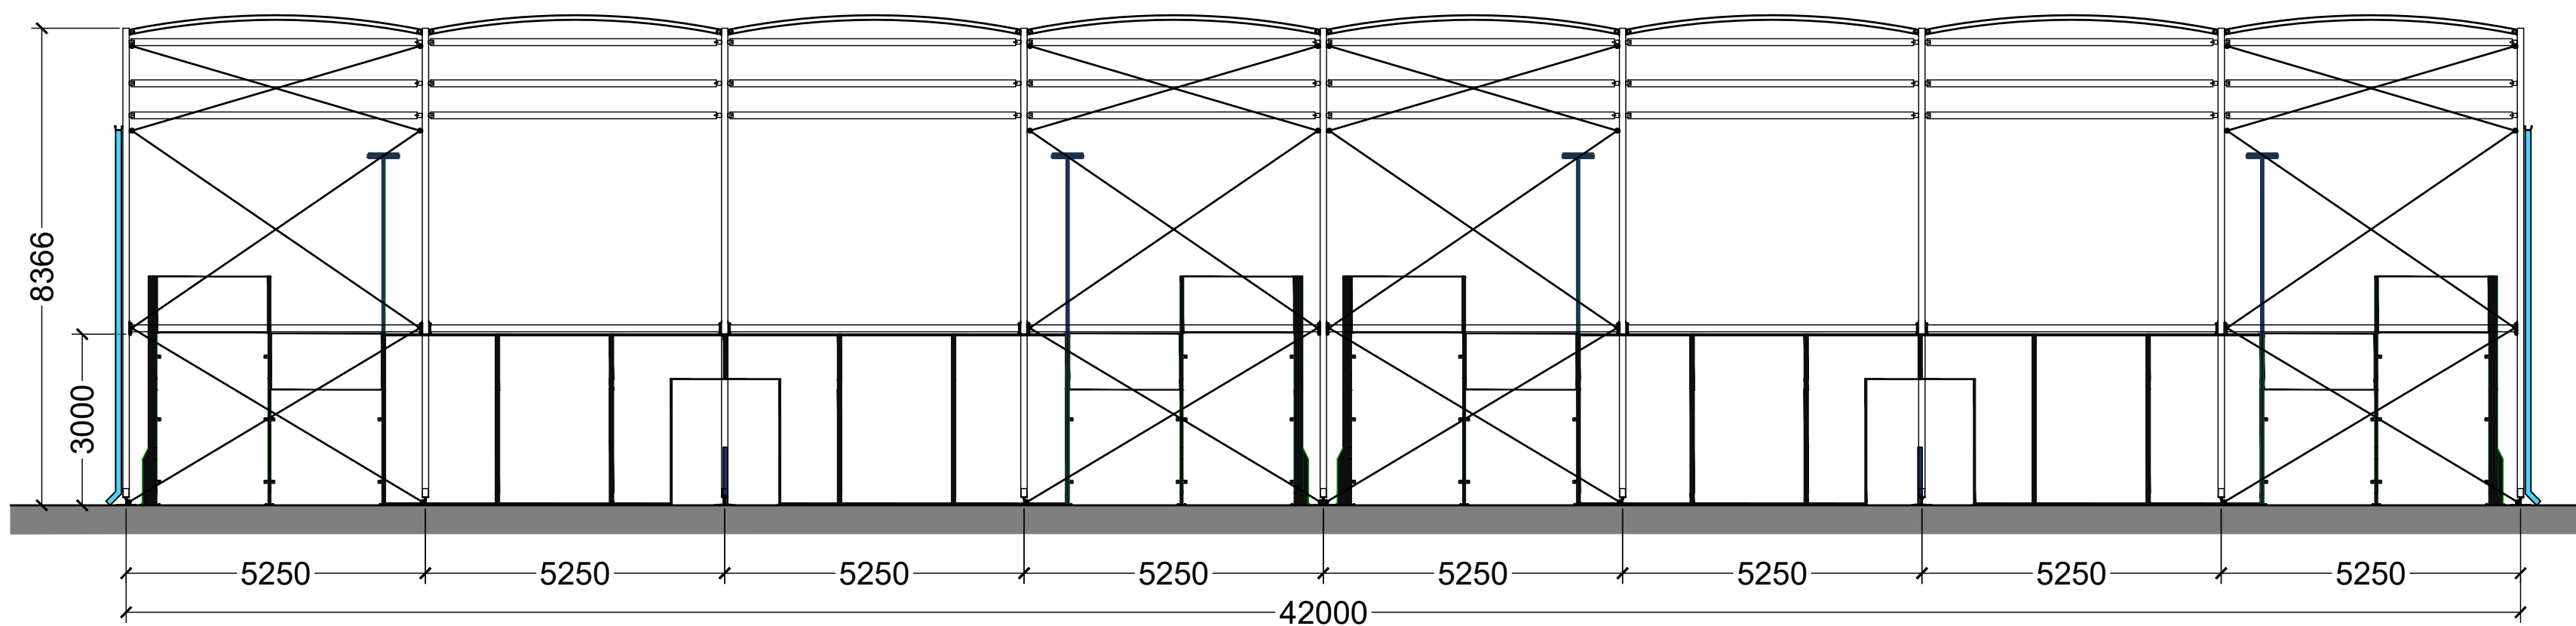


03 SECTION AA

1:100

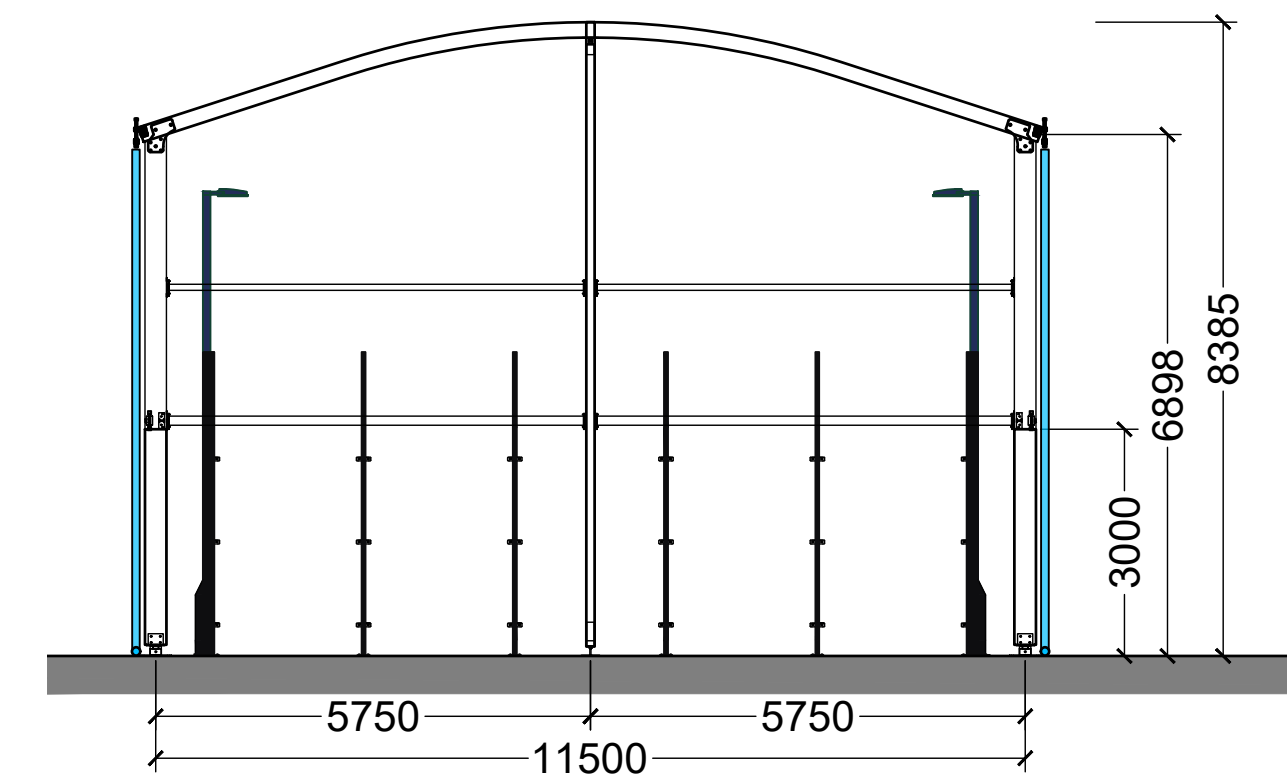


04 SIDE COURT SPECIFICATION

1:100

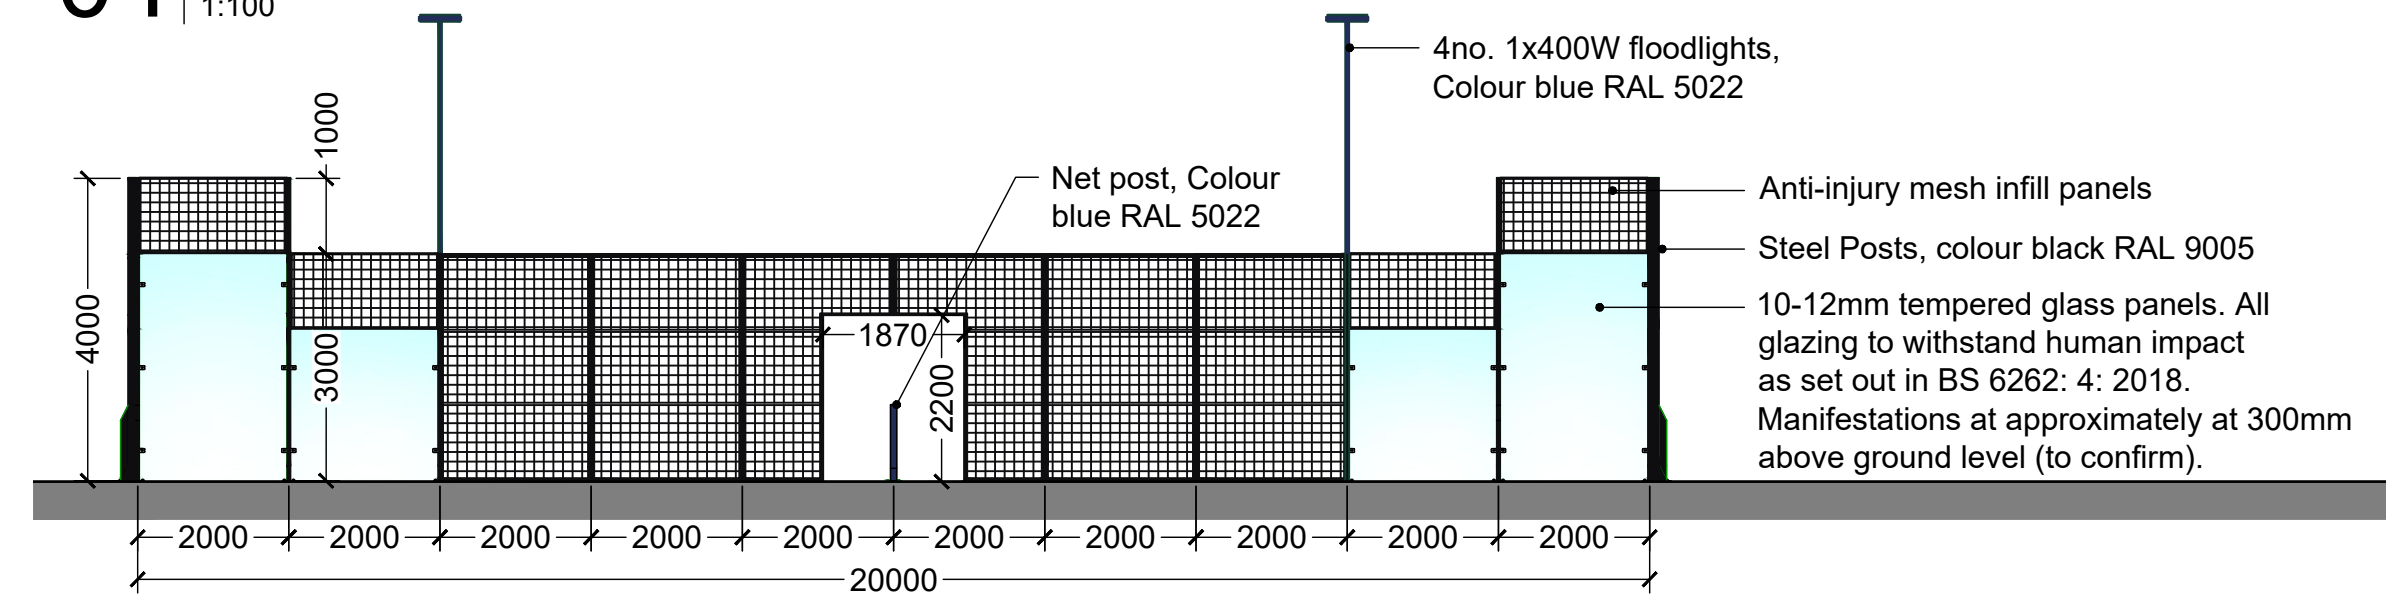

05 END COURT SPECIFICATION

1:100

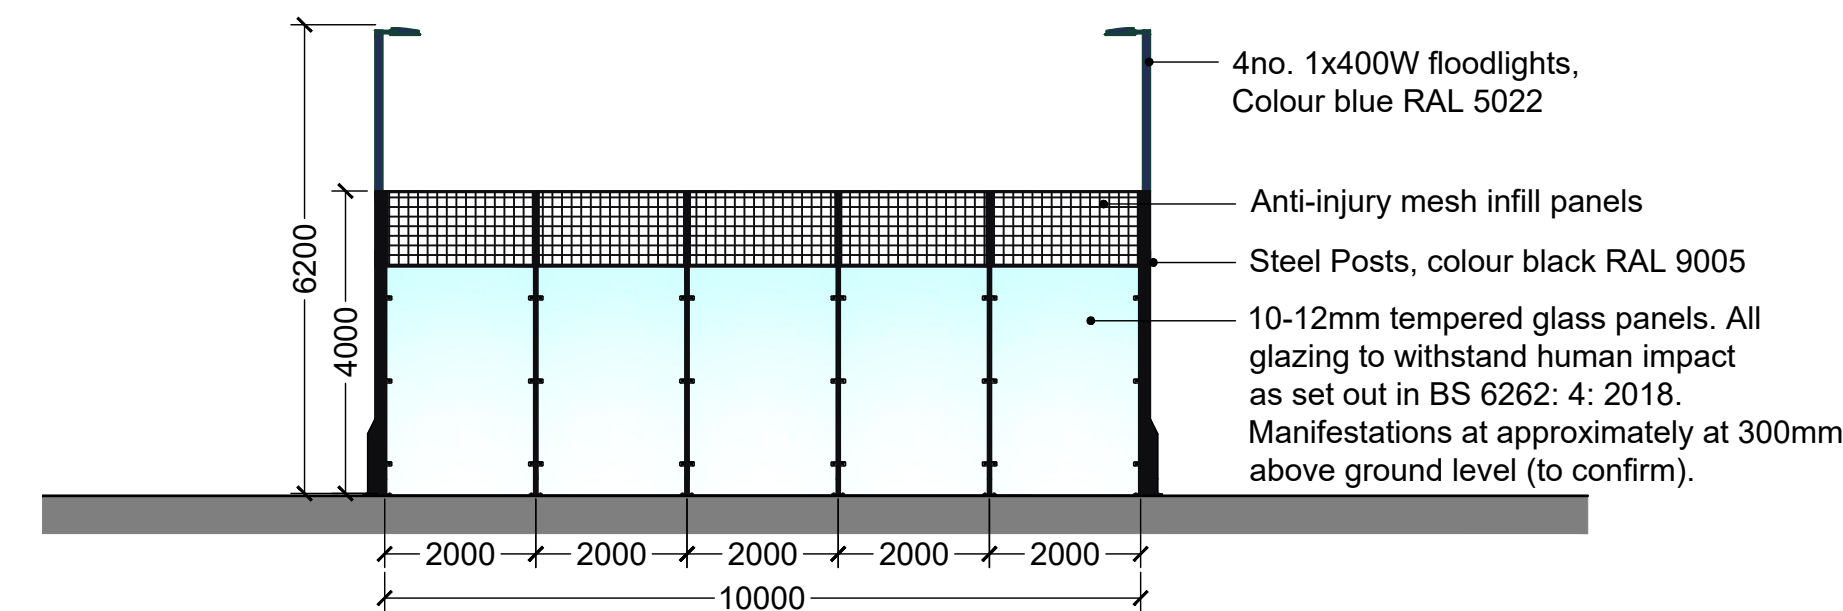


06 COURT 3D RENDER

NTS



1:100
2m 0 2m 4m 6m

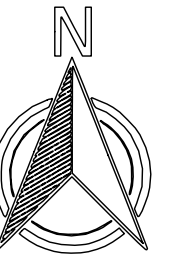

KEY

- Courts carpet
- Concrete foundation

NOTES

Canopy based on:
Okatent Single Padel Topspin 5.2

Padel court based on:
AFP Steel posted court.

Court Specifications:
Frame and mesh: Black RAL 9005
Net and floodlight post: Blue RAL 5022
Carpet: Green, by Leigh Spinners

REV:	DESCRIPTION:	BY:	DATE:
STATUS:	DRAFT DESIGN		
CLIENT:	The Northern LTC		
SITE:	The Northern LTC		
TITLE:	SECTION & SPECIFICATIONS		
SCALE:	AS NOTED	DATE:	01.09.22
DRAWN:	LS	CHECKED:	AP
PROJECT No:	1081	DRAWING No:	005
REVISION:	A		

PADEL TECH
Head office
Unit 7, 4-5 Lochside Way, Edinburgh, EH12 9DT
+44(0)131 581 8683
Southern office
Suite 3, Lake View House, Wilton Drive, Tournament Fields,
Warwick, CV34 6RG
+44(0)1926 679 586