



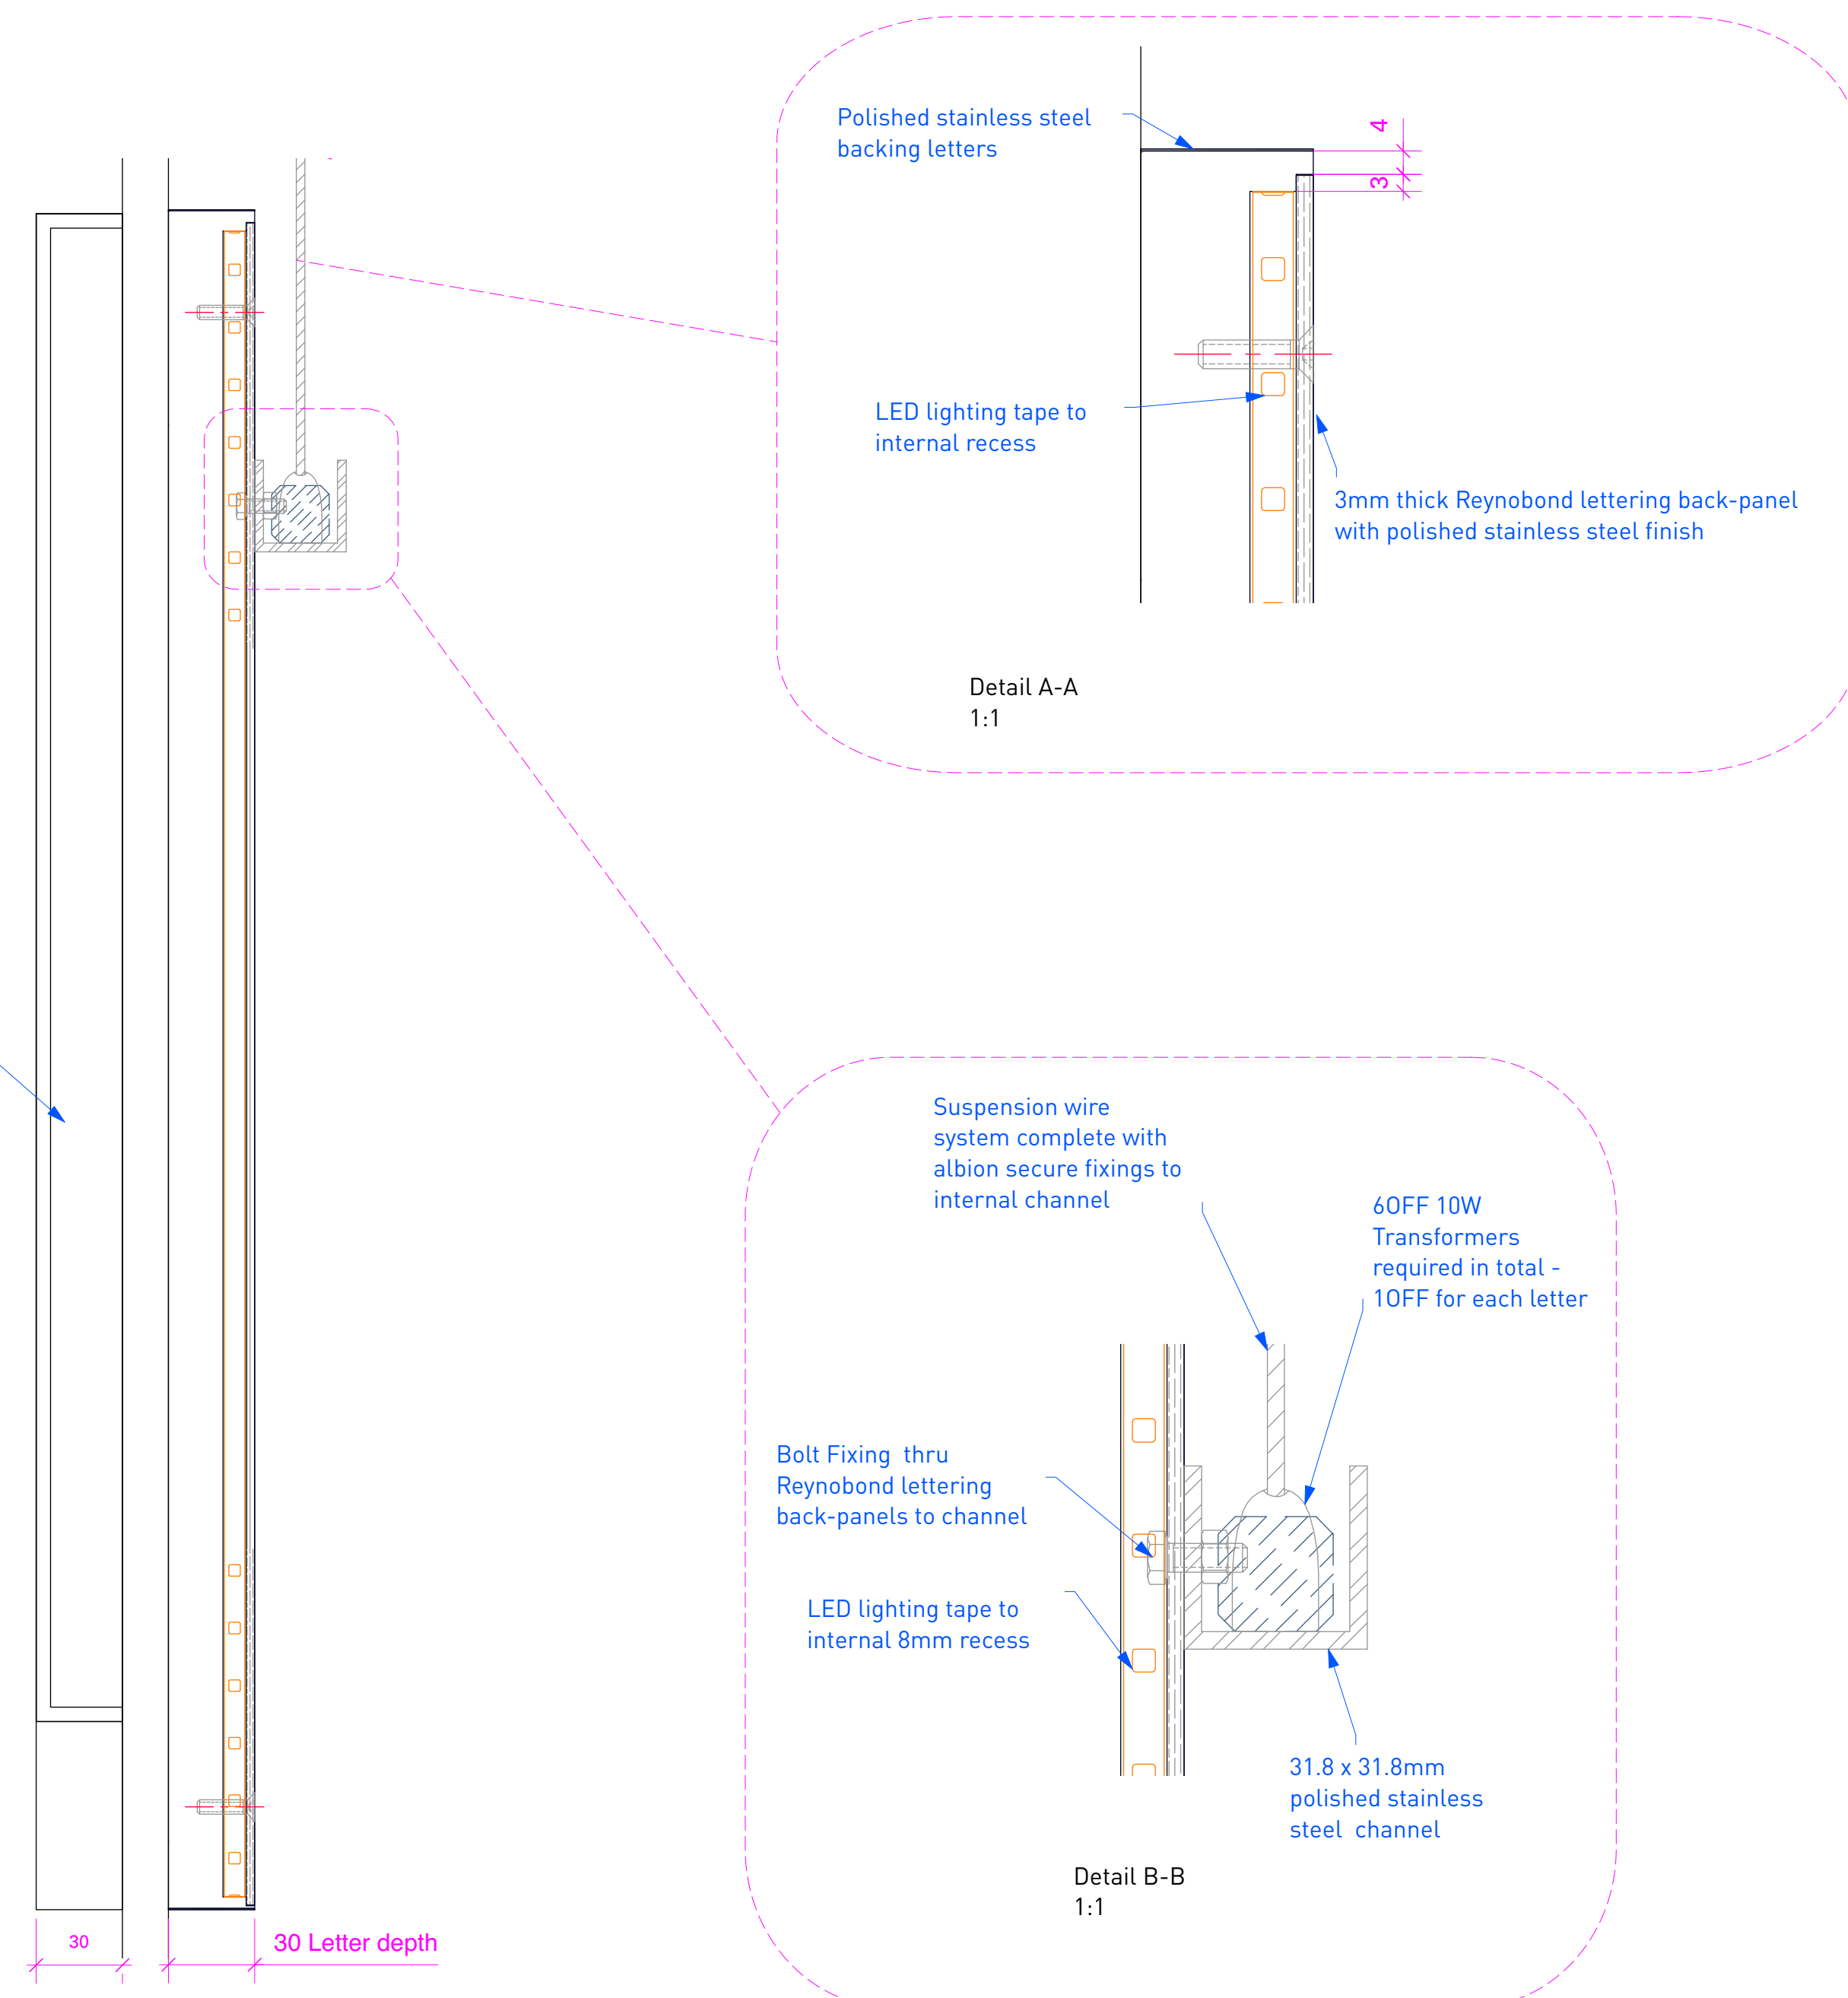

Section A-A
1:2

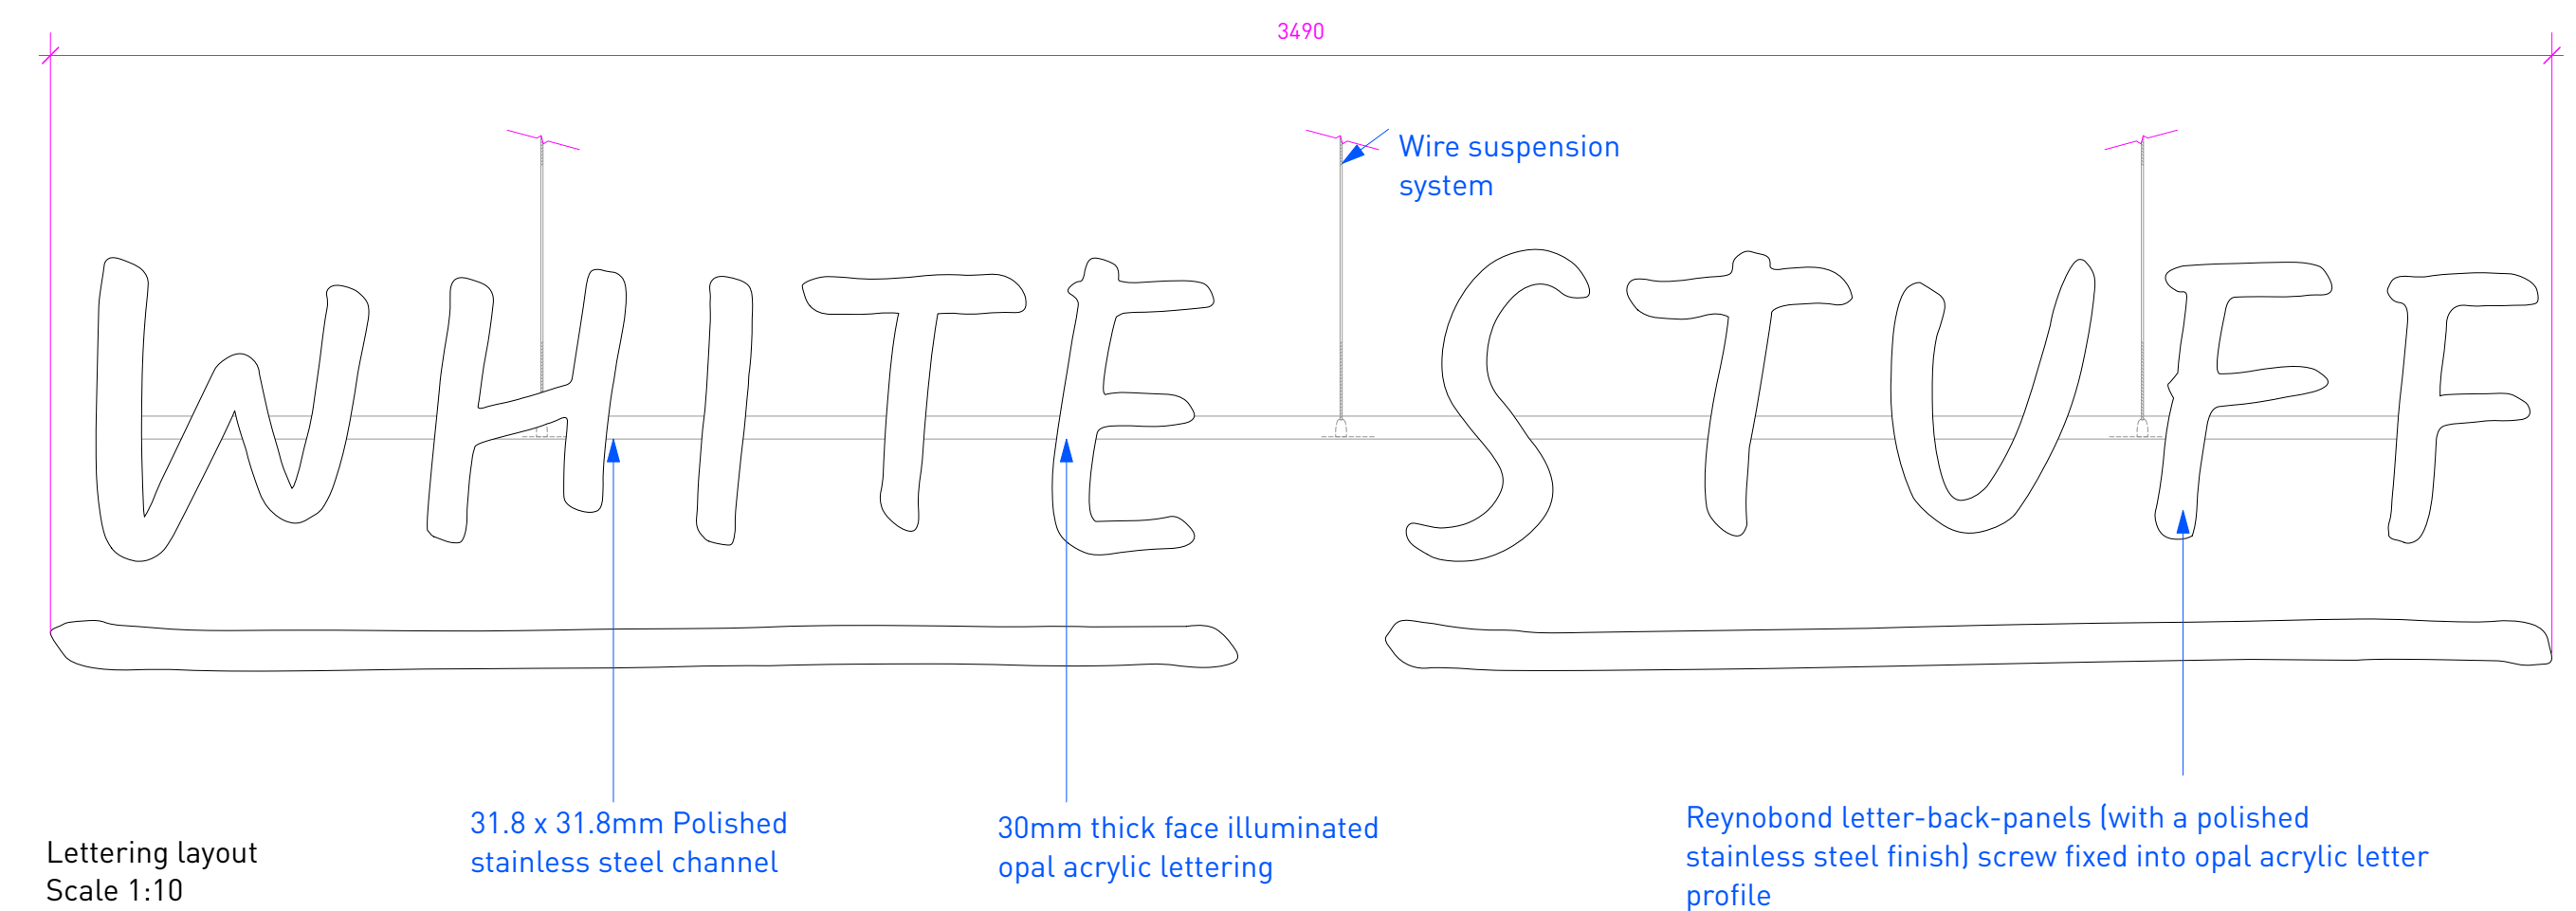

Lettering layout
Scale 1:10

A	2023-03-10	Updated signage details
-	2023-01-09	New drawing
Rev	Date	Notes

PRELIMINARY

Project
WHITE STUFF
44 KING STREET
MANCHESTER
M2 4LG

Drawing
EXTERNAL ELEVATIONS
Illuminated Sign details

Scale
1:25 [A1]

Number
WSMAN3 GA501

Drawn by
JC

Revision
A

Copyright © AMD. All dimensions are in millimeters unless otherwise stated.
Do not order or build using information scaled from this drawing.

WSMAN3 Plans4.vwx