

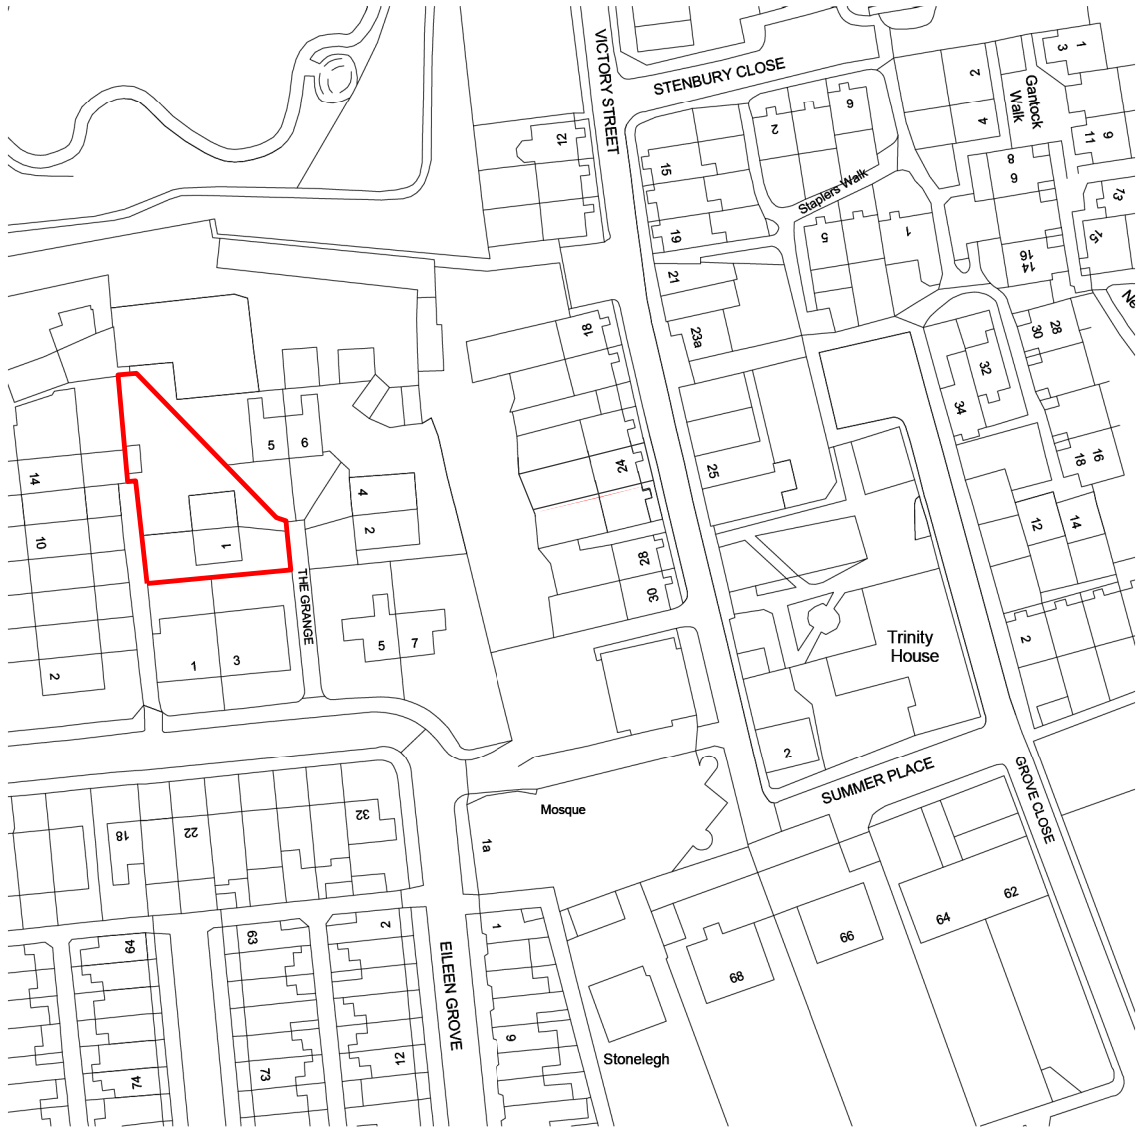
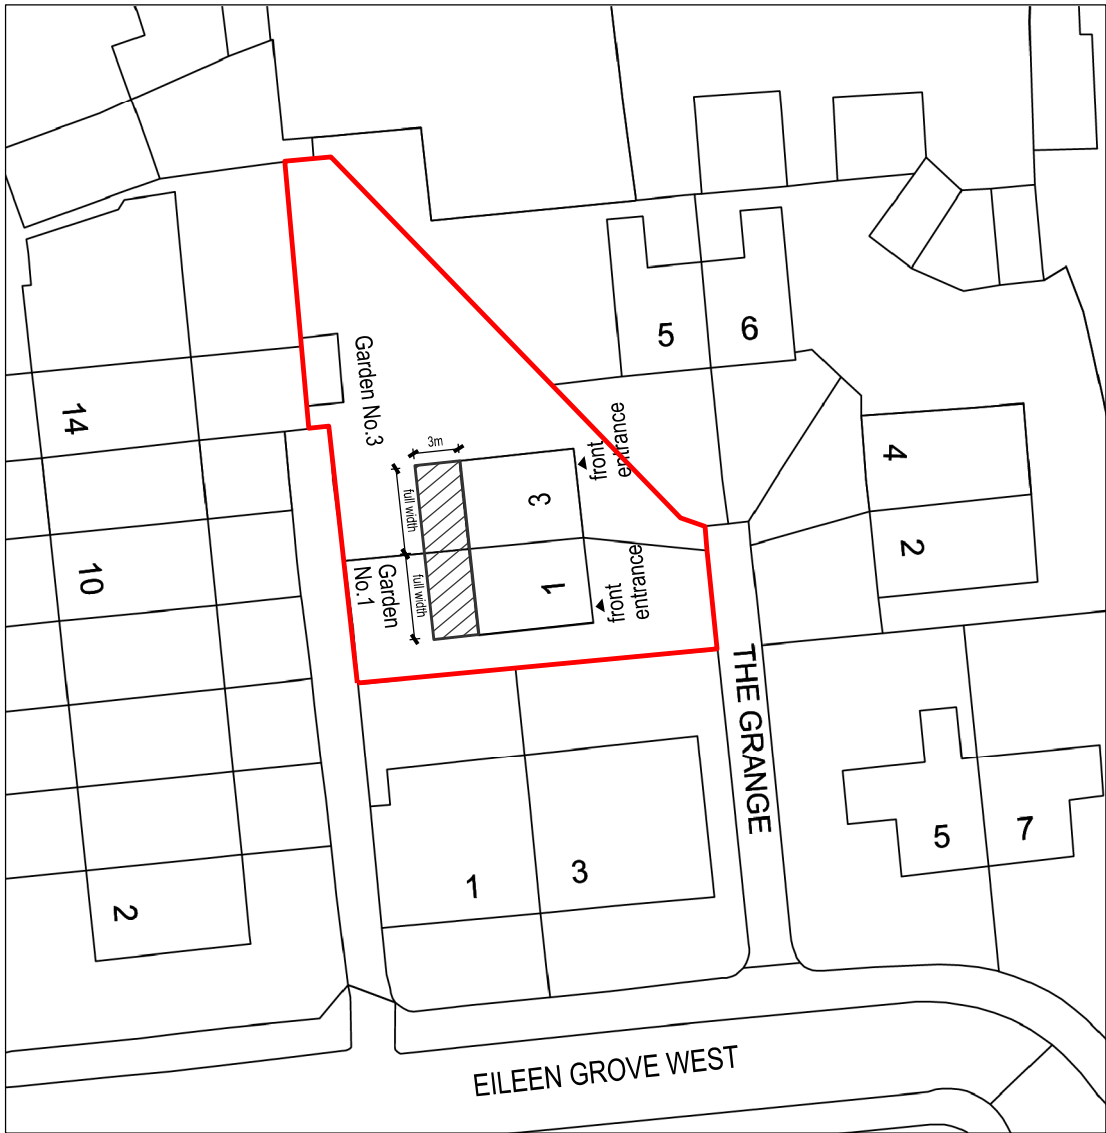




Note:
All existing site dimensions and datum levels must be verified on site.

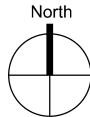

Location Plan
Scale: 1:1250

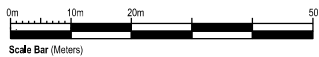

Block Plan
Scale: 1:500

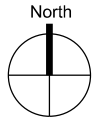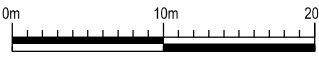

- KEY:**
- Application site boundary
 - Proposed single storey extensions

No	Amendments	Prep	Date
----	------------	------	------

LCA Architecture
& Planning

Email: lx.chowdhury@gmail.com
Tel: 07563 952231

Project
No.1 & No.3 The Grange
Manchester
M14 5NY

Title
Location Plan & Block Plan

Job No. 2312 Drawing No. 2312_PL01

Amendment: Scale @A3: as shown

Status **For Planning Approval**

Auth. CL Date. June 2023

*This drawing is for the purposes of
seeking planning approval ONLY.
Do NOT use for construction on site.*