



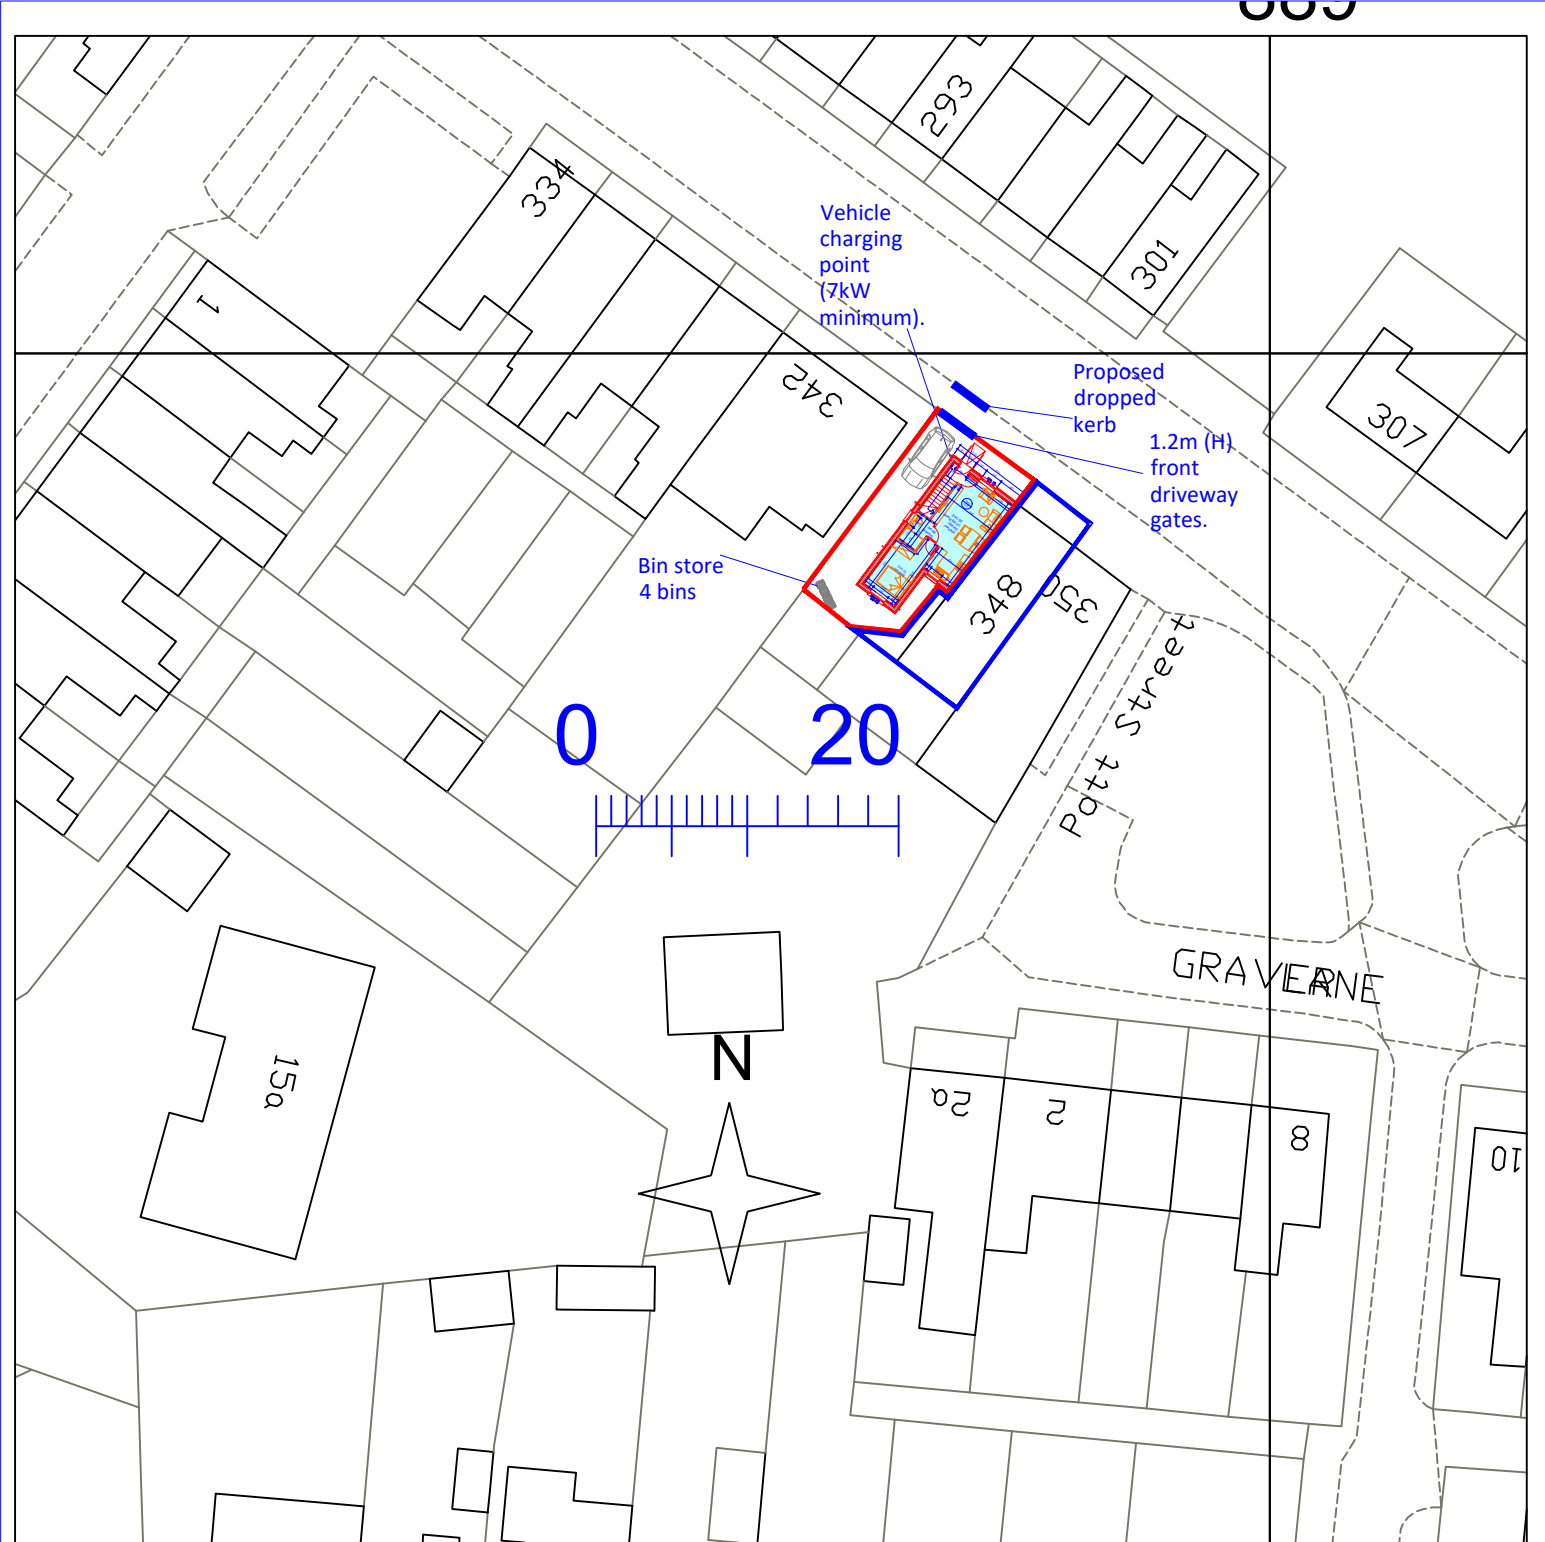

OS Map
Scale 1:500

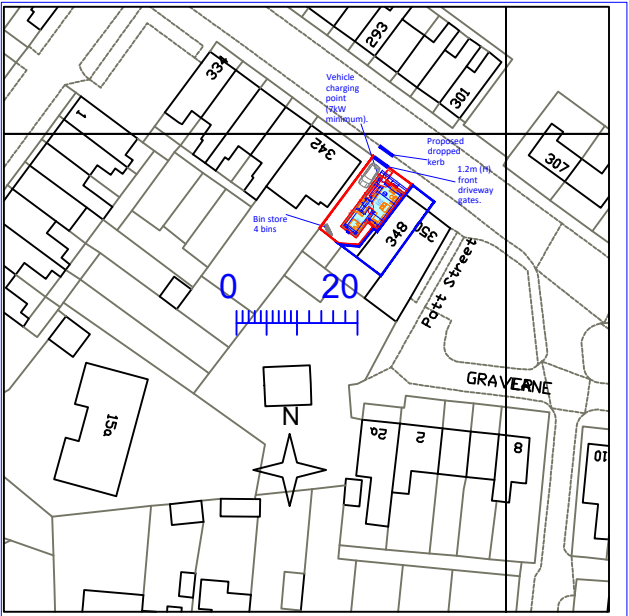

OS Map
Scale 1:1250

Rev	Date	Description
-----	------	-------------

Issued For : INFORMATION PURPOSES ONLY		
--	--	--

Client	District Housing
--------	------------------

Project	Proposed 4 Bedroom house 348 Droylsden Road, Newton Heath, Manchester. M40 1GF
---------	--

Scheme - Drawing Title	OS Map
------------------------	--------

05	Date	14.06.22
Drawing No.	Revision	Scale 1:100 @A3



JK Technical Services (NW) Ltd
Tel: 0161 728 5730
Mob: 07741175755
www.jktechservs.co.uk