



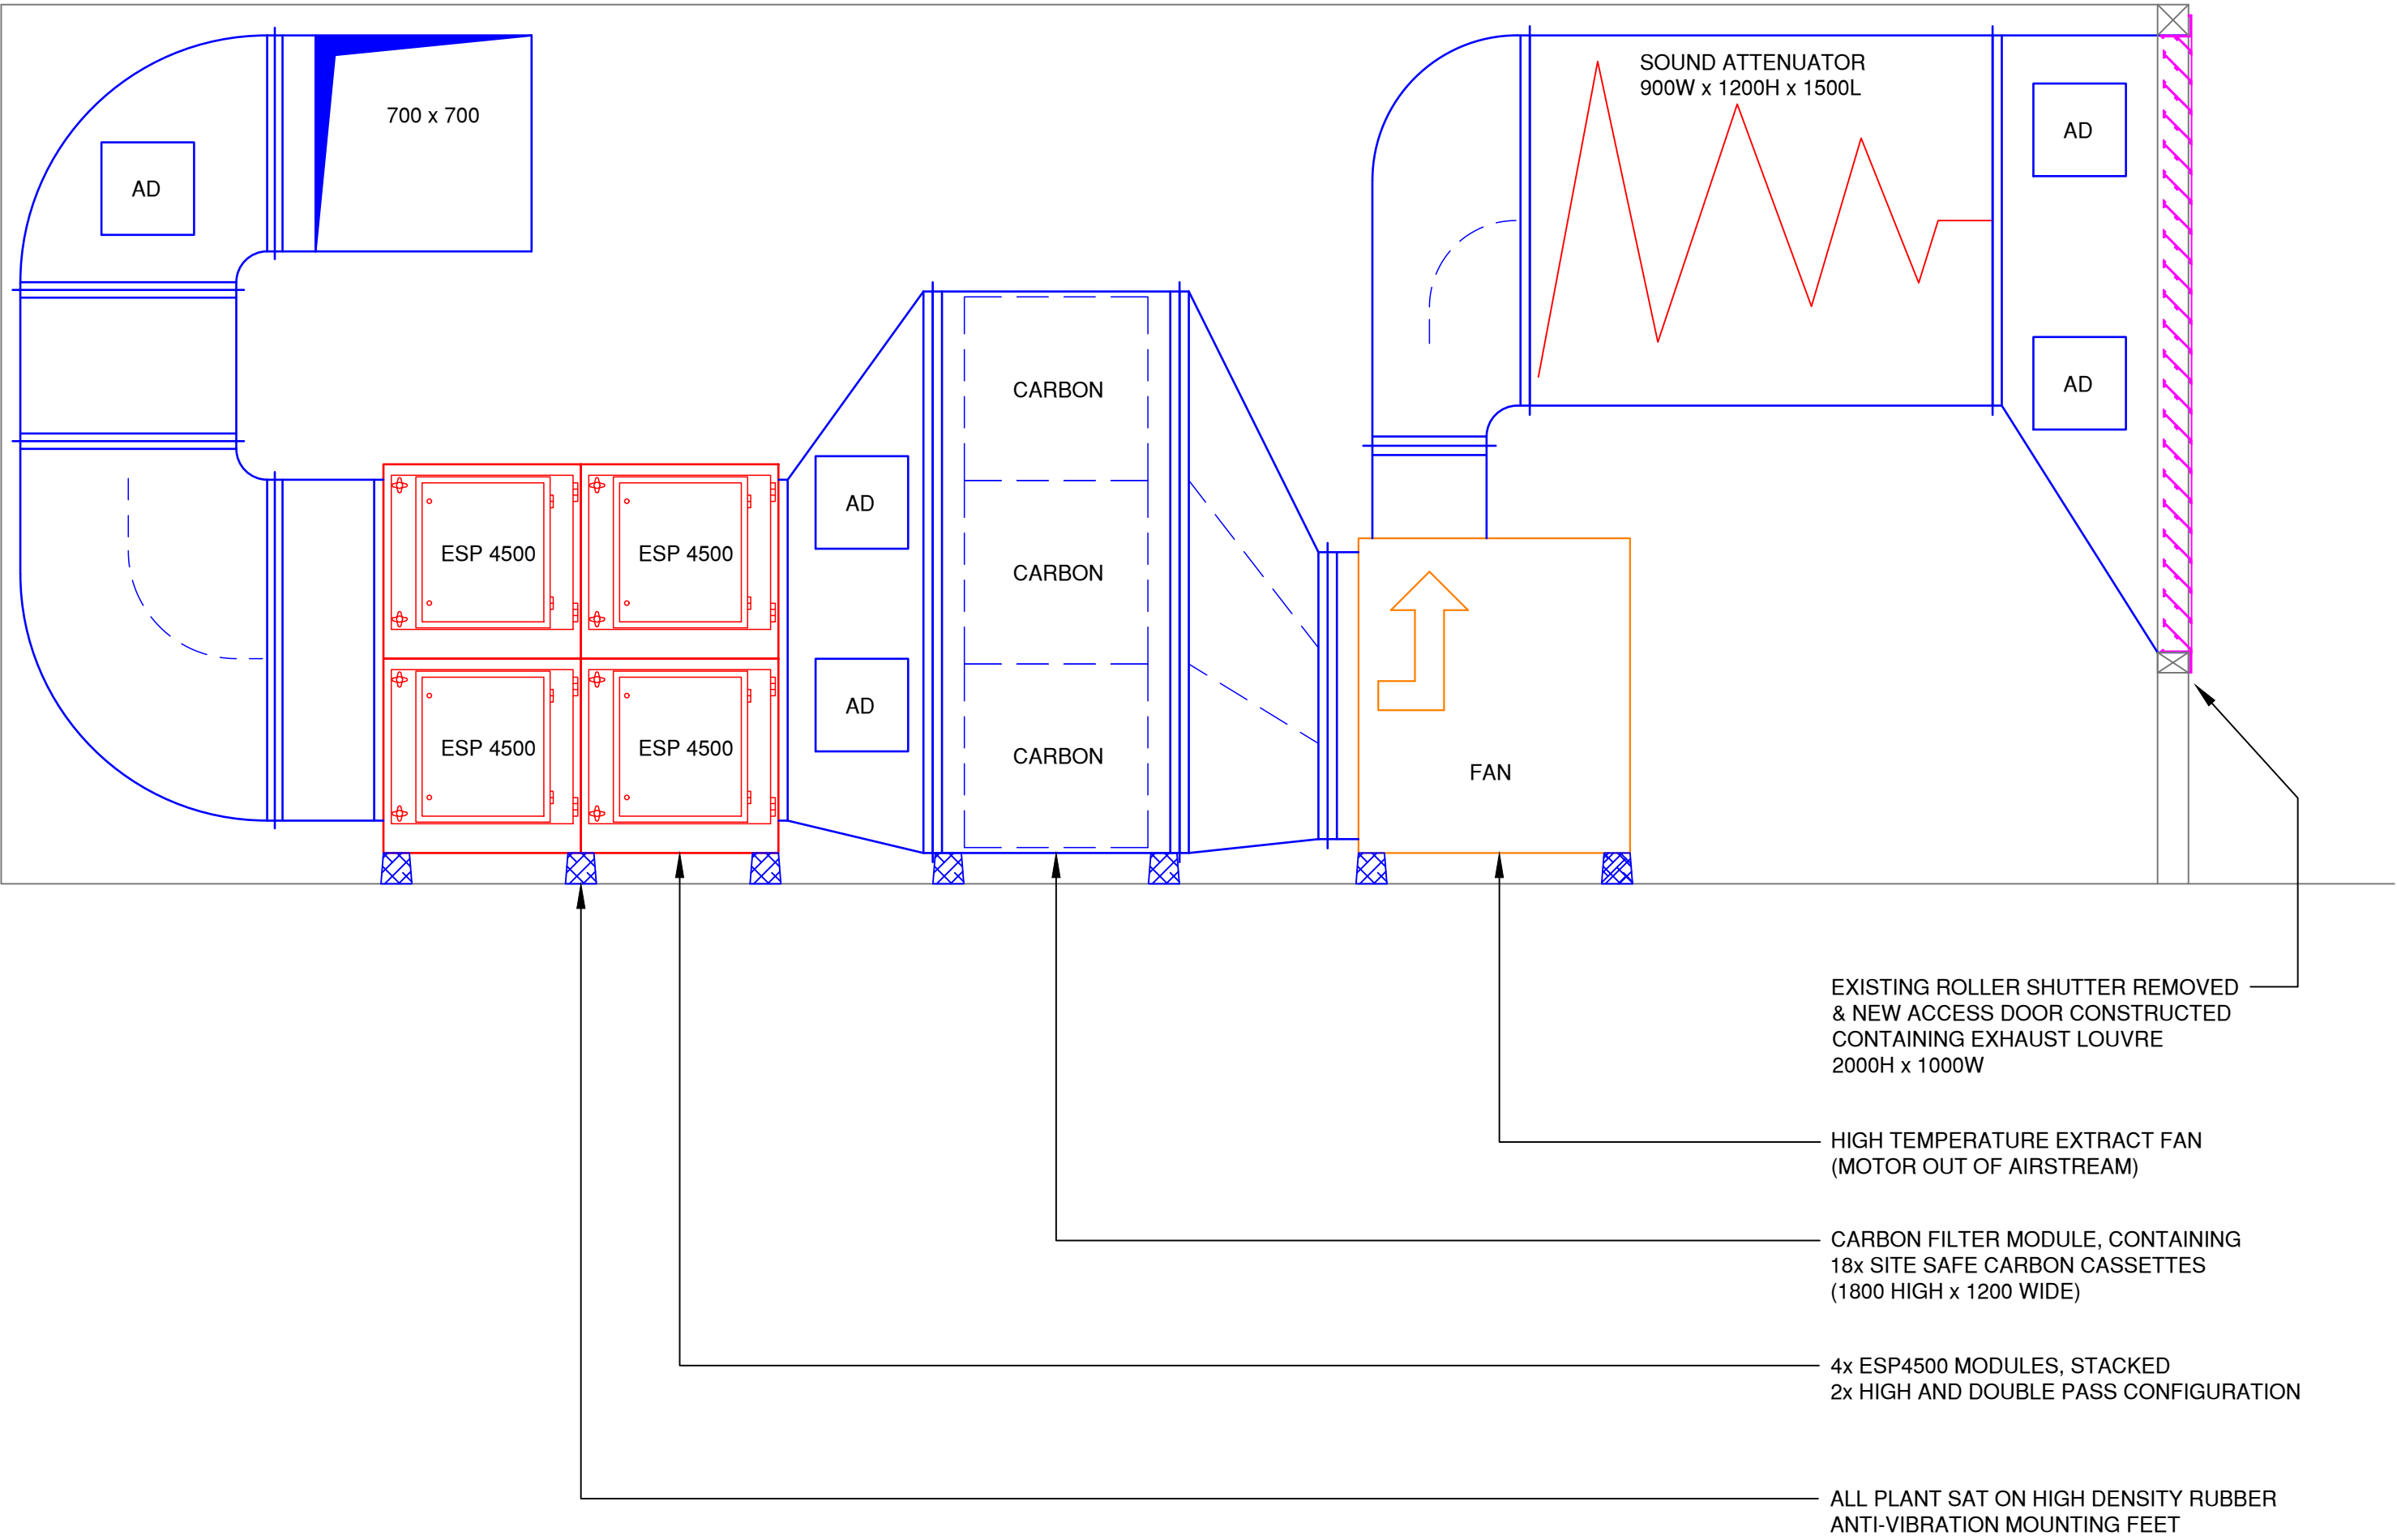

SECTION A - A

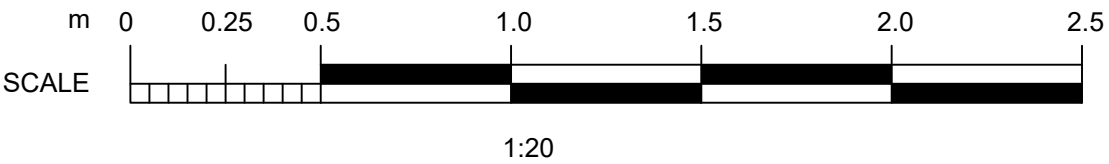

Rev	Date	Description	By
SWAN Projects tel: 0161 300 3465 fax: 0161 959 2093 E mail: info@swan-projects.com			
Client MultiTrade Plus			
Project HOUSE OF FU MANCHESTER LTD, PORTLAND STREET, MANCHESTER			
Title AIR CONDITIONING & VENTILATION SERVICES LOWER GROUND FLOOR			
Scale	1:20	Drawing Number	Rev
Date	09.05.23	C726/6	
Drawn	PAS		
Checked			