


APPENDIX 3

WALKOVER SURVEY PHOTOGRAPHS AND PHOTOGRAPH LOCATION PLAN

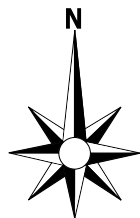

FOR GUIDANCE PURPOSES ONLY

- Approximate Site Boundary
- Walkover Photograph Locations



Rev	Drawn	Date	Description
Drawing Status: Information			
Contract: Blackley Fire Station			
For: Greater Manchester Combined Authority (GMCA)			
Drawing Title: Site Walkover Photograph Location Plan			
IGE consulting			
Office 16, Bartle House, Manchester, M2 3WQ Email: contact@igeconsulting.co.uk Web: www.igeconsulting.co.uk Tel: 0161 914 9170			
Scale: 1:300 @A3		Date: Nov 2022	
Drawn: AL		Checked: AE	
Contract No. 3866B		Drawing No. SI - 04	P1



Figure 1 – The front of the Blackley Fire Station with garage entrances, looking north-east.



Figure 2 – The central site section with a visitor car park, rear garage entrances and the fire station building, looking west.



Figure 3 – A manhole cover in the central site section, looking west.



Figure 4 – A manhole located along the southern site boundary on a gentle slope, looking west.



Figure 5 – A retaining wall places across the western slope, near the western site boundary, looking north.

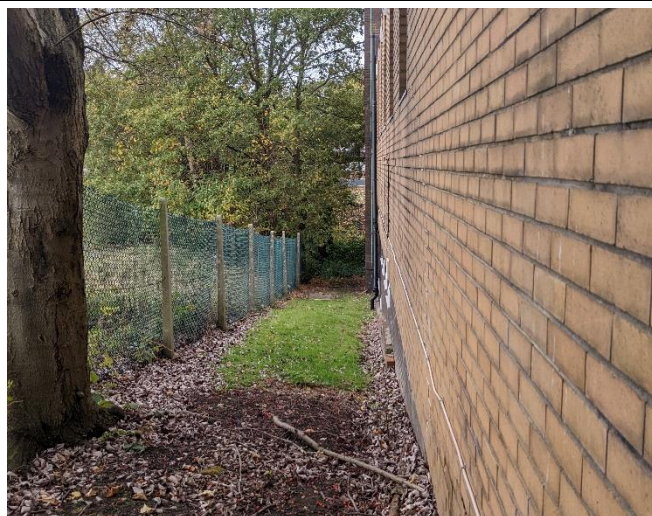


Figure 6 – A gentle downward slope towards the west present along the southern site boundary, looking west.



Figure 7 – An AdBlue drum located in the eastern site section near the fire station building, looking south.



Figure 8 – A room containing cleaning supplies for the fire station, located in the central site section.

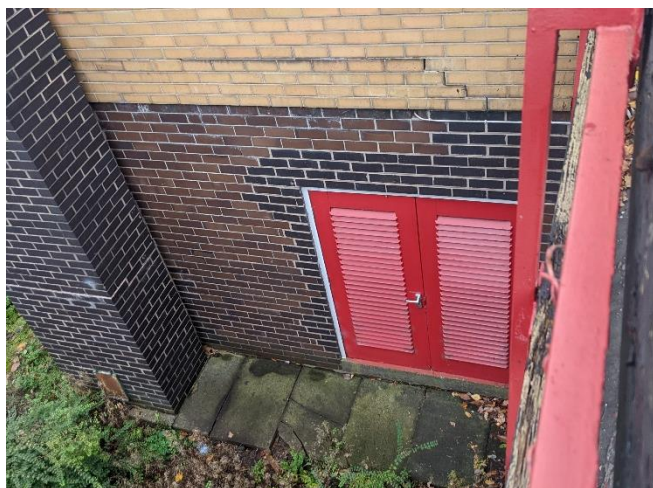


Figure 9 – An electricity substation found along the western wall near the site boundary, looking east from the retaining wall.



Figure 10 – An electricity substation along the southern fire station building wall, looking north-west.

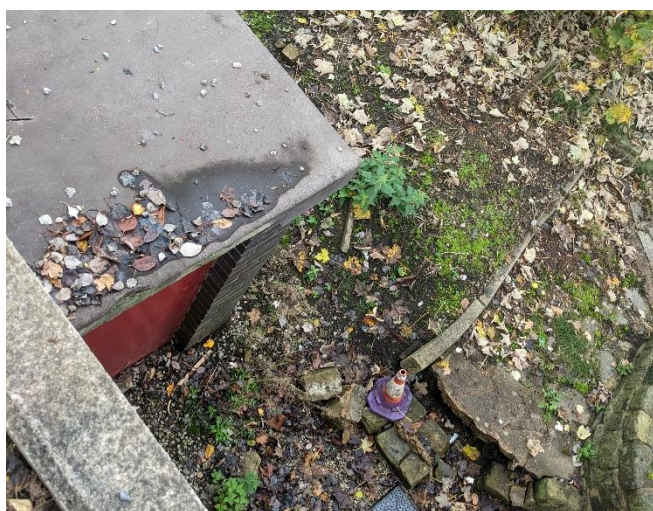


Figure 11 – Level difference along the northern site boundary, with a basement visible below, looking north.



Figure 12 – The central site section with hardstanding and a visitor car park, looking south-east.