


Plot Stamp: Z:\8735 Dover Street Building - creation of new CTS space\05 Drawings & Specifications\3 Proposed Building\G04059AA-F000.dwg

Proposed location of 6 new data points to wall behind lectern.

Proposed location of new double power socket in wall by lectern.

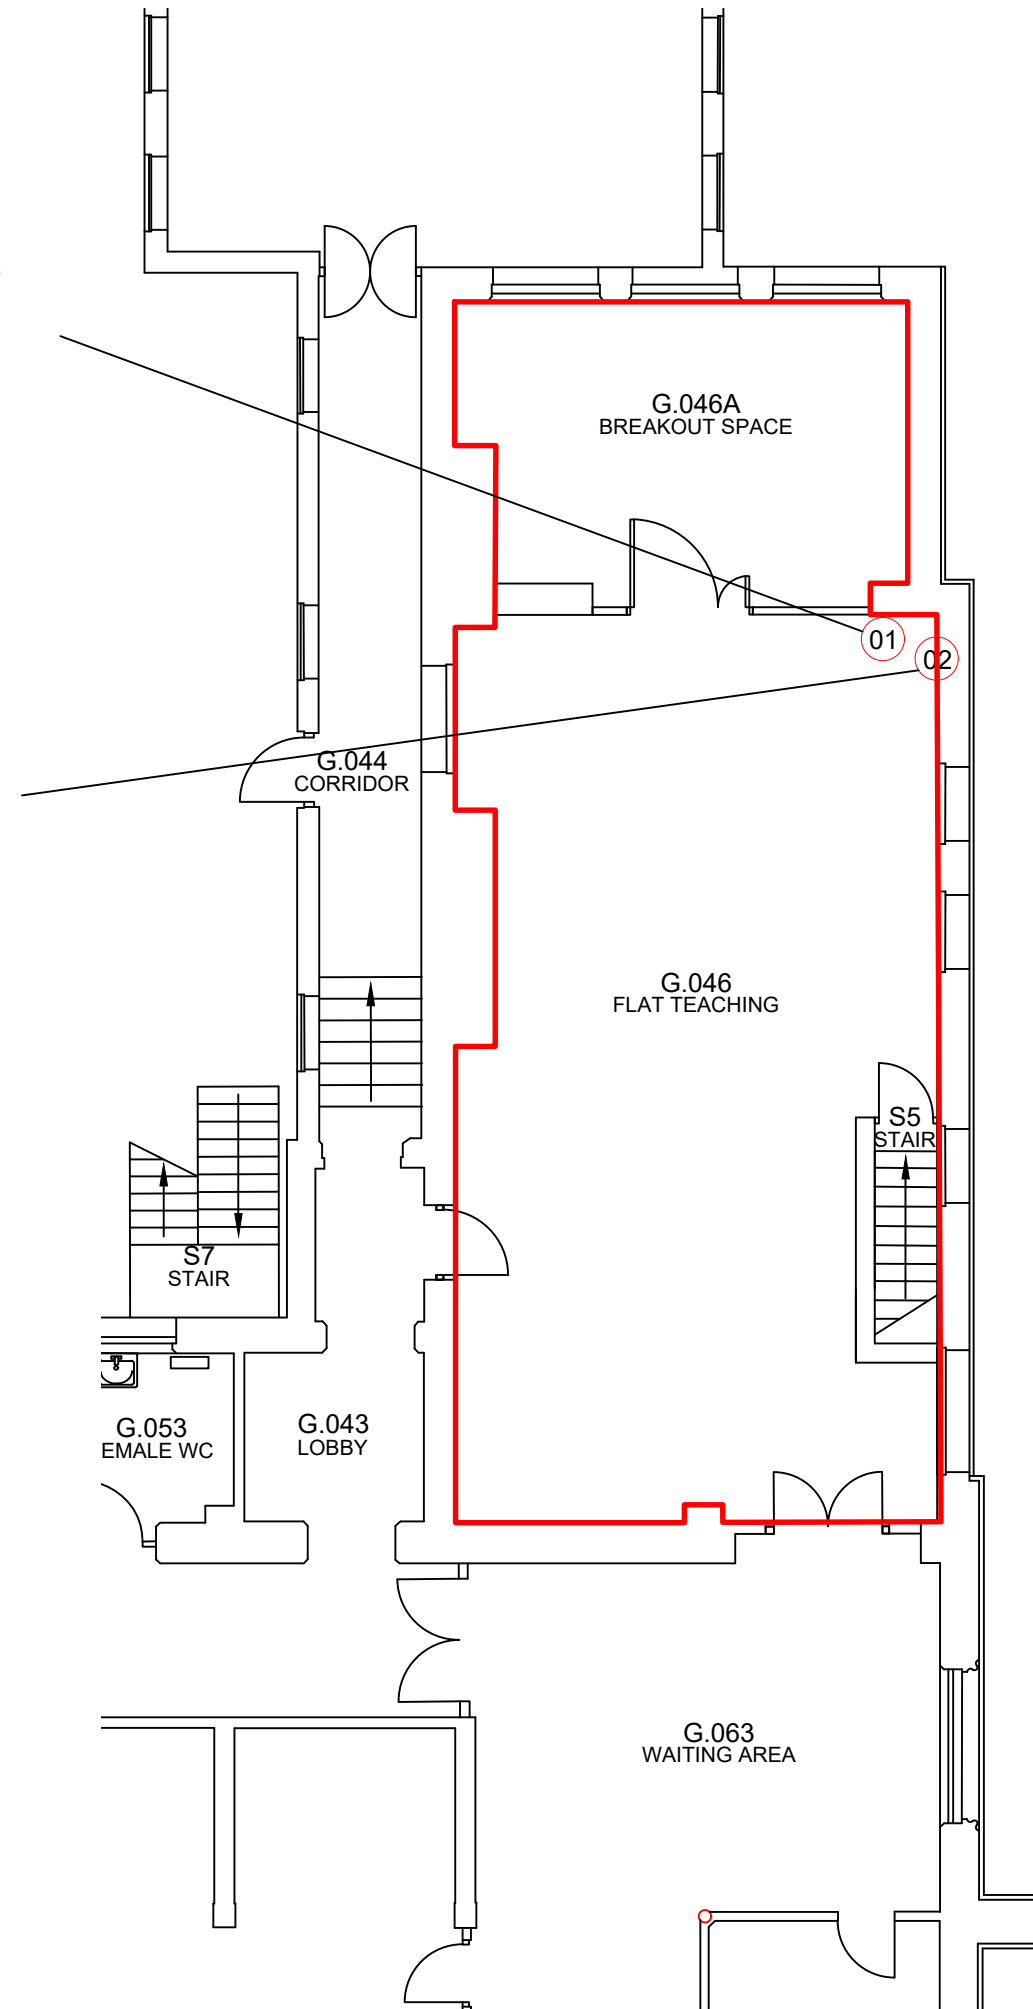

- NOTES
1. DO NOT SCALE FROM THIS DRAWING.
 2. ALL MEASUREMENTS ARE IN MILLIMETERS UNLESS STATED OTHERWISE.
 3. THIS DRAWING IS TO BE READ IN CONJUNCTION WITH THE SPECIFICATION AND ALL RELEVANT ARCHITECTURAL, ELECTRICAL, MECHANICAL AND STRUCTURAL DRAWINGS.
 4. © UNIVERSITY OF MANCHESTER. THIS DRAWING MUST NOT BE REPRODUCED WITHOUT PERMISSION.
 5. DIRECTORATE OF ESTATES AND FACILITIES TO BE NOTIFIED OF ANY DISCREPANCIES.

Rev		Description			Rev	By	Chk'd	Auth	
MANCHESTER 1824 The University of Manchester Directorate of Estates and Facilities Beyer Building The University of Manchester Oxford Road Manchester M13 9PL									
Drawing Status									
PLANNING									
Project									
PN 8735 DOVER STREET BUILDING - CREATION OF NEW CTS SPACE									
Building Name						Building No.			
DOVER STREET						059AA			
Site Name									
OXFORD ROAD									
Sub Site Name									
-									
Drawing Title									
LOCATION FOR NEW POWER AND DATA									
PM	JW	Drawn	20-04-23	Checked	-	Authorised	-		
Scale @ A3	Date	Date	Date	Date					
1:100	-	-	-	-					
Drawing No.							Revision		
8735 - A106							-		